



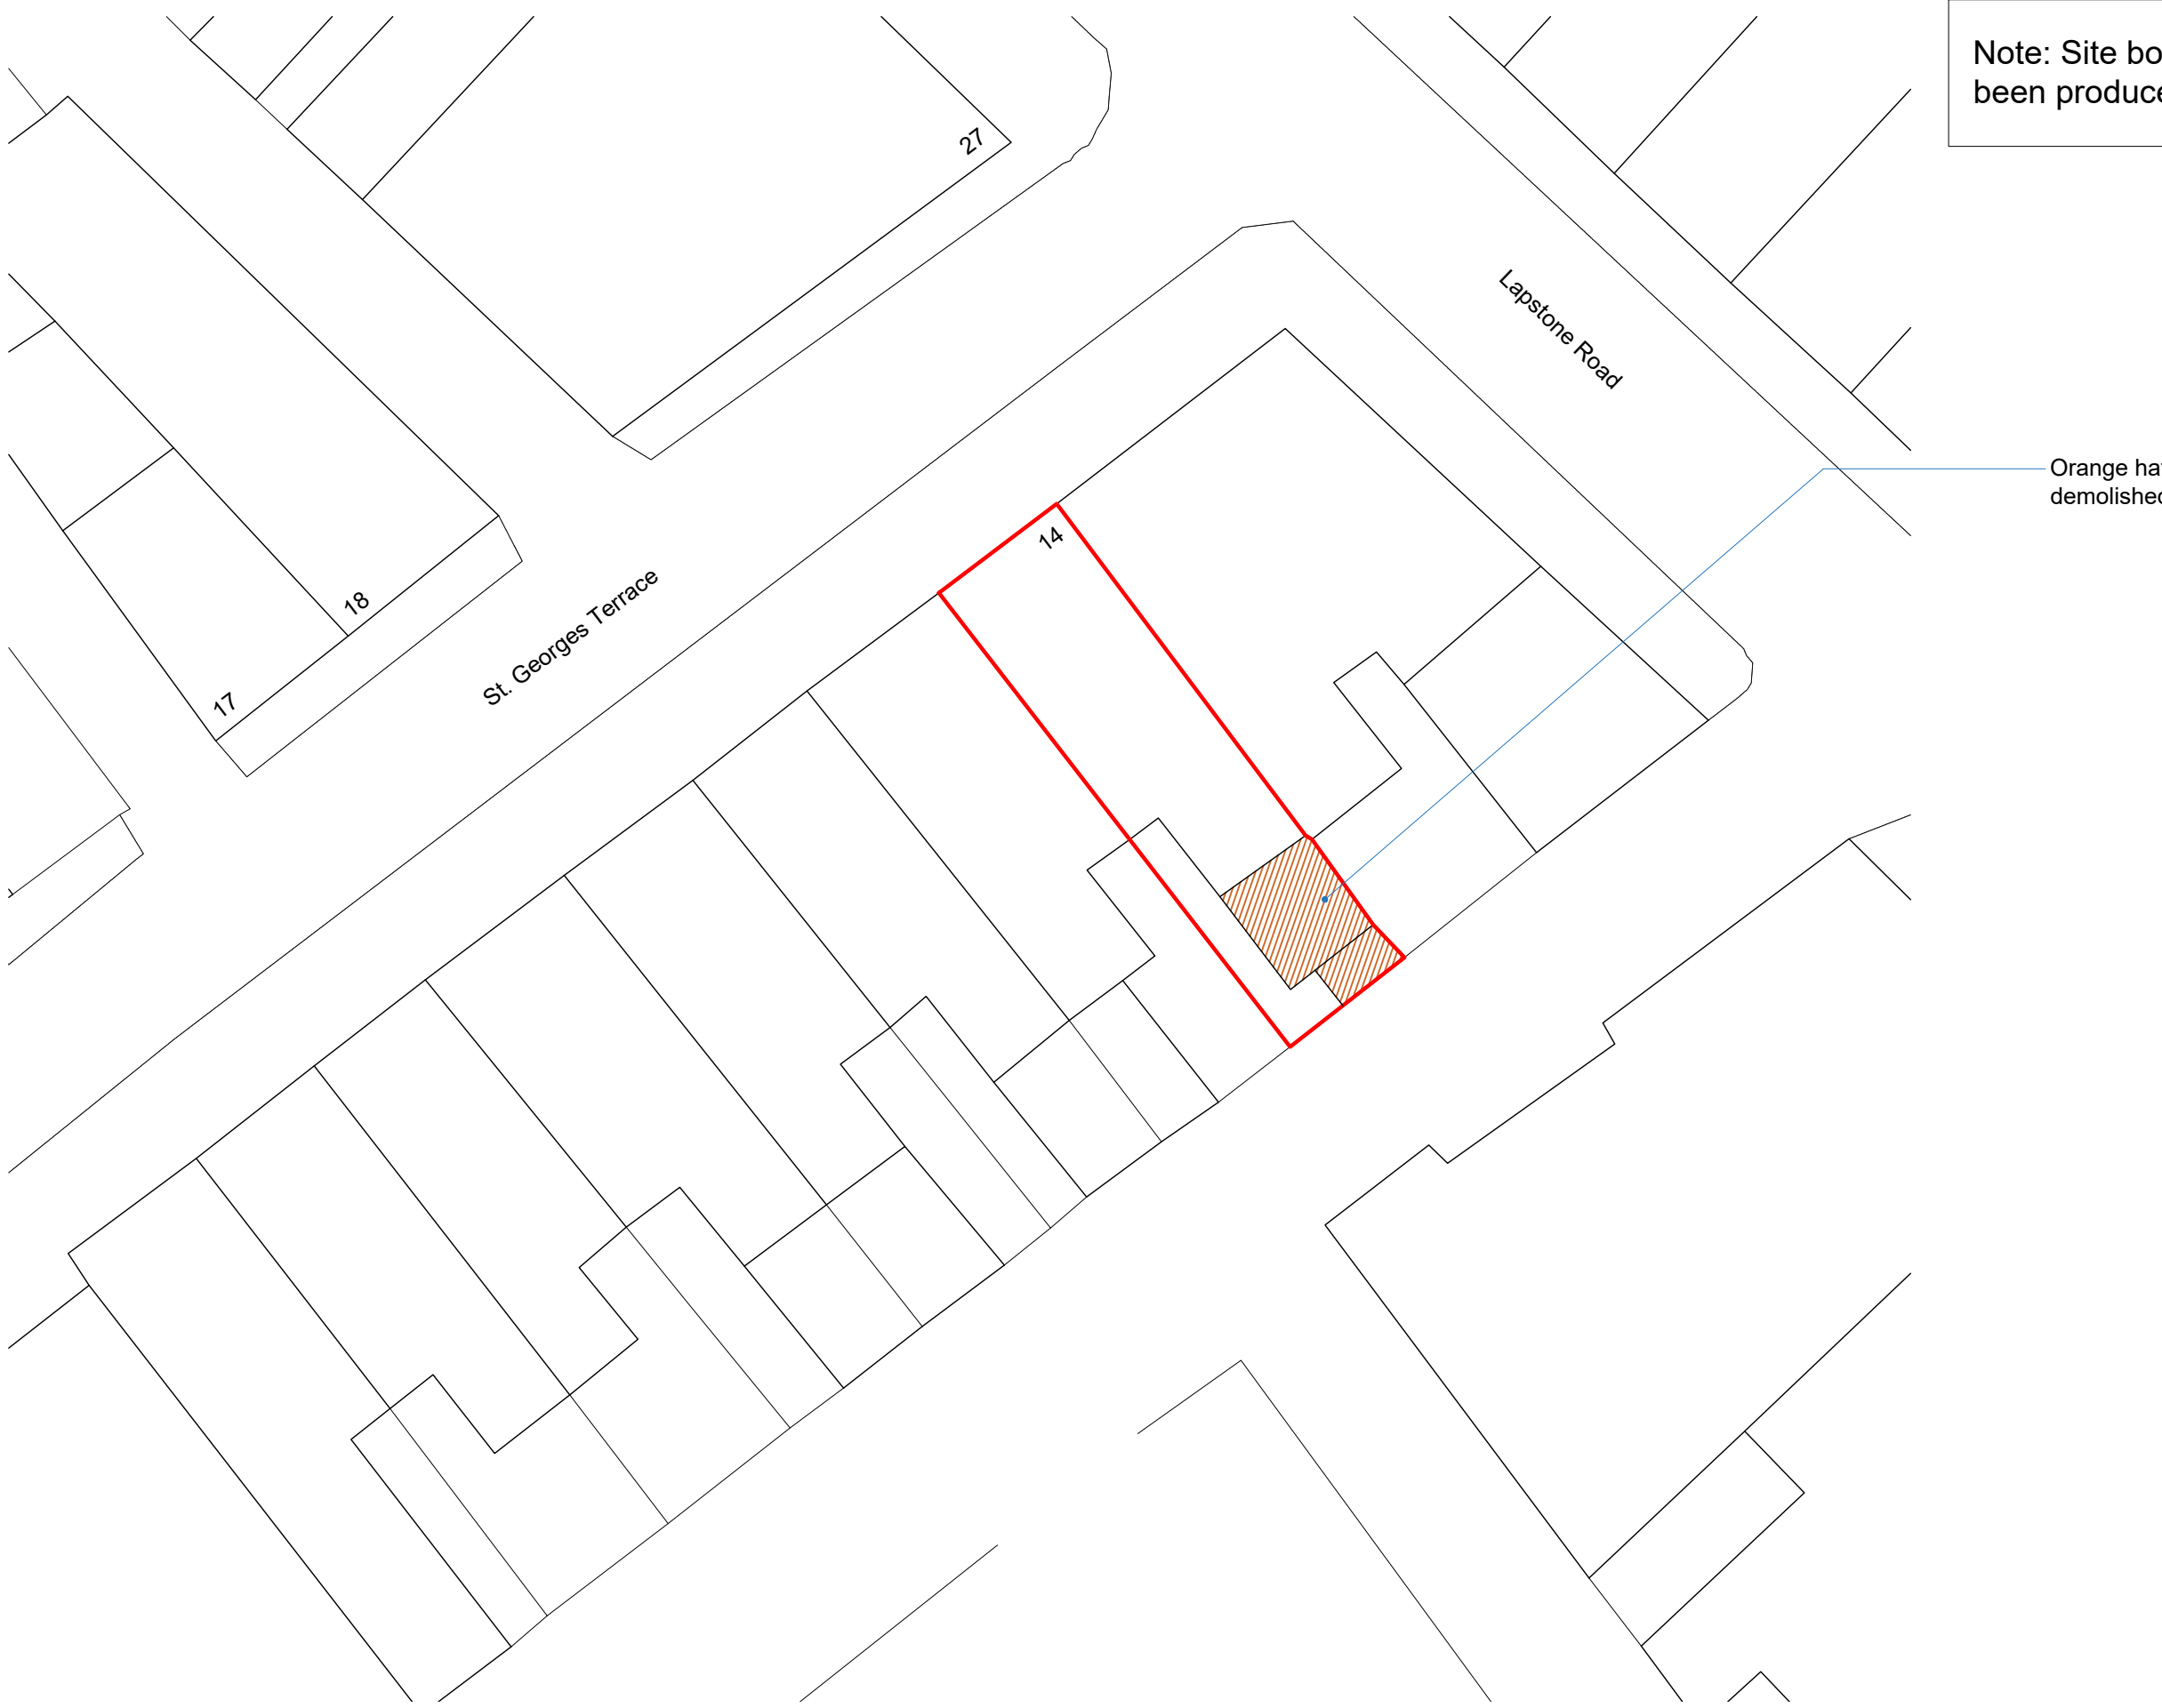

Note: Site boundaries not surveyed - have been produced from enlargement of OS sheet.

Orange hatch indicates extent to be demolished

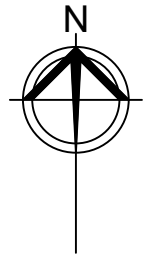

REV	COMMENT	BY	DATE
-----	---------	----	------

THE CONTRACTOR SHALL VERIFY ALL DIMENSIONS ON THE JOB BEFORE STARTING WORK OR PREPARING SHOP DRAWINGS. ANY DISCREPANCIES MUST BE REFERRED TO THE ARCHITECT. DO NOT SCALE FROM THIS DRAWING.

COPYRIGHT ON ALL DRAWINGS, SPECIFICATION AND DOCUMENTATION REMAINS THE PROPERTY OF JOHN COWARD ARCHITECTS LTD. AND MUST NOT BE COPIED OR REPRODUCED IN WHOLE OR IN PART IN ANY MANNER OR FORM WITHOUT PRIOR CONSENT OF THE COMPANY.

PROJECT


Extensions and Alterations
14 St Georges Terrace
Millom
LA18 4DB
CLIENT
The Norman Nicholson Society

TITLE

RIBA 3 Developed Design
Demolition Plan

SCALE/ A3 1:200	DRAWN sg	CHECKED -	DATE Oct '26
JOB NO 20108	DRAWING NO 32	REVISION -	

Site Plan
scale 1:200

 

Scale Bar (metres)
1:200



JOHN COWARD ARCHITECTS LIMITED
No. 3 Unsworth's Yard,
Ford Road,
Cartmel,
Cumbria, LA11 6PG
Tel : (015395) 36596
www.johncowardarchitects.co.uk