


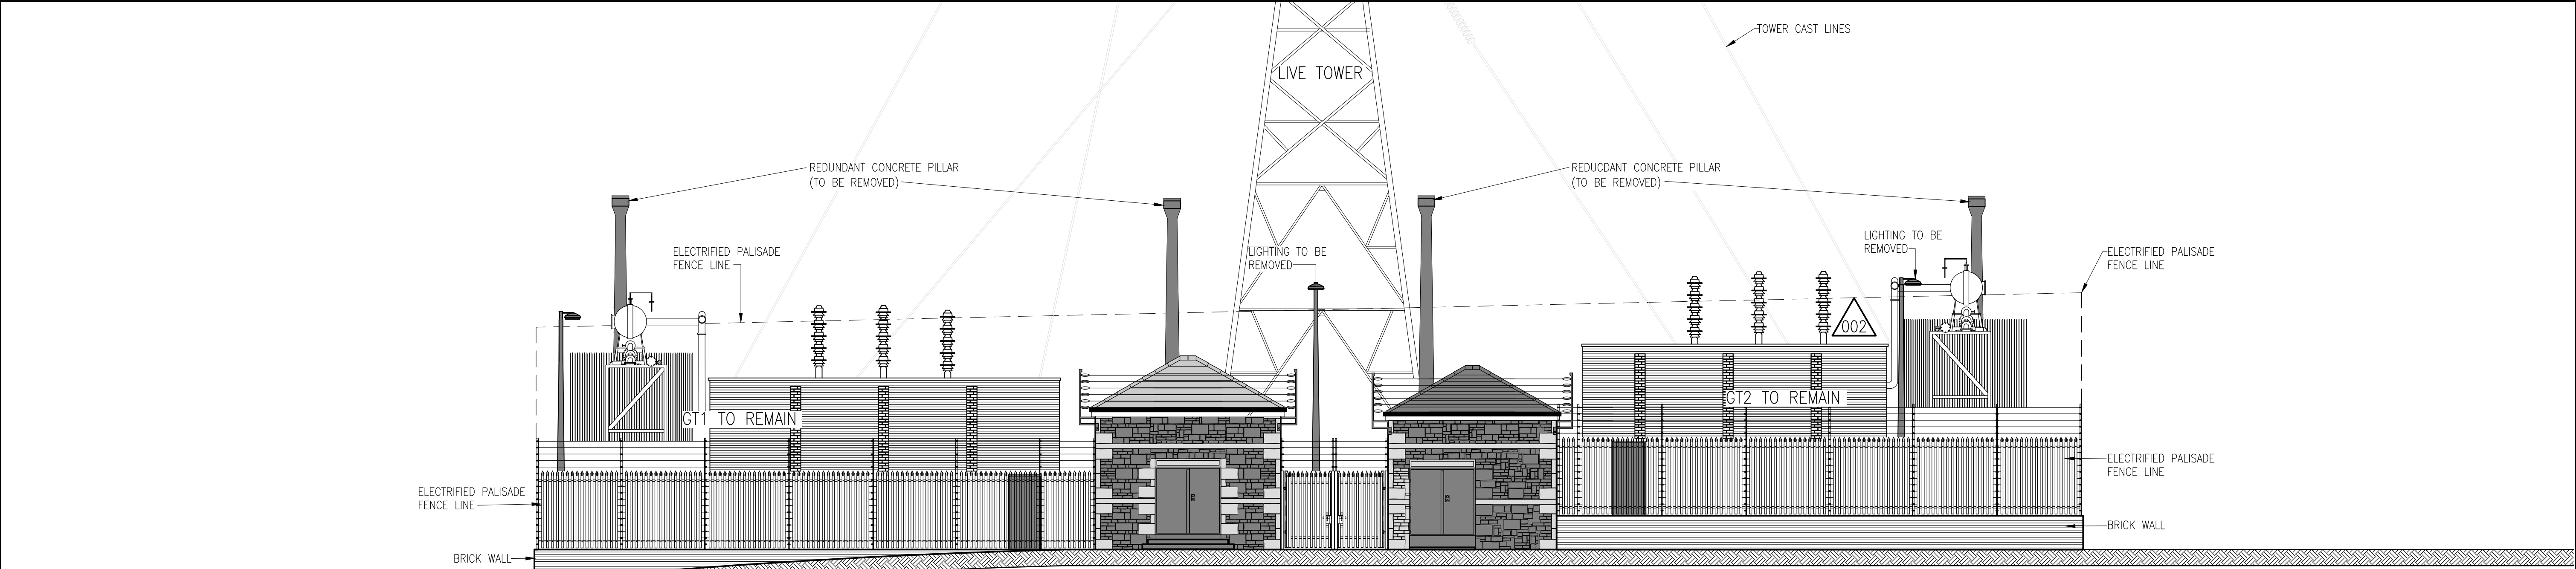
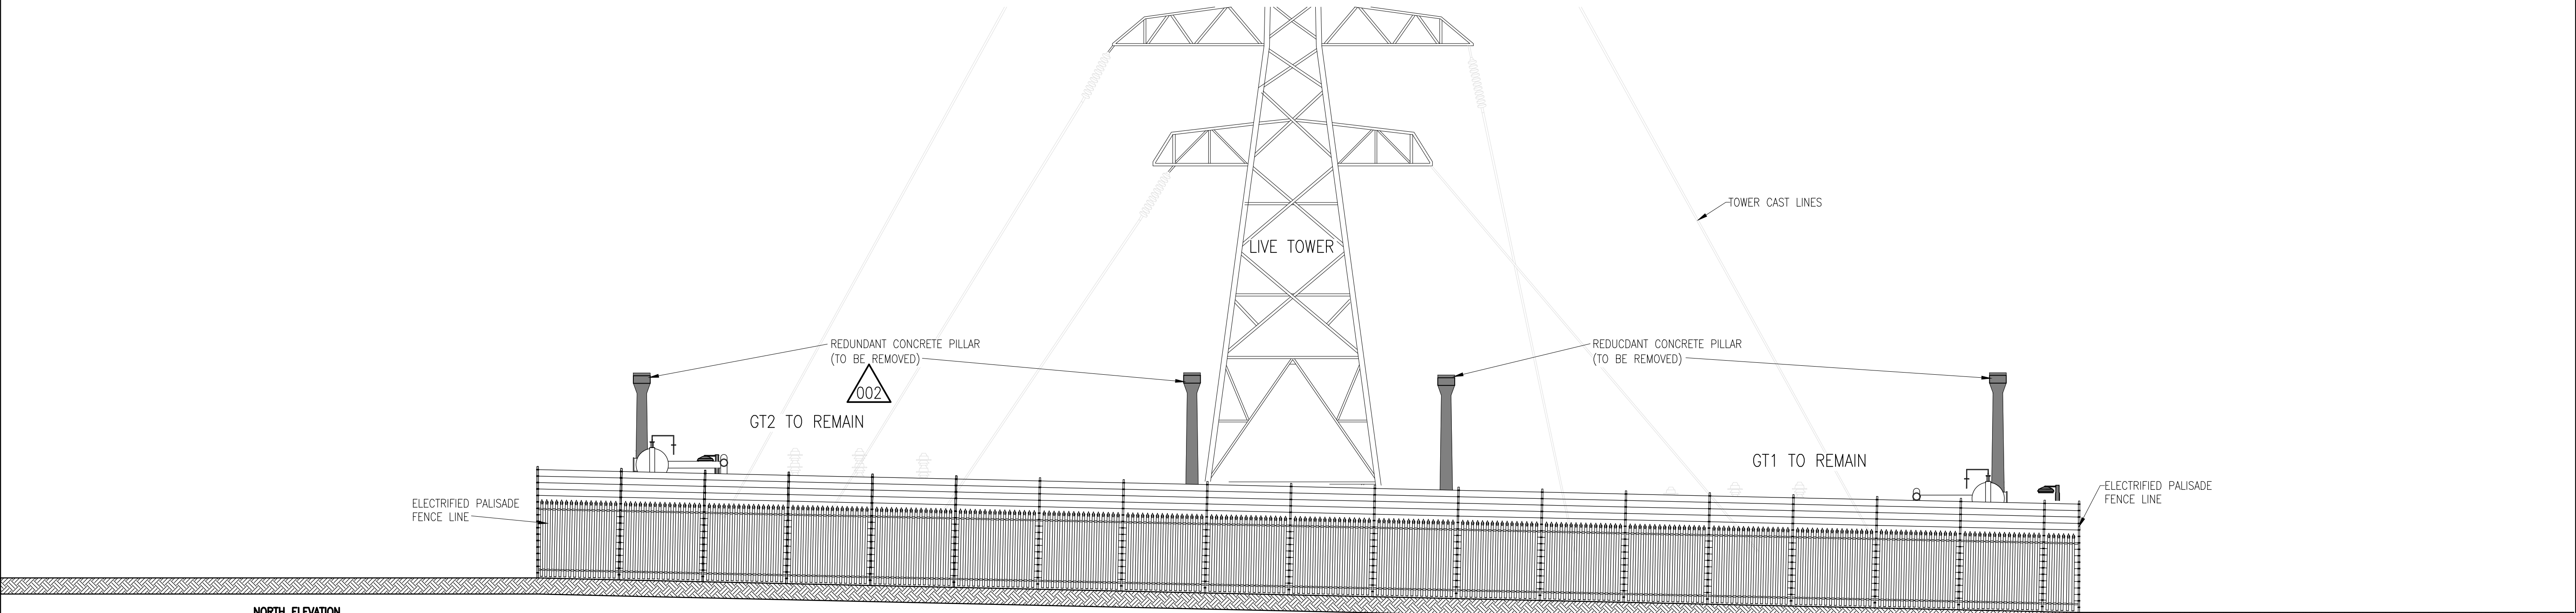


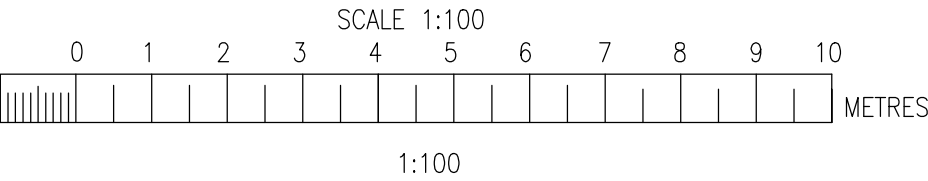


EAST ELEVATION

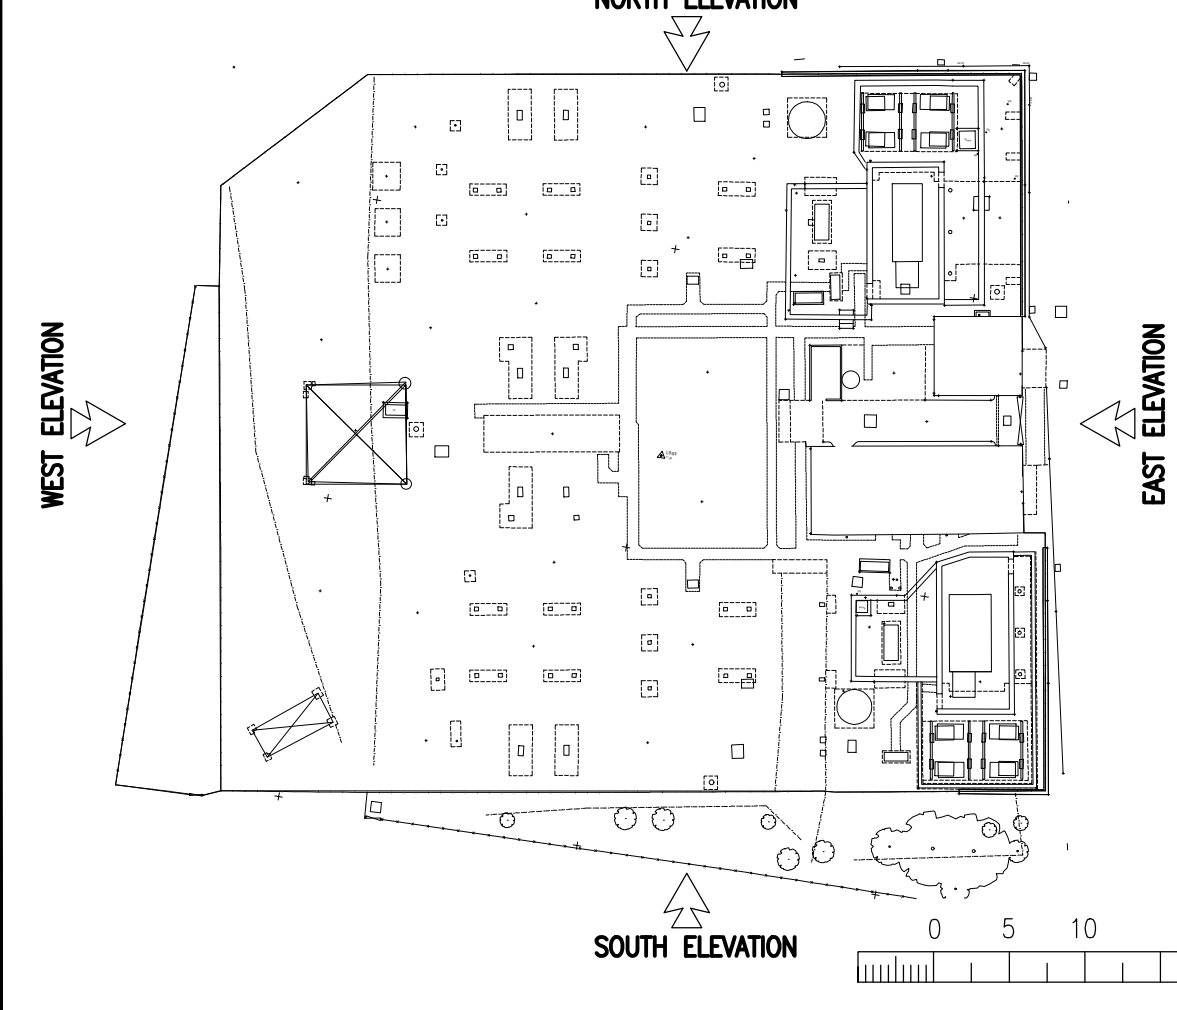

WEST ELEVATION

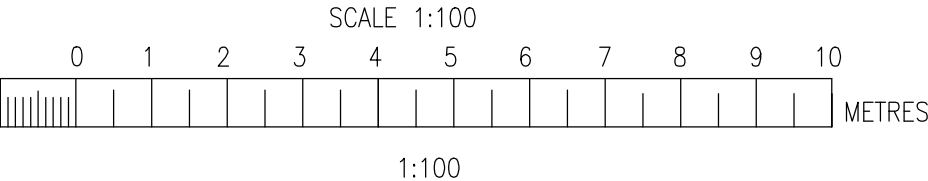

PLAN

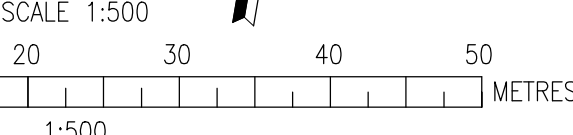

REVISION	002
DESCRIPTION	- AMENDMENT TO EXISTING GT2



THIS DRAWING AND ANY INFORMATION OR DESCRIPTIVE MATTER SET OUT HEREON ARE THE CONFIDENTIAL AND COPYRIGHT PROPERTY OF ELECTRICITY NORTH WEST LIMITED AND MUST NOT BE DISCLOSED, LOANED, COPIED OR USED FOR ANY PURPOSE WITHOUT WRITTEN PERMISSION.				
NOT TO BE SCALED. UNLESS OTHERWISE STATED DIMENSIONS ARE IN MILLIMETRES.				
REV	AMENDMENTS	DRAWN	APP.	DATE
001	ISSUE FOR PLANNING	GG	AH	21.05.25
002	ISSUE FOR PLANNING	GG	AH	07.01.26

ELECTRICITY NORTH WEST
FREDERICK ROAD
SALFORD M6 6QH

EGREMONT GT
REPLACE GRID TRANSFORMER 1&2
EXISTING ELEVATIONS (20F2)

SCALE	AS SHOWN AT A1	SITE NAME	EGREMONT GT
DRAWN	GG	PROJECT	REPLACE GRID TRANSFORMER 1&2
APPROVED	AH	P.F.R. NO.	609351
DATE	MAY 2025	DWG STATUS	RELEASED
SHEET SIZE	A1	DRAWING NUMBER	609351-00327
OLD DWG NO		REVISION	002