



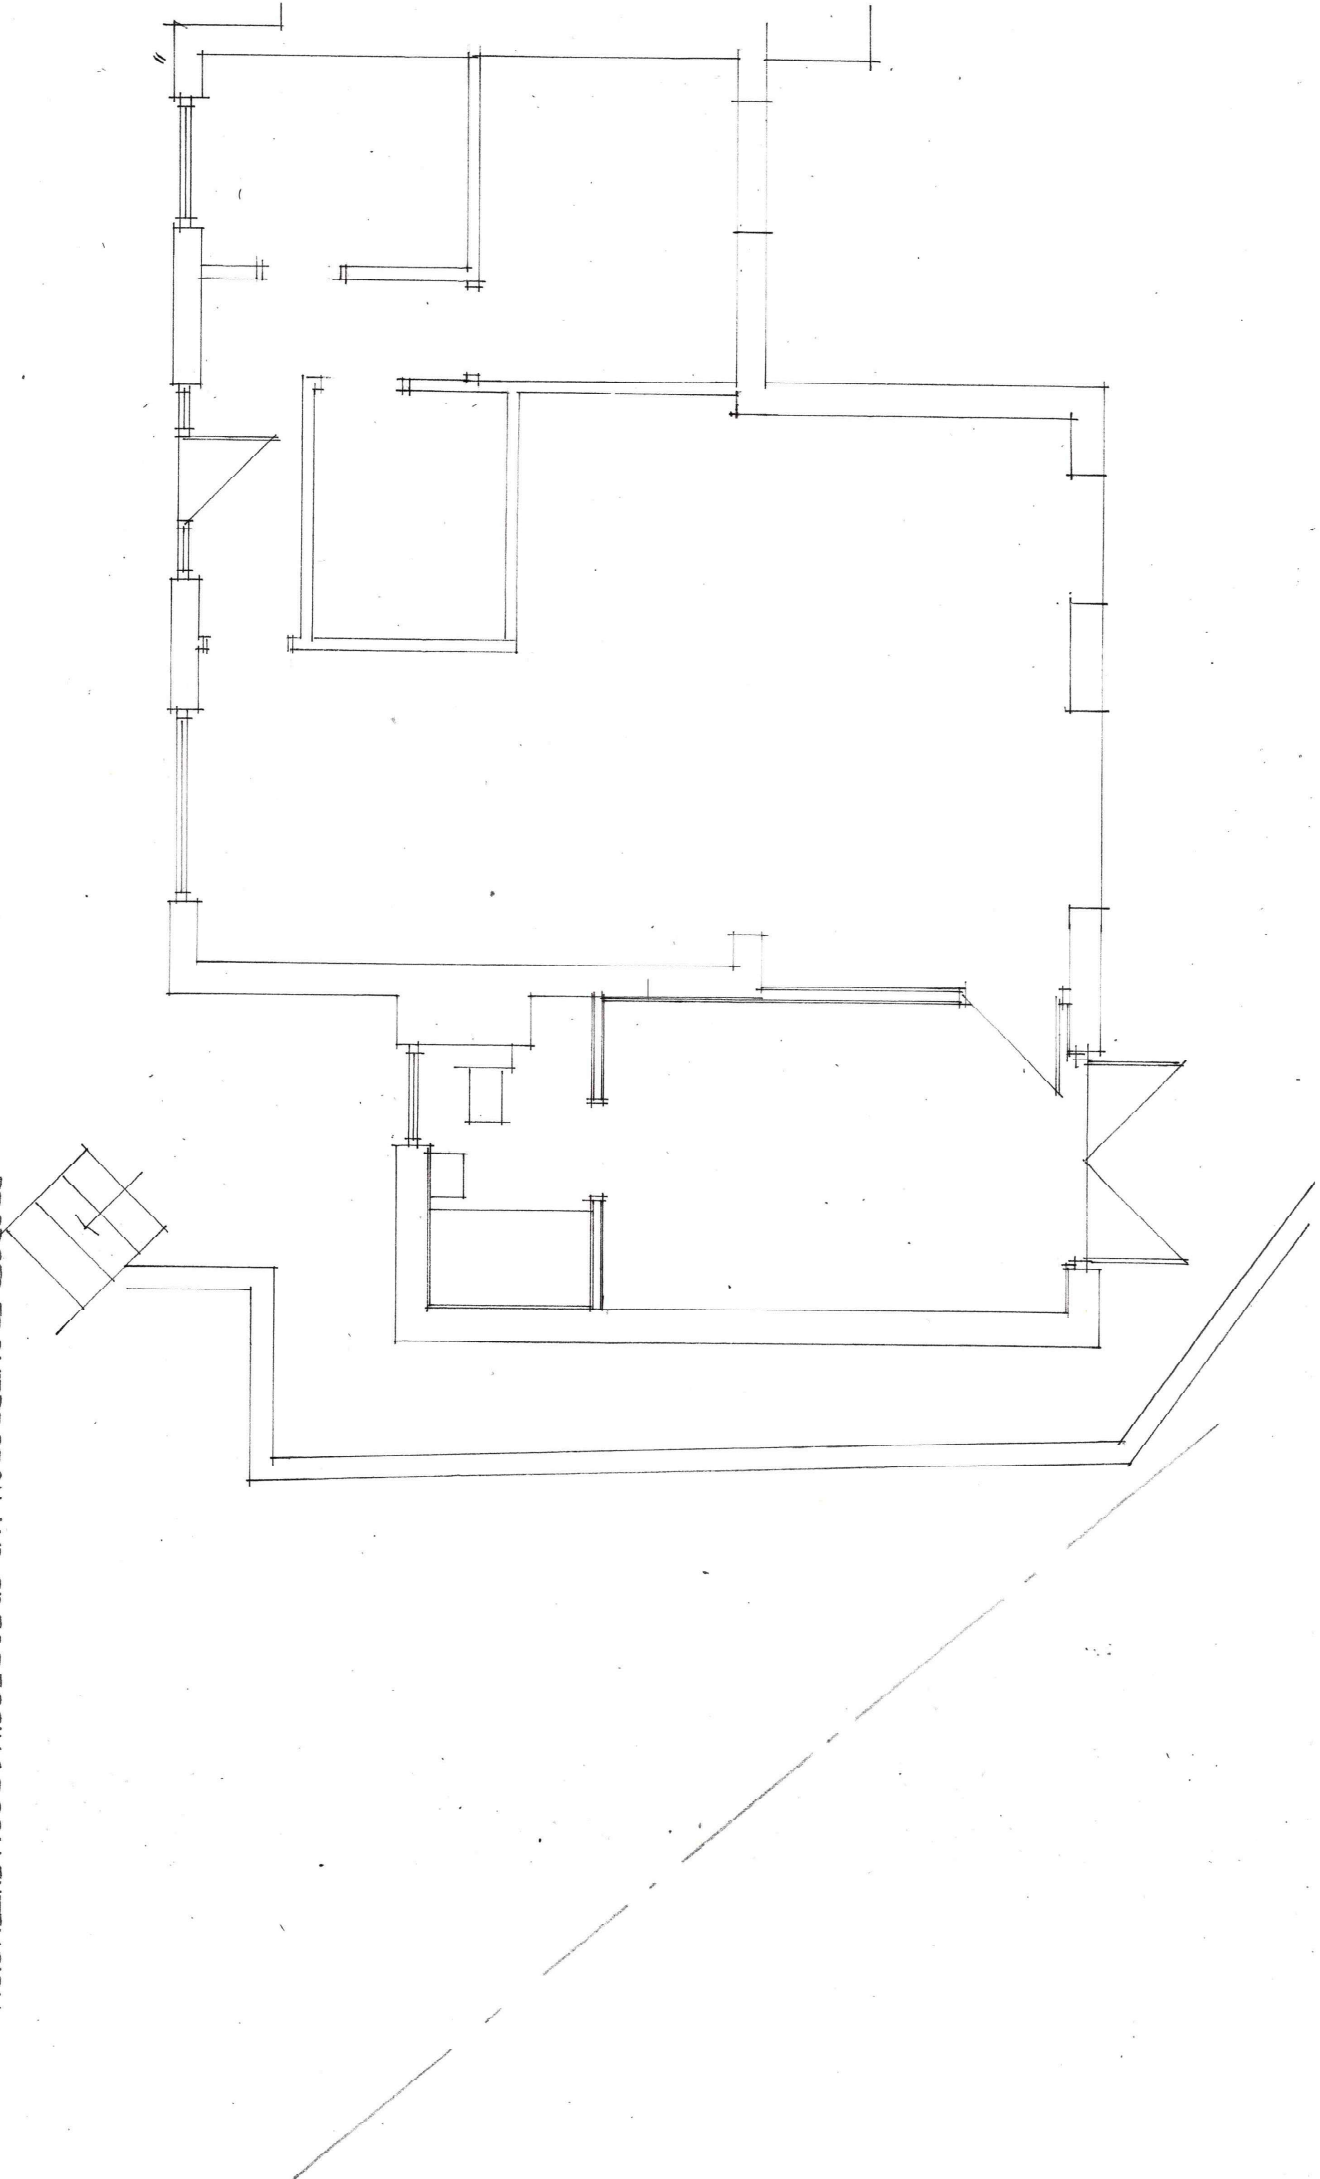

PROPOSED FRONT PORCH AND SIDE DRESSING ROOM EXTENSION
TO 4 GHYLL BANK LOWCA WHITEHAVEN CA28 6QJ FOR MRS I BALFE

 

EXITING FLOOR PLAN
SCALE 1:50 @ A3

SEPTEMBER 2026

IB/1