


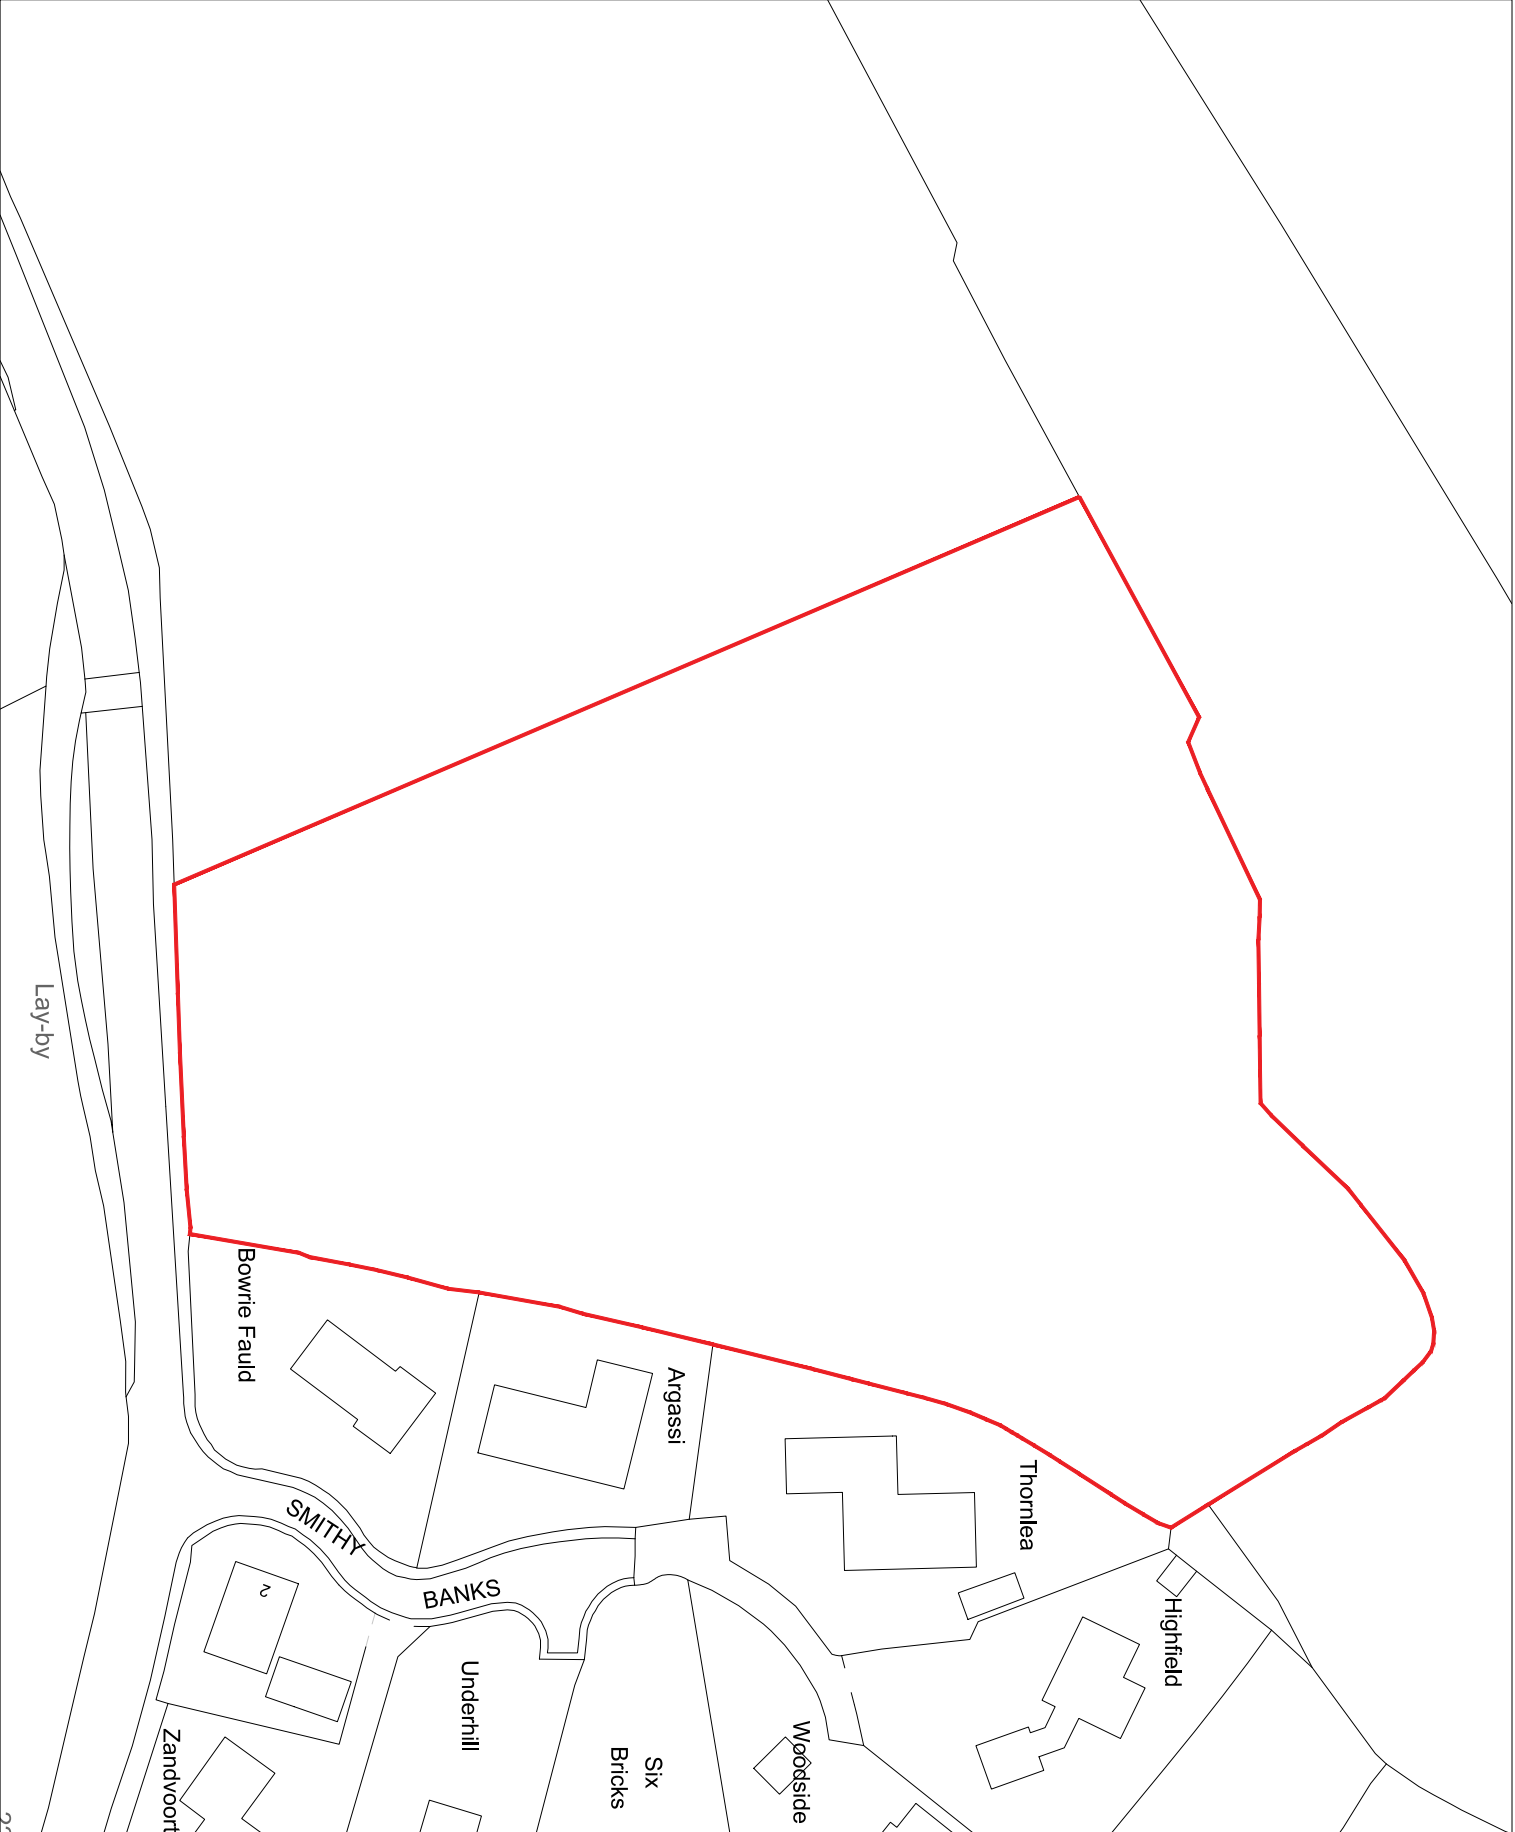

SITE

Holmrook

DRAWING TITLE

Existing Site Plan

DATE DRAWN SCALE@A2

01/26 MTK 1:200



GENESIS
HOMES

DRAWING NUMBER (REV)

2324.001