

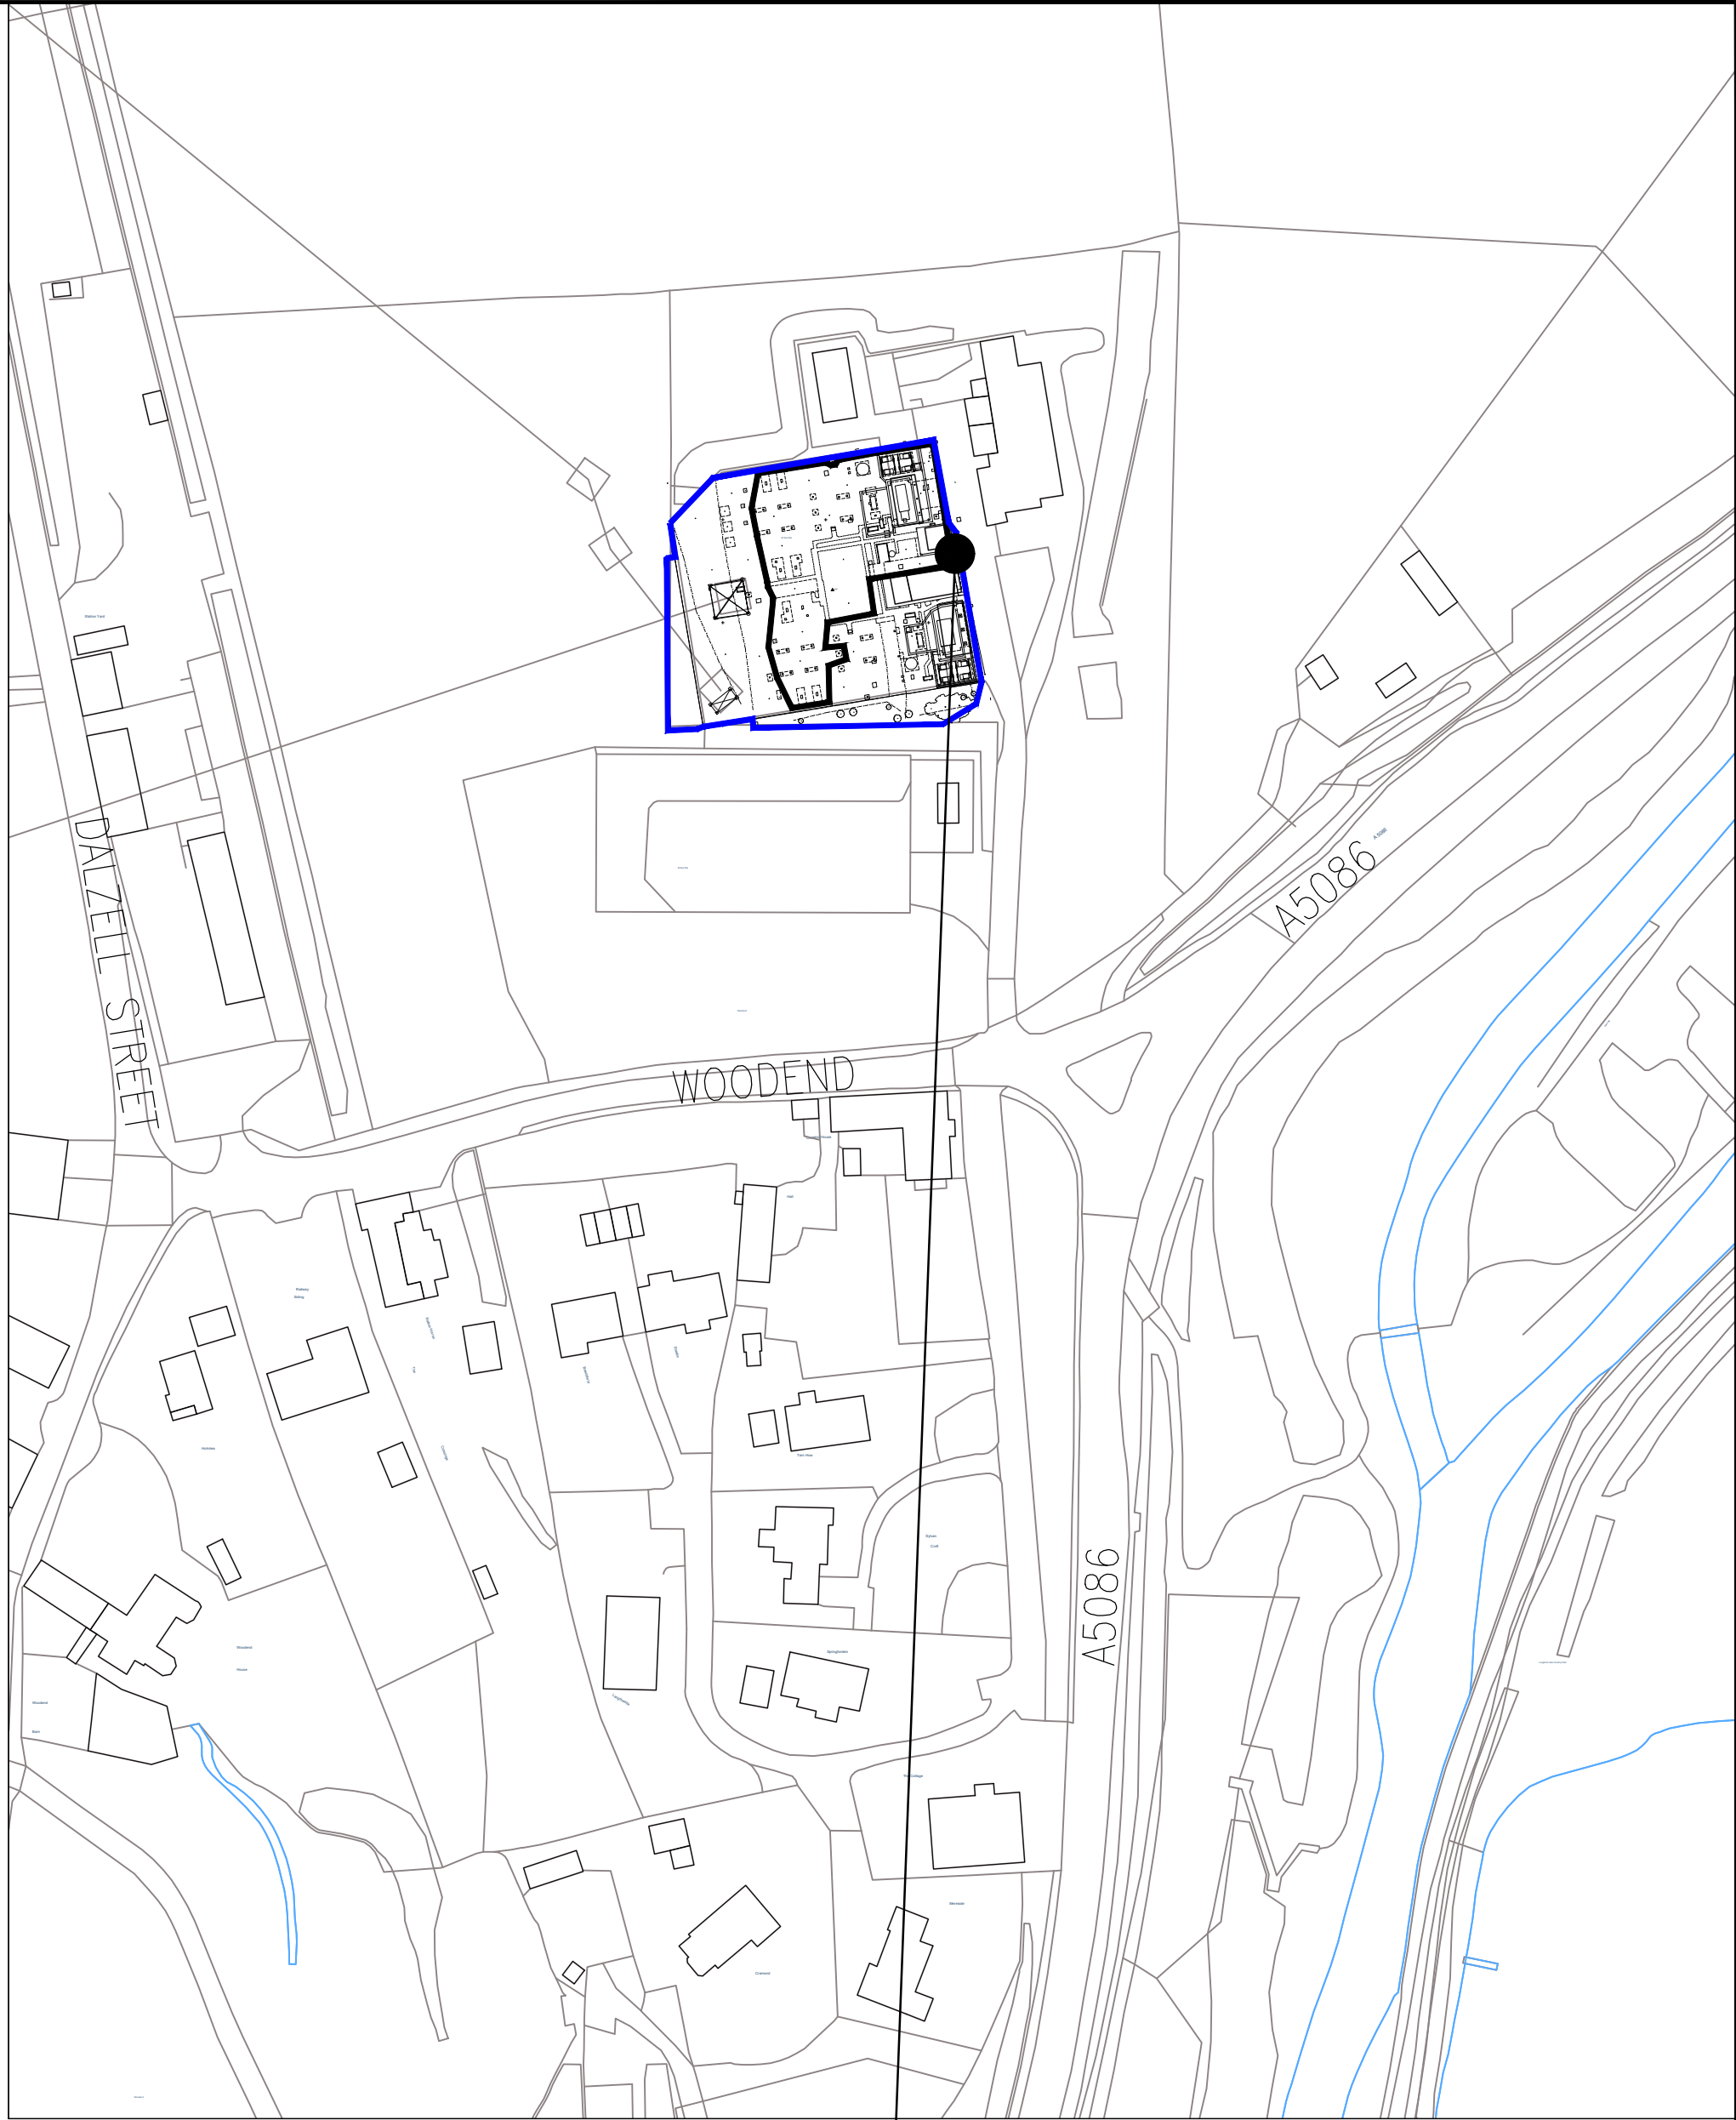


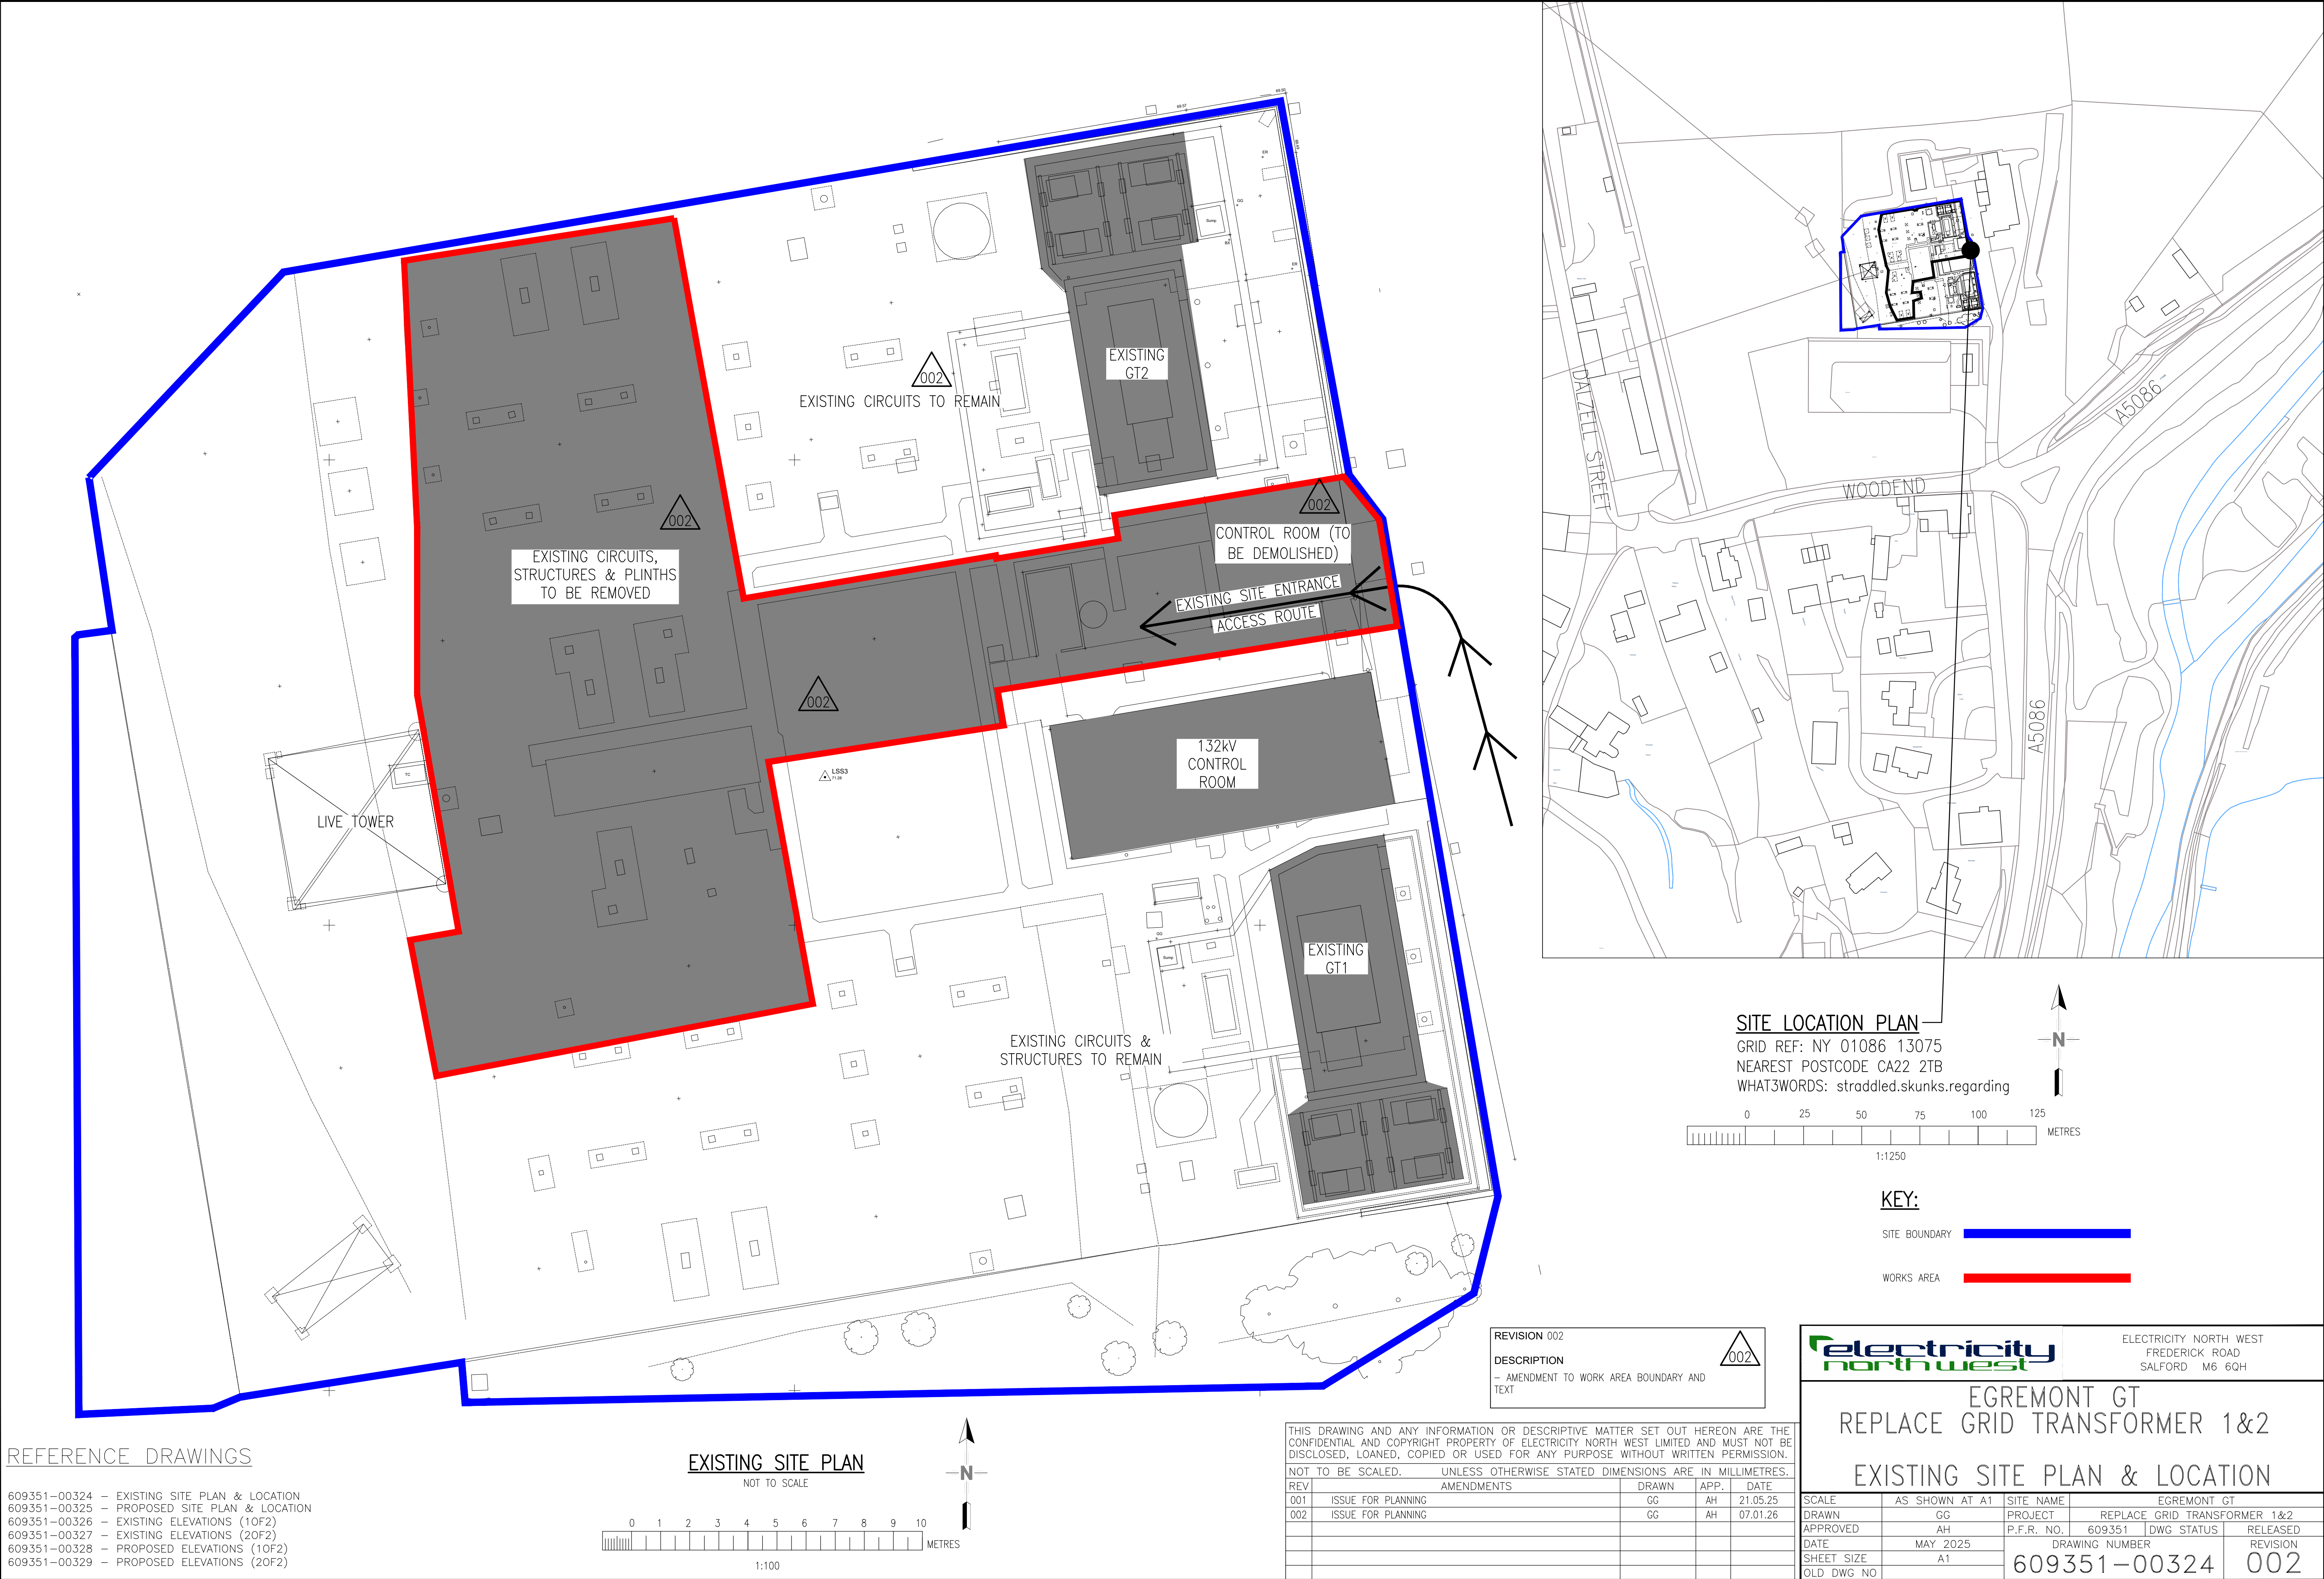

SITE LOCATION PLAN
GRID REF: NY 01086 13075
NEAREST POSTCODE CA22 2TB
WHAT3WORDS: straddled.skunks.regarding

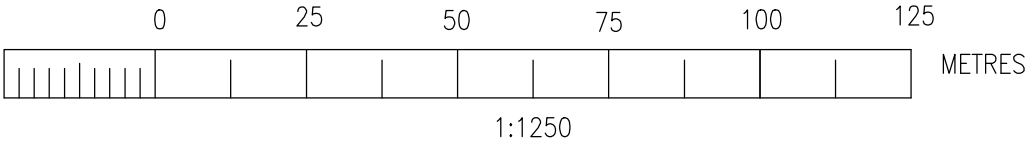

KEY:


- SITE BOUNDARY (Blue line)
- WORKS AREA (Red line)

REFERENCE DRAWINGS

- 609351-00324 - EXISTING SITE PLAN & LOCATION
- 609351-00325 - PROPOSED SITE PLAN & LOCATION
- 609351-00326 - EXISTING ELEVATIONS (10F2)
- 609351-00327 - EXISTING ELEVATIONS (20F2)
- 609351-00328 - PROPOSED ELEVATIONS (10F2)
- 609351-00329 - PROPOSED ELEVATIONS (20F2)

EXISTING SITE PLAN

NOT TO SCALE

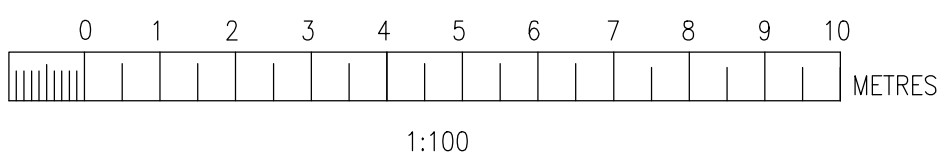

REVISION 002		
DESCRIPTION		
- AMENDMENT TO WORK AREA BOUNDARY AND TEXT		

THIS DRAWING AND ANY INFORMATION OR DESCRIPTIVE MATTER SET OUT HEREON ARE THE CONFIDENTIAL AND COPYRIGHT PROPERTY OF ELECTRICITY NORTH WEST LIMITED AND MUST NOT BE DISCLOSED, LOANED, COPIED OR USED FOR ANY PURPOSE WITHOUT WRITTEN PERMISSION.				
NOT TO BE SCALED. UNLESS OTHERWISE STATED DIMENSIONS ARE IN MILLIMETRES.				
REV	AMENDMENTS	DRAWN	APP.	DATE
001	ISSUE FOR PLANNING	GG	AH	21.05.25
002	ISSUE FOR PLANNING	GG	AH	07.01.26



ELECTRICITY NORTH WEST

FREDERICK ROAD

SALFORD M6 6QH

EGREMONT GT

REPLACE GRID TRANSFORMER 1&2

EXISTING SITE PLAN & LOCATION

SCALE	AS SHOWN AT A1	SITE NAME	EGREMONT GT		
DRAWN	GG	PROJECT	REPLACE GRID TRANSFORMER 1&2		
APPROVED	AH	P.F.R. NO.	609351	DWG STATUS	RELEASED
DATE	MAY 2025	DRAWING NUMBER			REVISION
SHEET SIZE	A1	609351-00324			002
OLD DWG NO					