


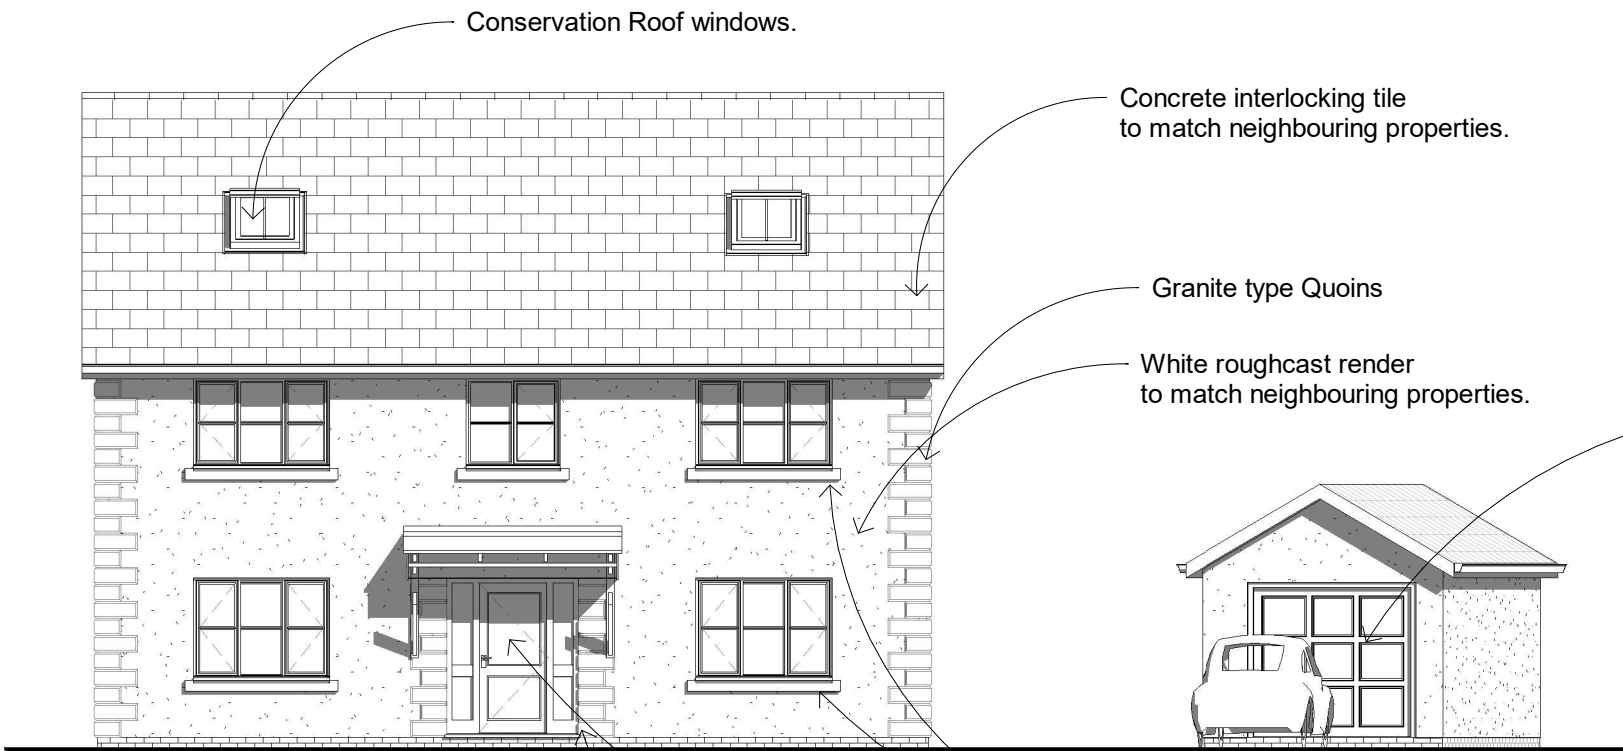

1 Front Elevation
1 : 100

Granite type Quoins

Anthracite facias , soffits and Gutters

Anthracite Composite door and Frame style to be confirmed on site.

Granite Type Cills


Anthracite composite Garage door and casing

Concrete interlocking tile to match neighbouring properties.

Granite type Quoins

White roughcast render to match neighbouring properties.

Conservation Roof windows.

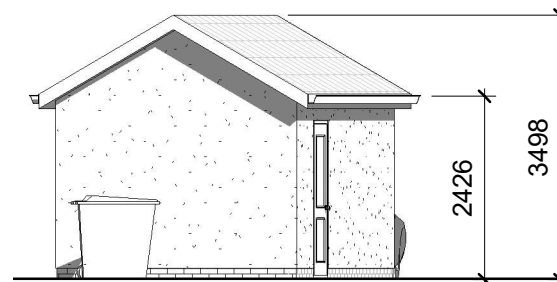

2 Rear Elevation
1 : 100

White roughcast render to match neighbouring properties.

Anthracite composite Garage door and casing

Marley SolarTile (Actual size to be confirmed)

0m 2m 4m 6m 8m 10m

VISUAL SCALE 1:100 @ A3



Planning
Building Control
Structural Calculations
Project Management

PROJECT	Proposed Detached Two Storey House Along With Detached Garage To Plot 1,Bay View Close , Millom,LA18 5ES		
SHEET	Front And Rear Elevation		

CLIENT Mr And Mrs C Heaton			
Date 12/08/2025	Project number NDH/CH/8/26	Scale (@ A3) 1 : 100	
Drawn by Neil	DRAWING NUMBER 1		REV
Checked by Checker			

12/09/2026 13:38:32