



DO NOT SCALE

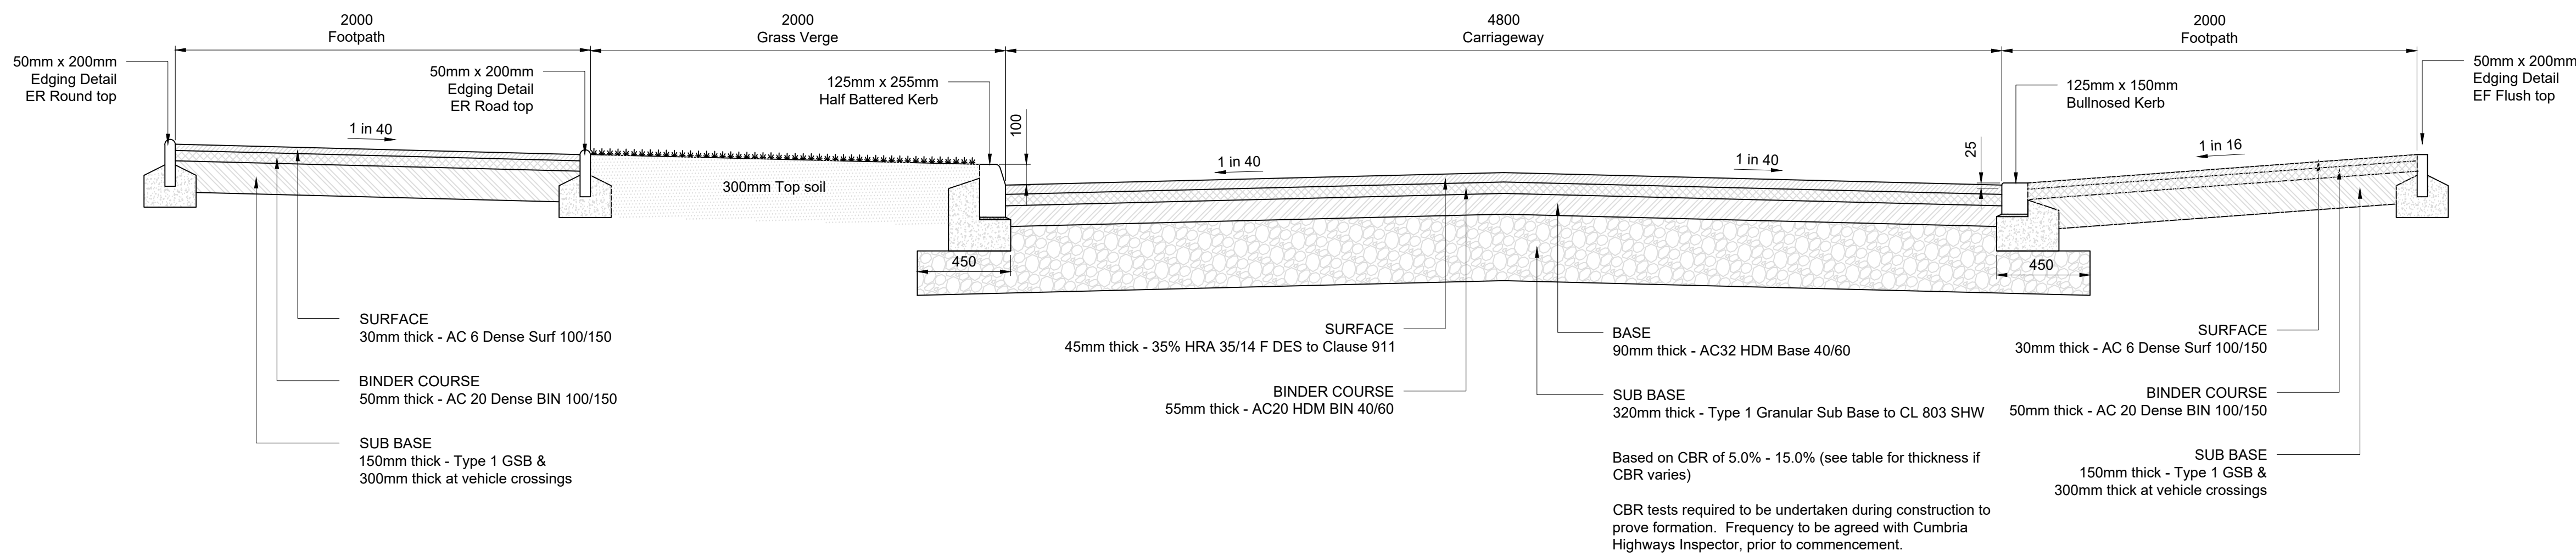


SECTION E-E - PUBLIC CARRIAGEWAY FLEXIBLE CONSTRUCTION

SCALE 1:20

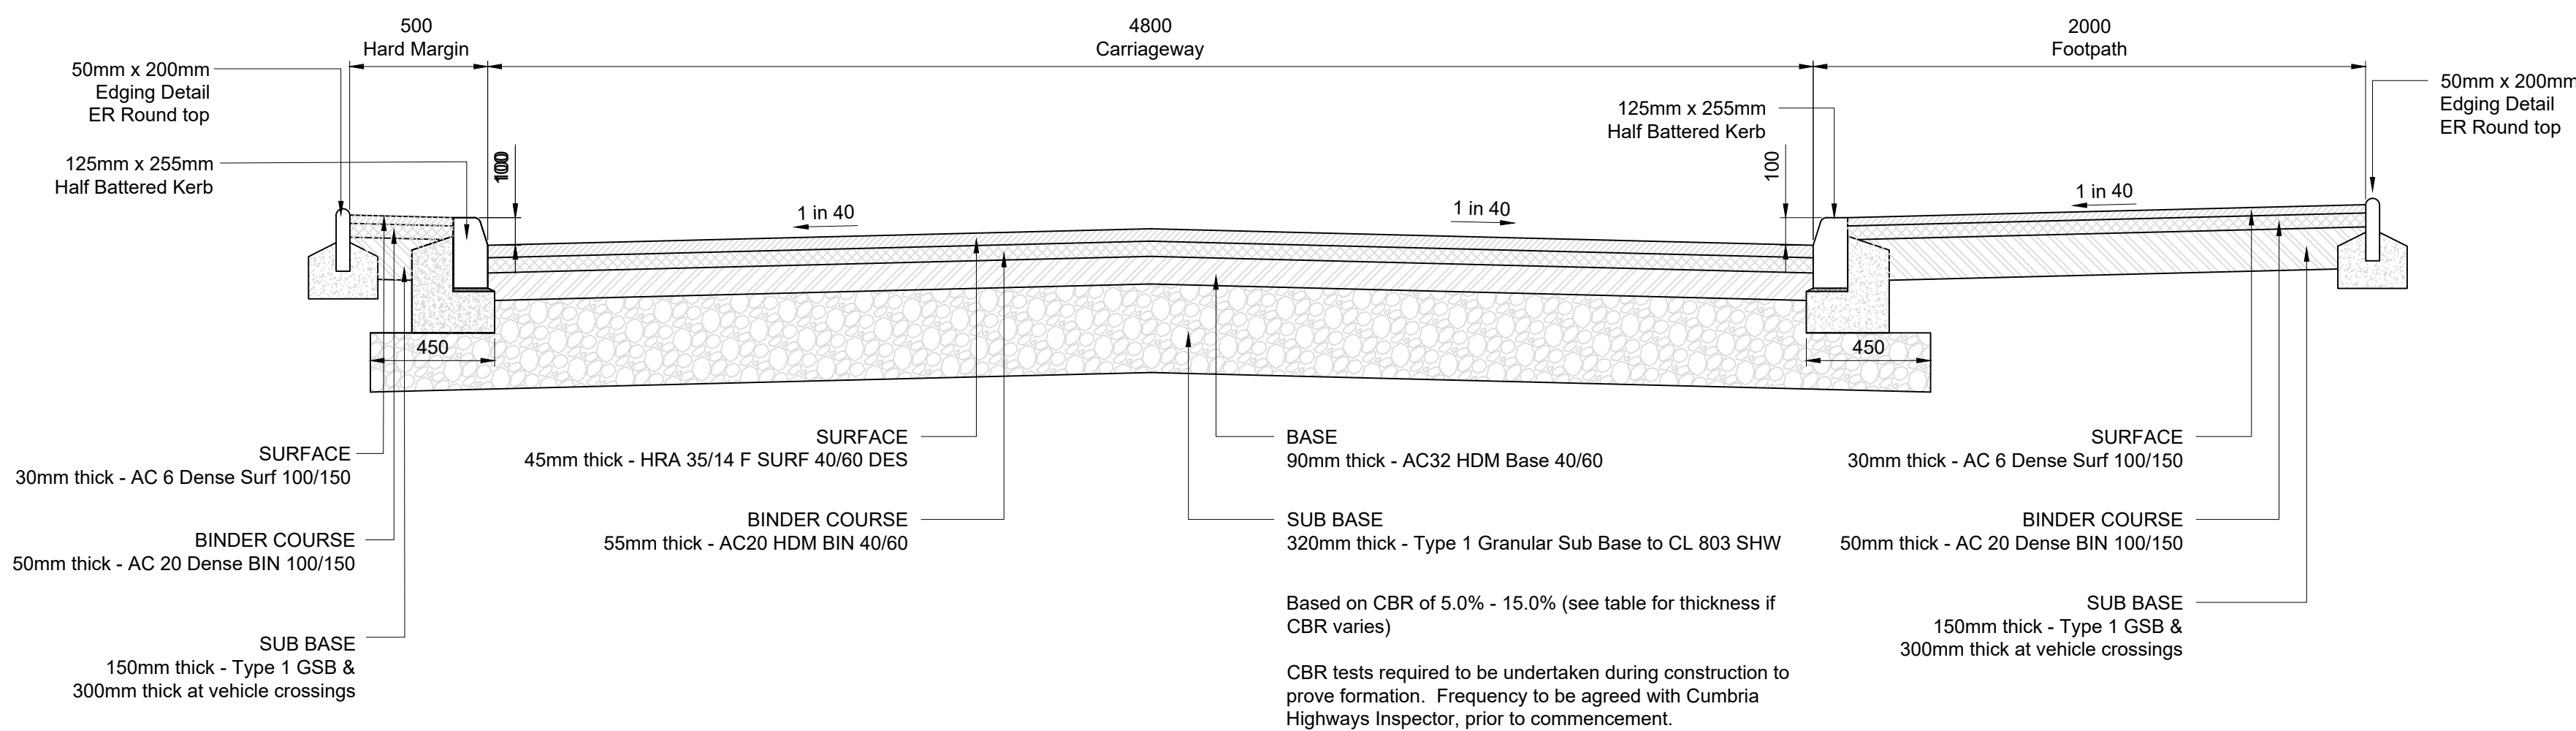


SECTION F-F - PUBLIC CARRIAGEWAY FLEXIBLE CONSTRUCTION

SCALE 1:20

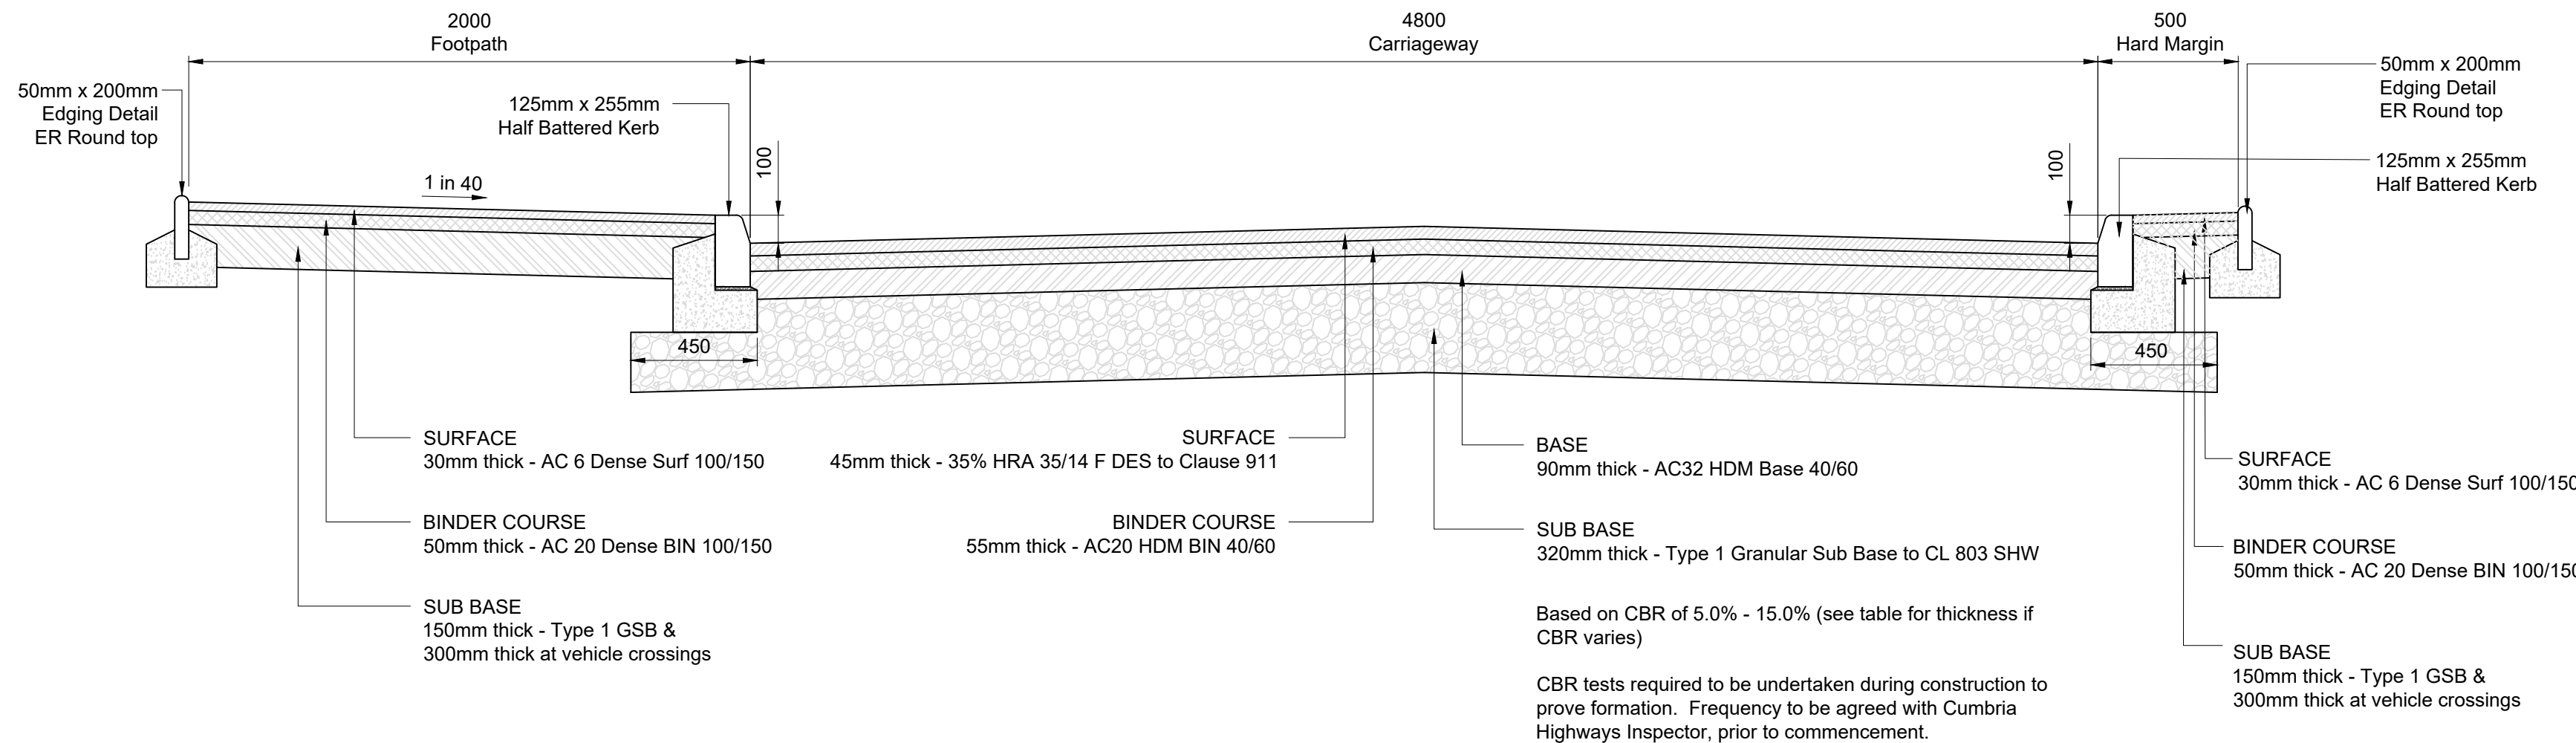


SECTION G-G - PUBLIC CARRIAGEWAY FLEXIBLE CONSTRUCTION

SCALE 1:20

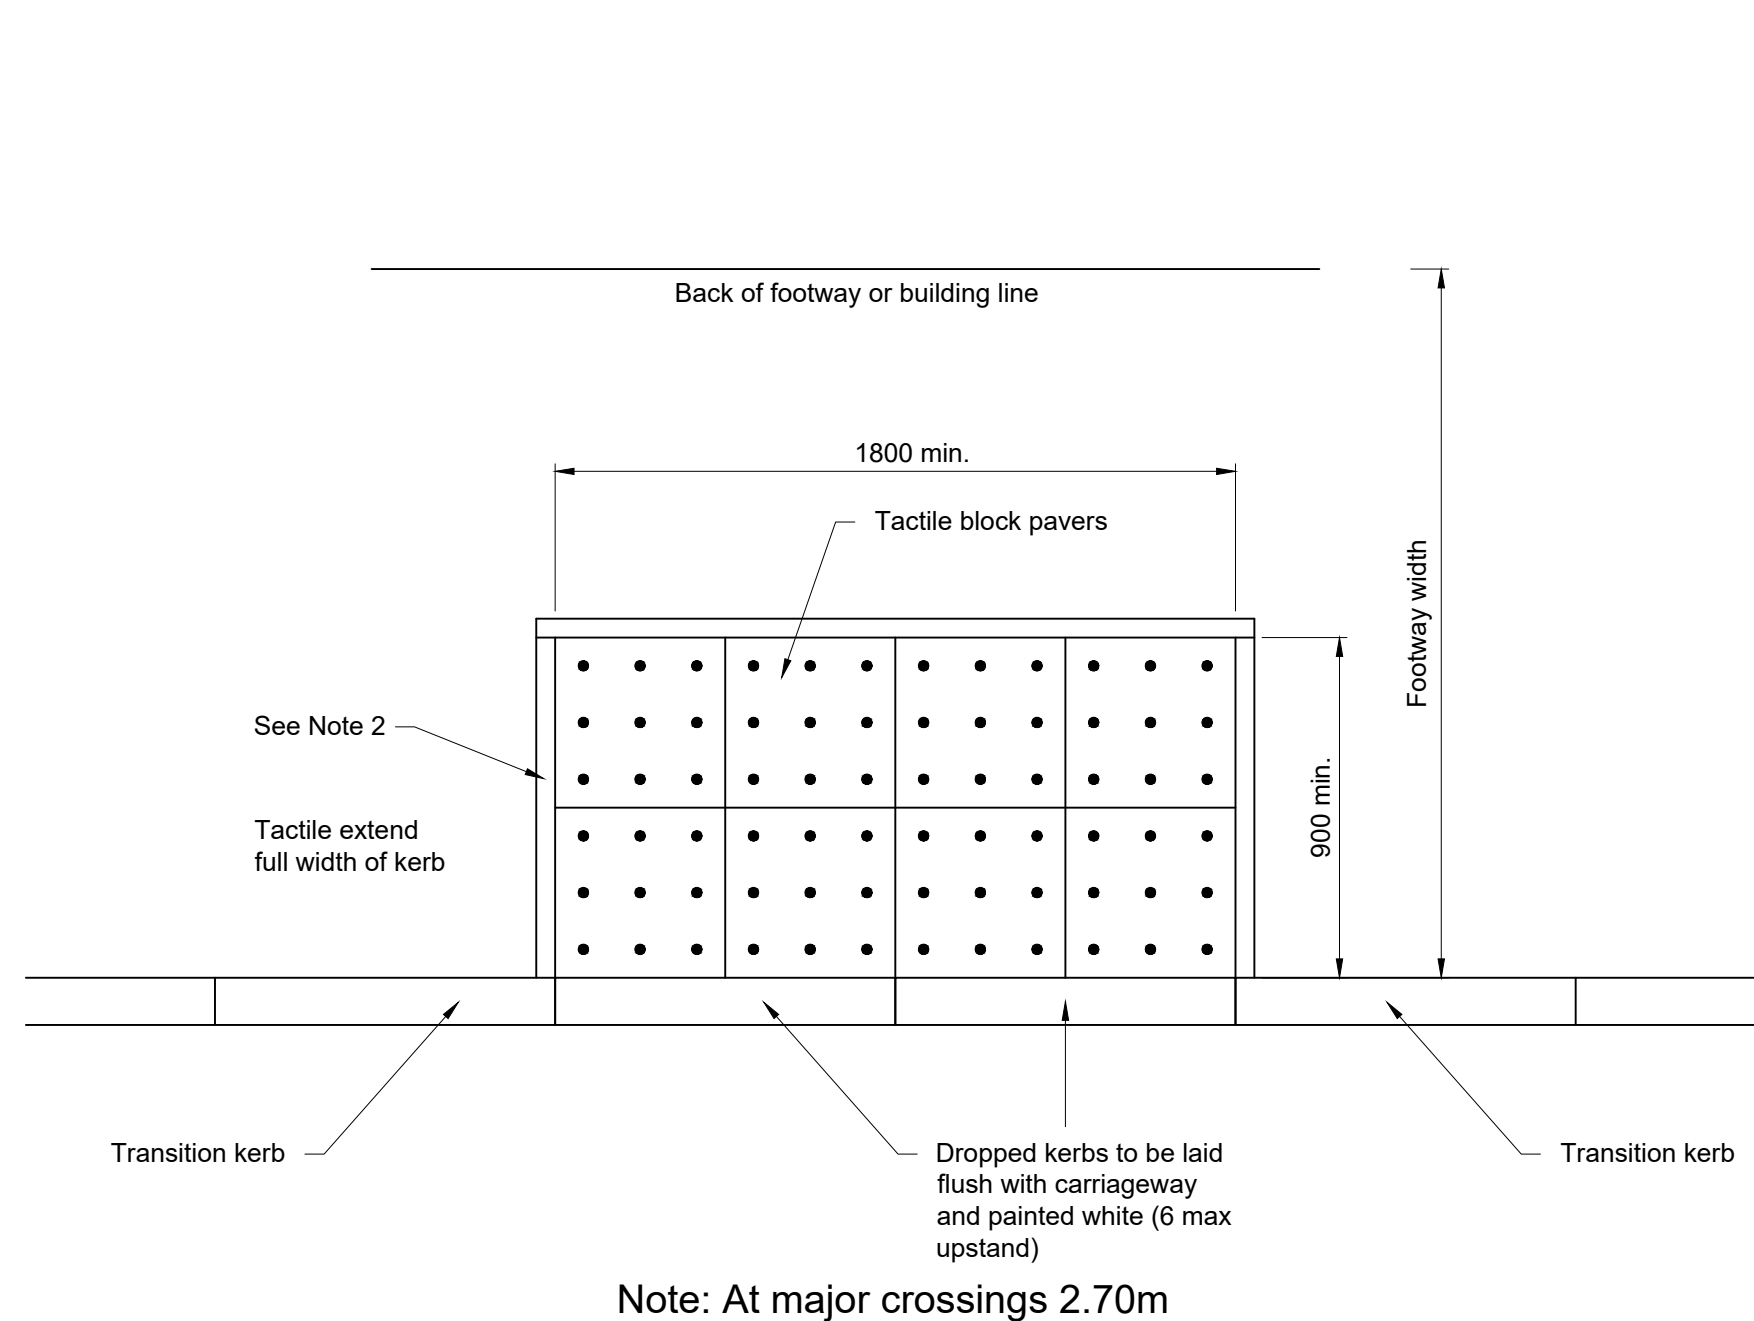

LAYOUT AT UNCONTROLLED CROSSING


SCALE 1:20

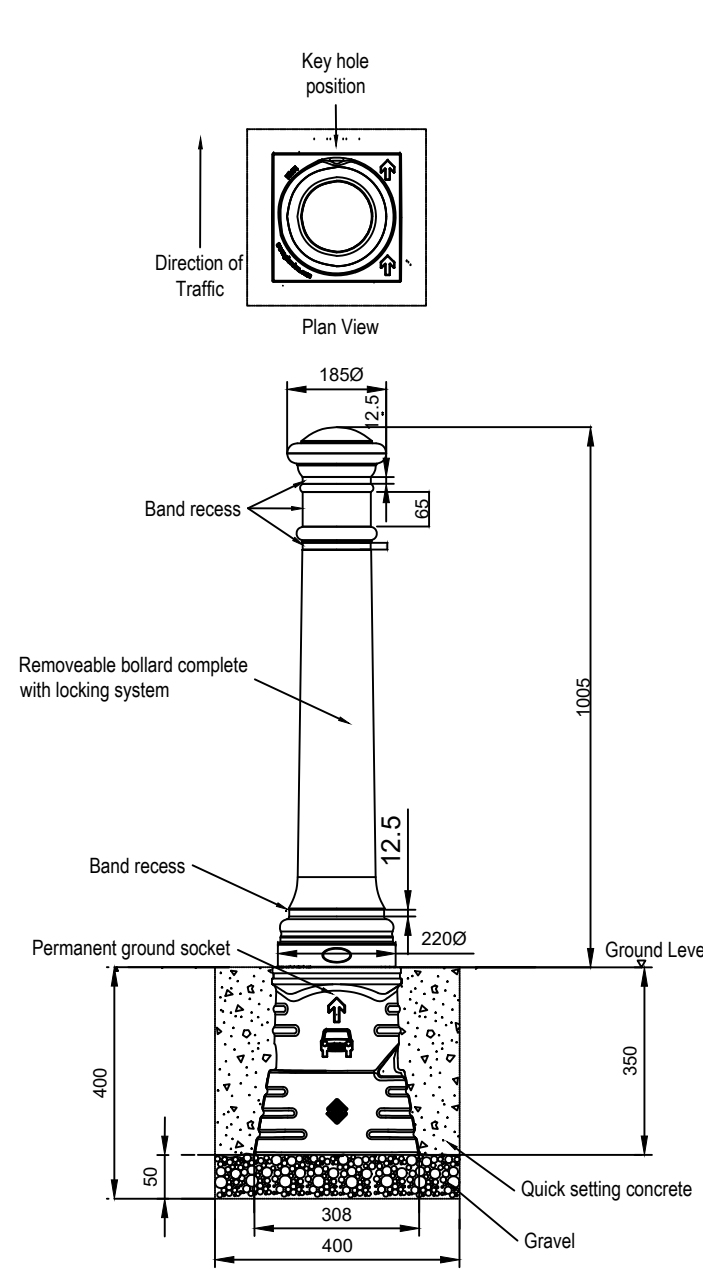

Glasdon Manchester Bollard

Standard Detail

NTS

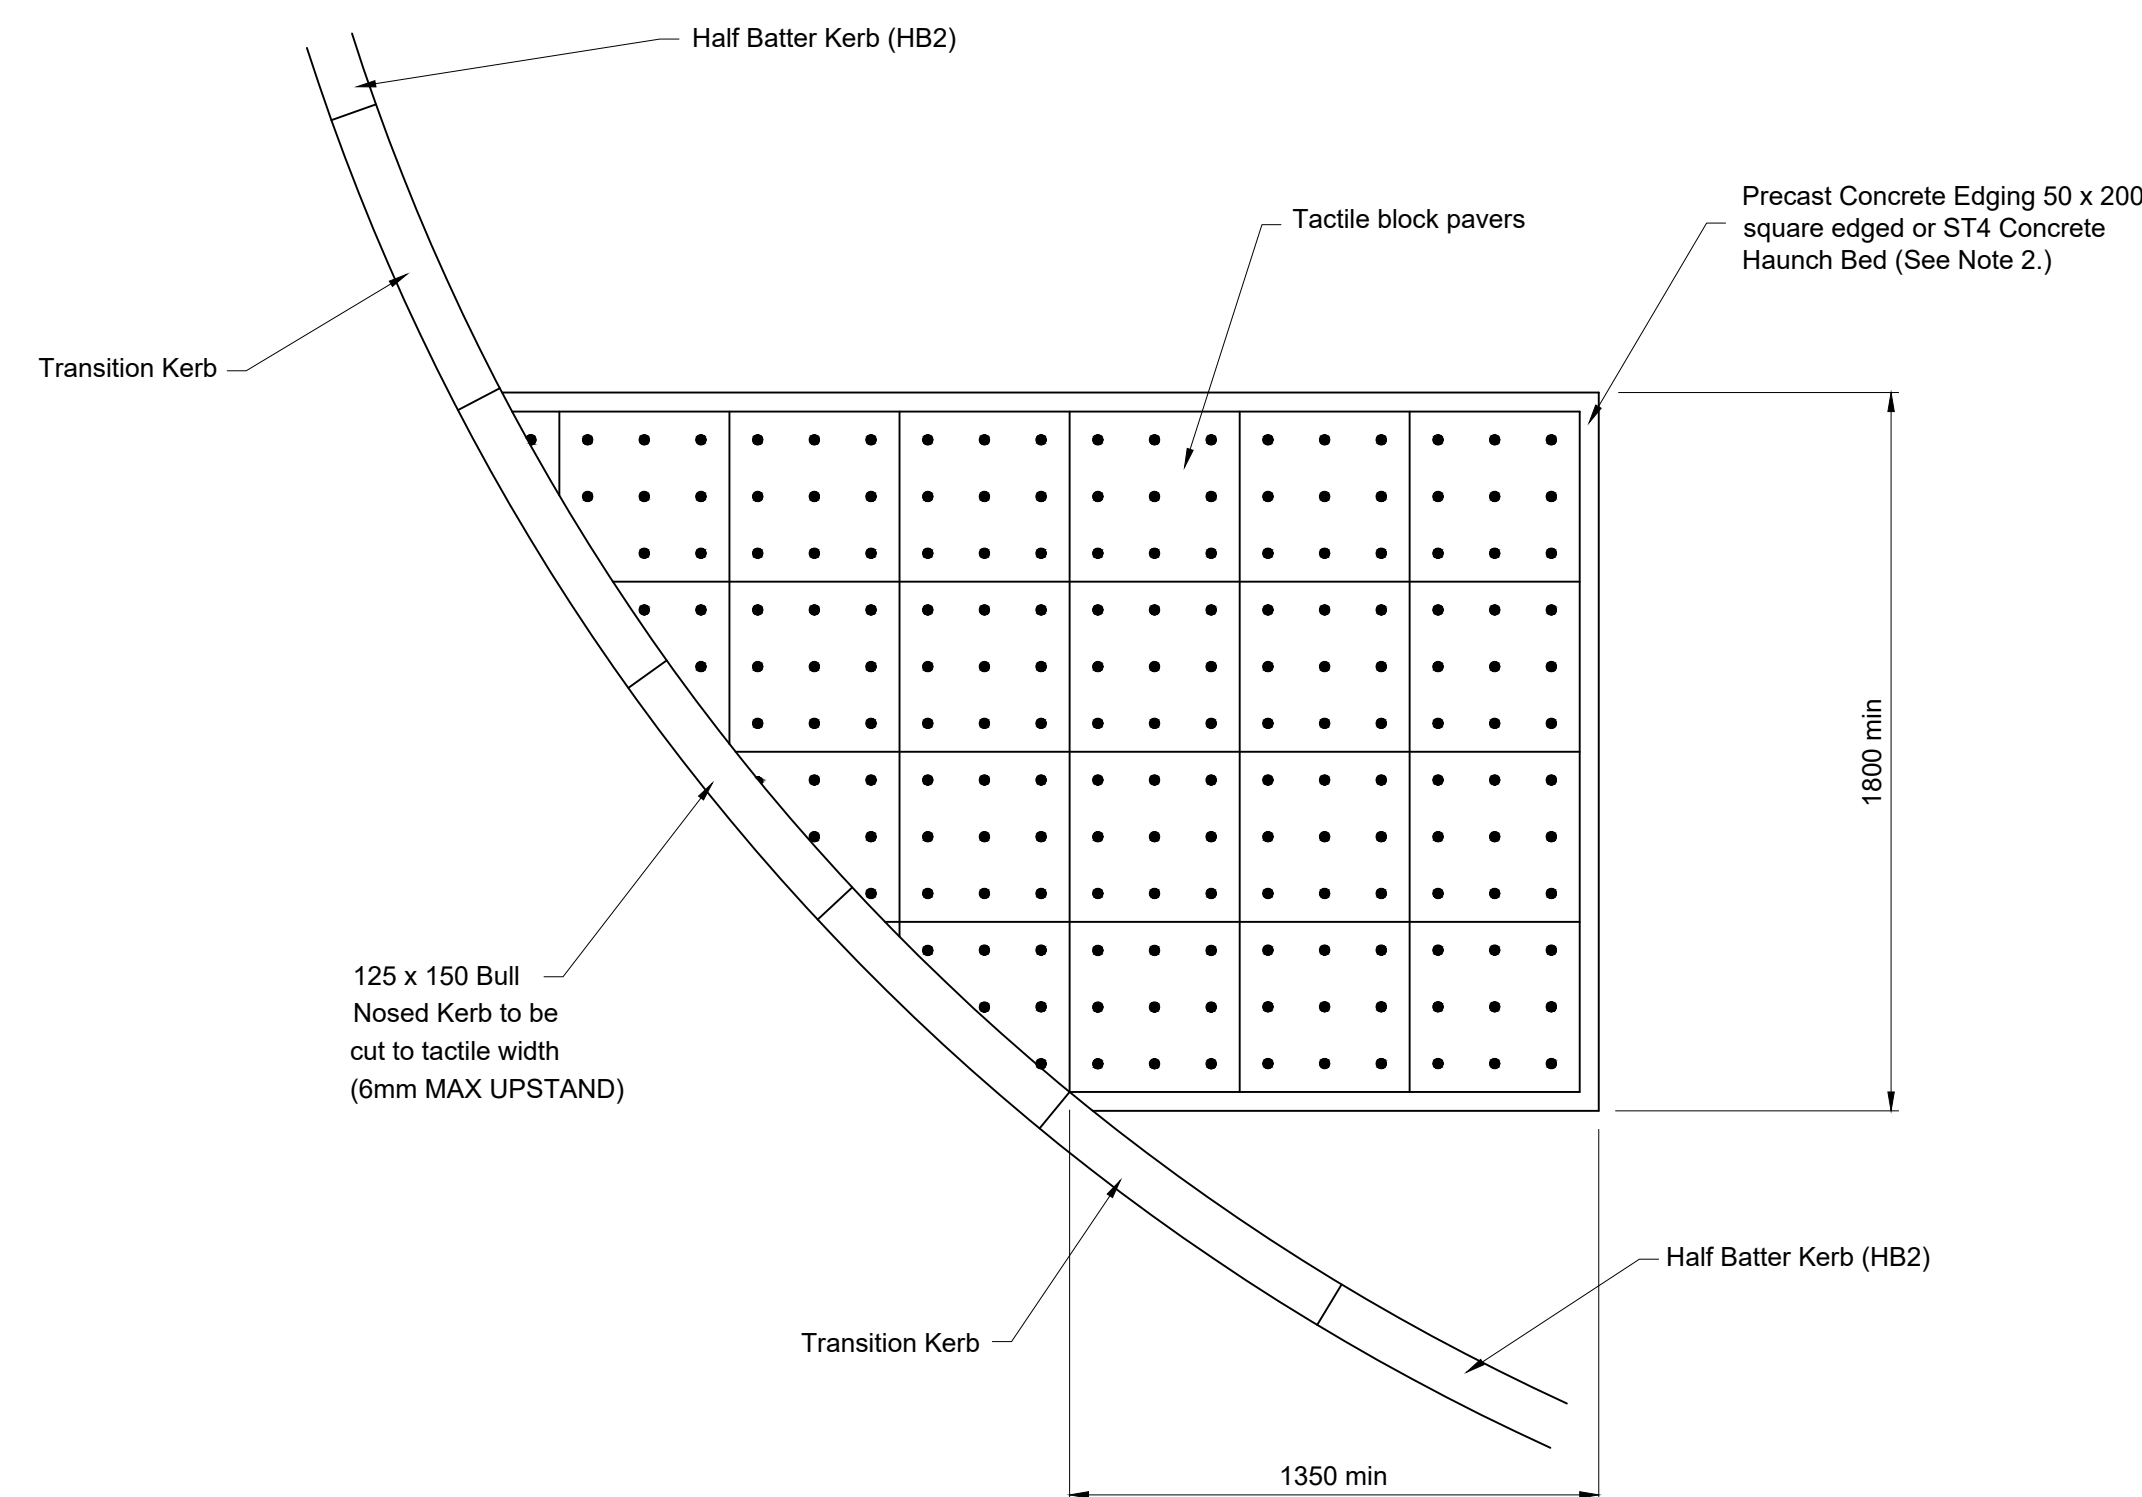

TACTILE PAVING PLAN DETAIL

SCALE 1:20

Notes

- All dimensions are in millimeters unless otherwise shown
- All works to be in accordance with Cumbria County Council's 'Adoptable Residential Roads Specification' & Standard Details, and as agreed with a Council's representative.
- The final thickness of sub-base materials required shall be determined by on site tests to the approval of the Engineer. Soft spots below formation and unsatisfactory sub-grade materials shall be excavated and replaced with selected filling Type 1 material to formation level
- Bitumen Materials shall comply with BS EN 13108-1
- Where possible with the constraints of technical performance, recycled materials to be used. i.e. recycled Type 1 sub base, recycled macadam base course.
- CBR's to be carried out to Cumbria County Council's specification prior to capping/sub-base construction.
- Refer to drawing 7503 / 03 for location of cross sections.
- Frost susceptible sub-grades must have at least 450mm of non-frost susceptible cover.
- All adoptable highway works are to be carried out to the satisfaction of the Local Authority Highways Inspector.
- All adoptable highway formation levels are to be to Local Authority Approval. Contractor is to carry out CBR tests of proposed formation prior to commencement.

Coopers Drawing List:

7503-P6 / 01	Proposed Drainage Layout
7503-P6 / 02	Proposed Highway Setting Out
7503-P6 / 03	Proposed Highway Layout
7503-P6 / 04	Proposed Highway and Drainage Longsections
7503-P6 / 05	Highway Construction Details
7503-P6 / 06	S38 Agreement Plan
7503-P6 / 07	External Works Layout
7503-P6 / 08	Private Drainage Layout
7503-P6 / 09	Drainage Construction Details
7503-P6 / 10	Manhole Schedules
7503-P6 / 11	Surface Water Manhole Details
7503-P6 / 12	Foul Manhole Details
7503-P6 / 13	Surface Water Catchment Areas
7503-P6 / 14	Surface Water Attenuation Details
7503-P6 / 15	Proposed Cut and Fill Earthworks
7503-P6 / 16	Proposed Surface Finishes
7503-P6 / 17	Land Registry Compliance Plan
7503-P6 / 18	Flood Routing Plan

CONSTRUCTION

C	02.03.26	Revised to S38 comments	JAR	JAR
B	30.01.26	Revised to construction	JAR	JAR
A	16.10.25	Bollard added	JAR	JAR
Rev.	Date	Revision	By	Appd.



Tel 01244 684810
Email admin@coop.co.uk
Web: http://coop.co.uk

Park House
Sandpiper Court
Chester Business Park
Chester
CH4 5DU



Project
**EDGEHILL PARK, CUMBRIA,
PHASE 6**

Title
**Highway Construction Details
Sheet 2 of 2**

DRAWING NUMBER	SCALE at A0	1:20	REVISION
7503-P6 / 05-2	DATE	14.05.25	MM
	CHECKED	AJ	C