



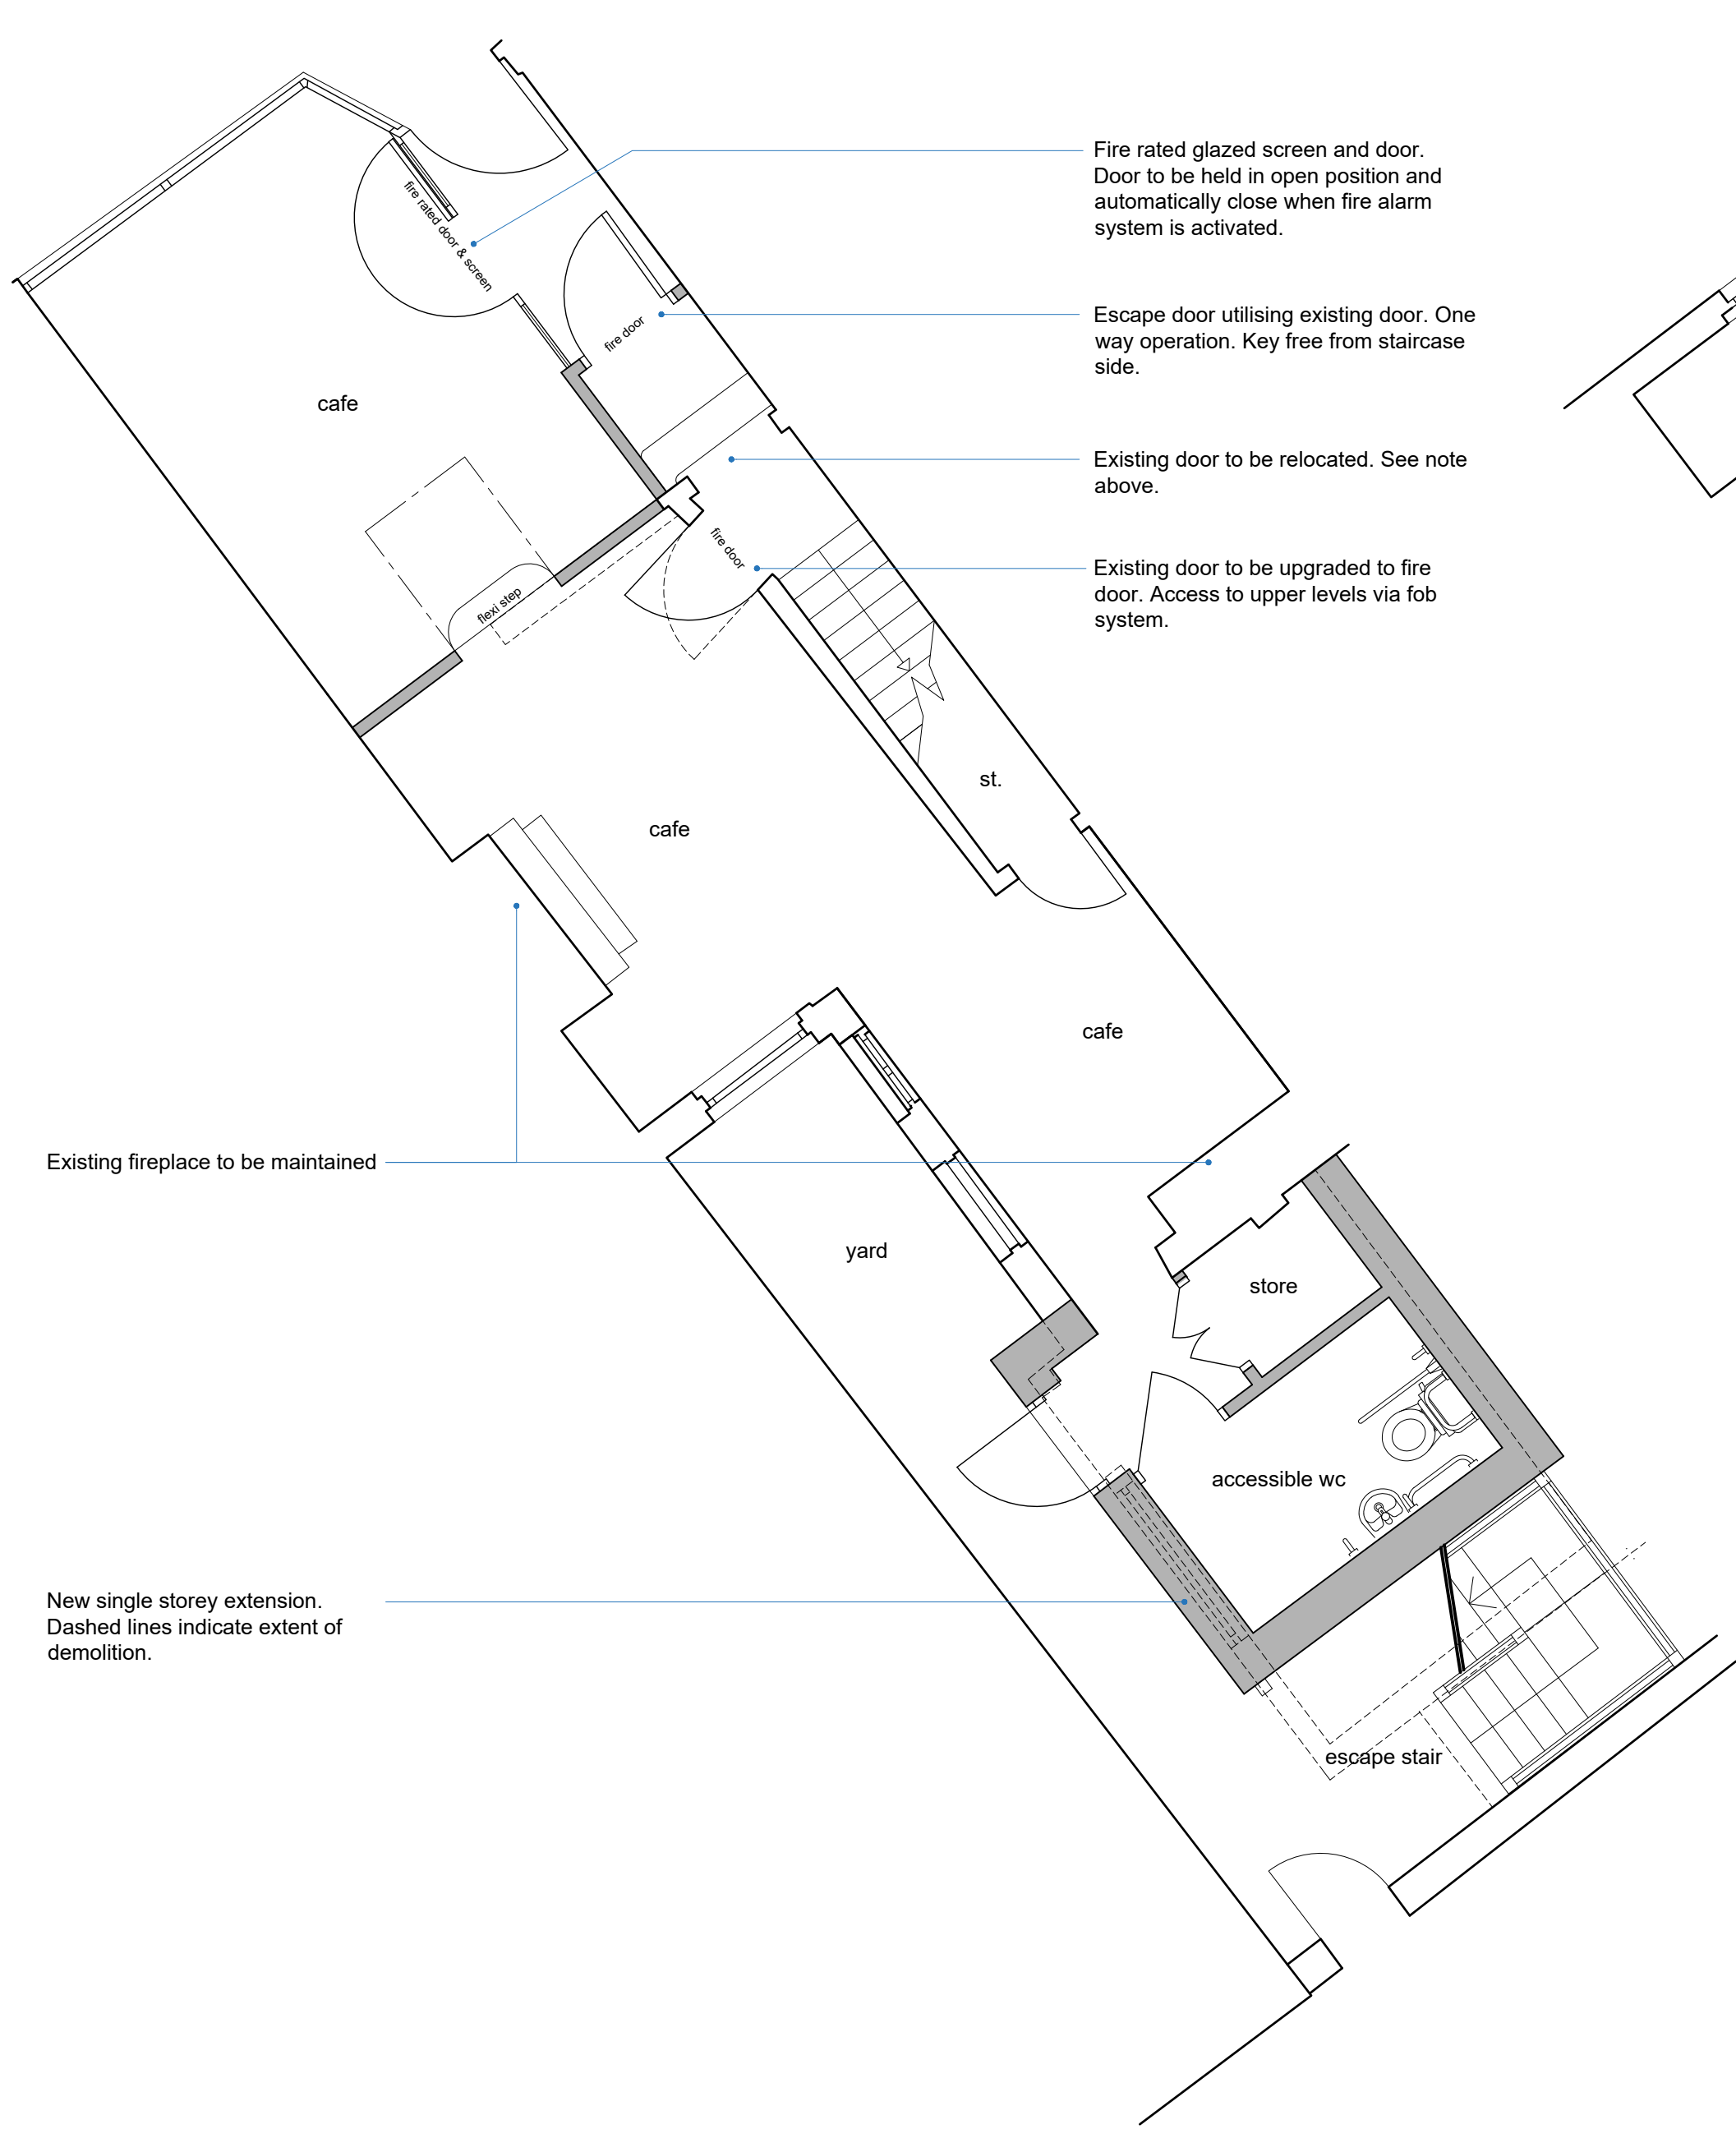

ground floor plan
scale 1:50



first floor plan
scale 1:50

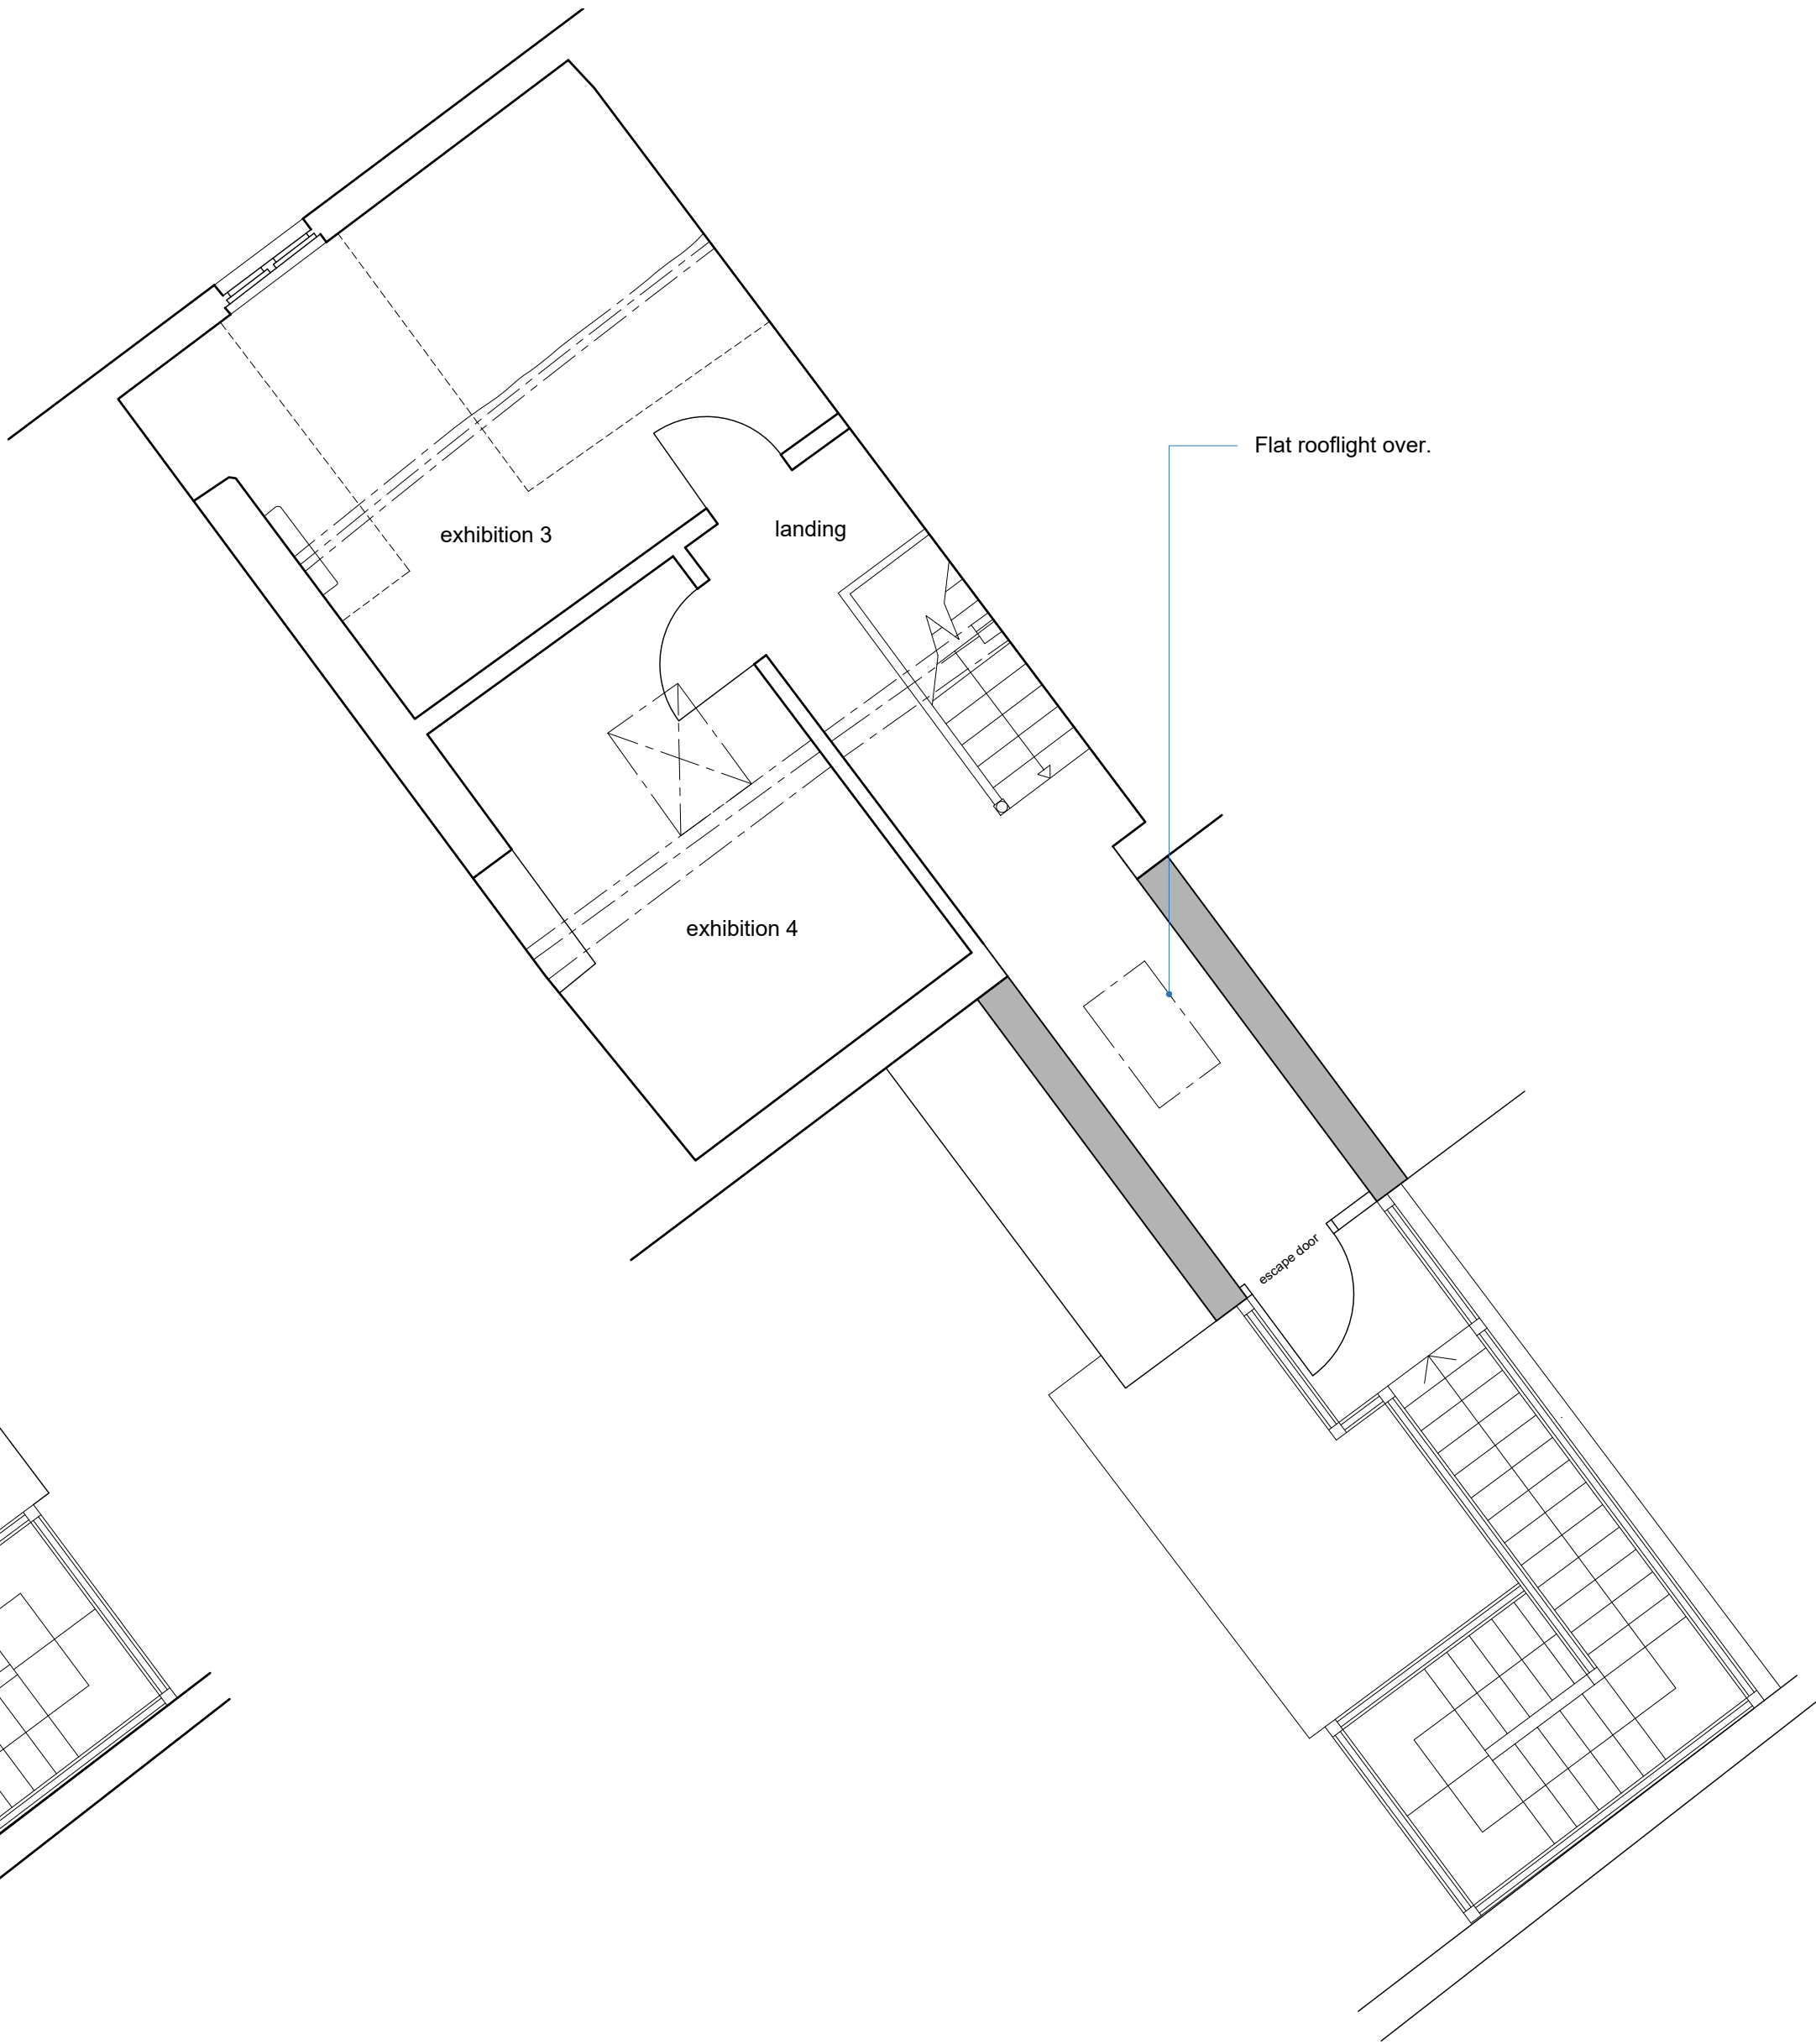

second floor plan
scale 1:50

REV	COMMENT	BY	DATE
A	General Update following client comments	sg	07-09-26

THE CONTRACTOR SHALL VERIFY ALL DIMENSIONS ON THE JOB BEFORE STARTING WORK OR PREPARING SHOP DRAWINGS. ANY DISCREPANCIES MUST BE REFERRED TO THE ARCHITECT. DO NOT SCALE FROM THIS DRAWING.

COPYRIGHT ON ALL DRAWINGS, SPECIFICATION AND DOCUMENTATION REMAINS THE PROPERTY OF JOHN COWARD ARCHITECTS LTD. AND MUST NOT BE COPIED OR REPRODUCED IN WHOLE OR IN PART IN ANY MANNER OR FORM WITHOUT PRIOR CONSENT OF THE COMPANY.

PROJECT
Extensions and Alterations
14 St Georges Terrace
Millom
LA18 4DB

CLIENT
The Norman Nicholson CIC

TITLE
RIBA 3 Developed Design
Plans

SCALE/ A1	DRAWN	CHECKED	DATE
1:50	sg	md	June '26
JOB NO	DRAWING NO	REVISION	
20108	29	A	

jca
architects

JOHN COWARD ARCHITECTS LIMITED
No. 3 Unsworth's Yard,
Ford Road,
Cartmel,
Cumbria, LA11 6PG
Tel : (015395) 36596
www.johncowardarchitects.co.uk

