


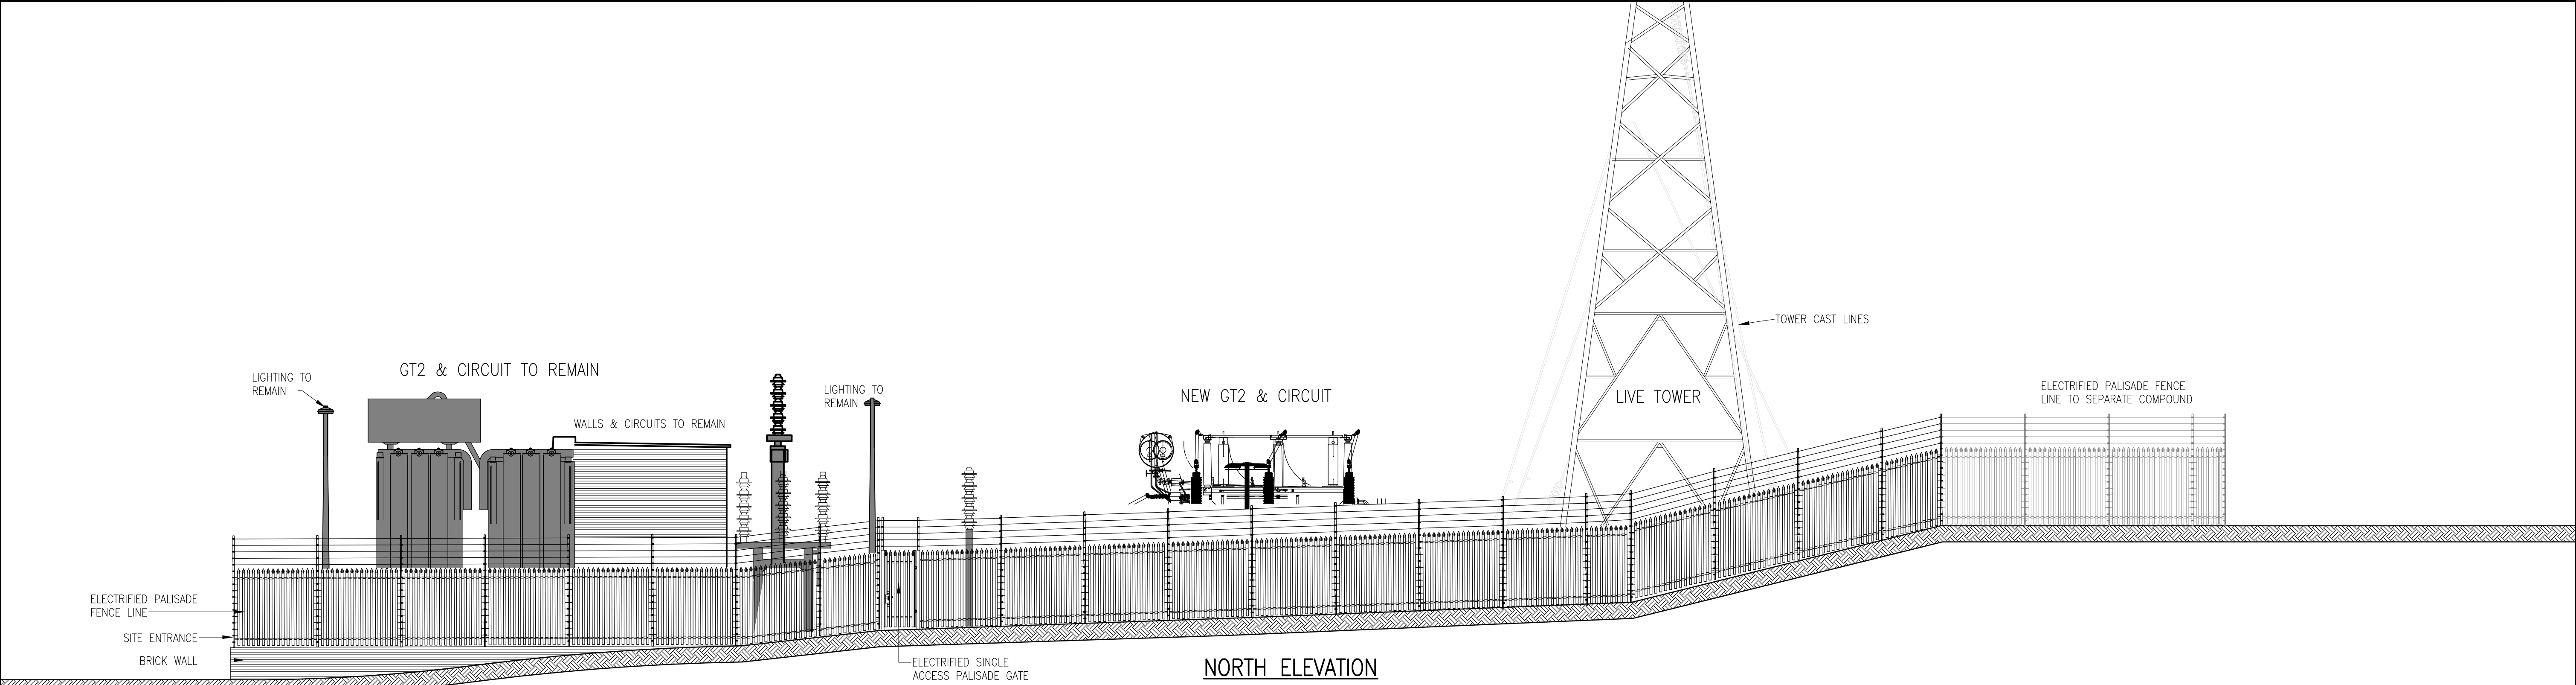
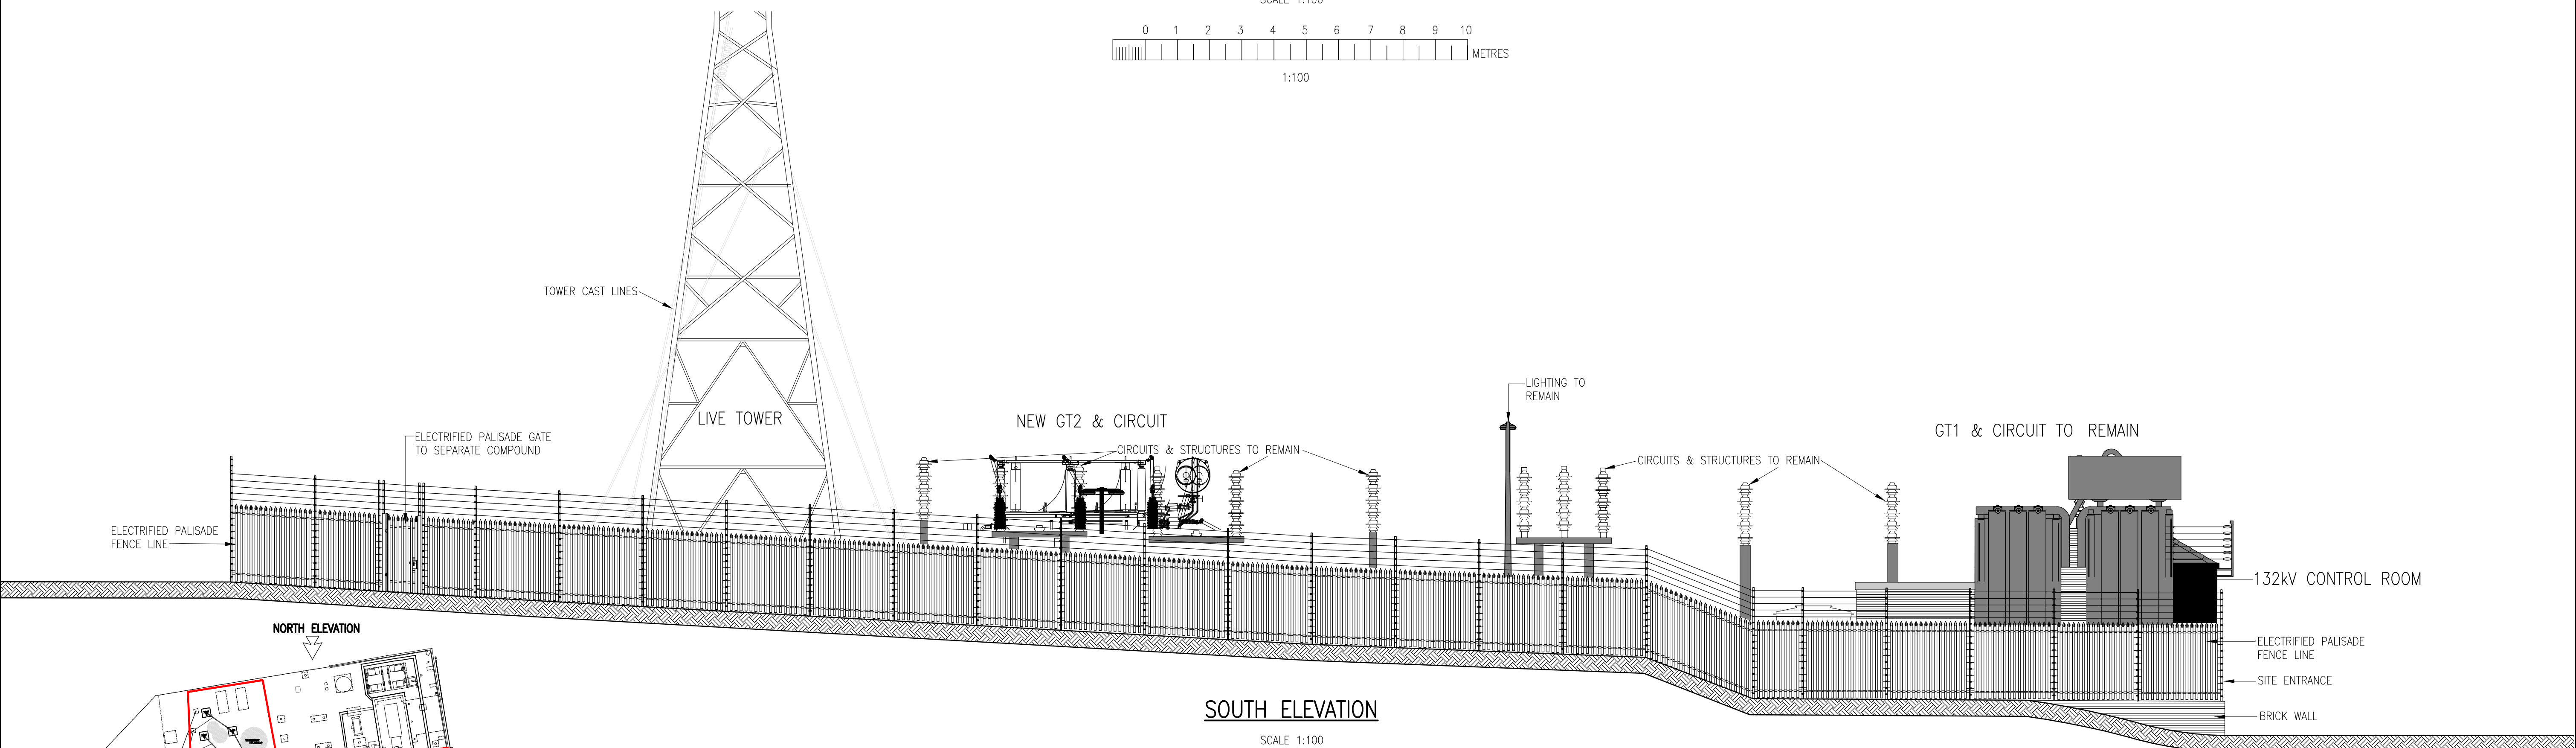


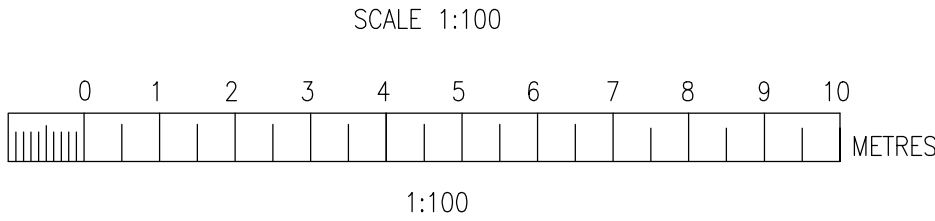

NORTH ELEVATION

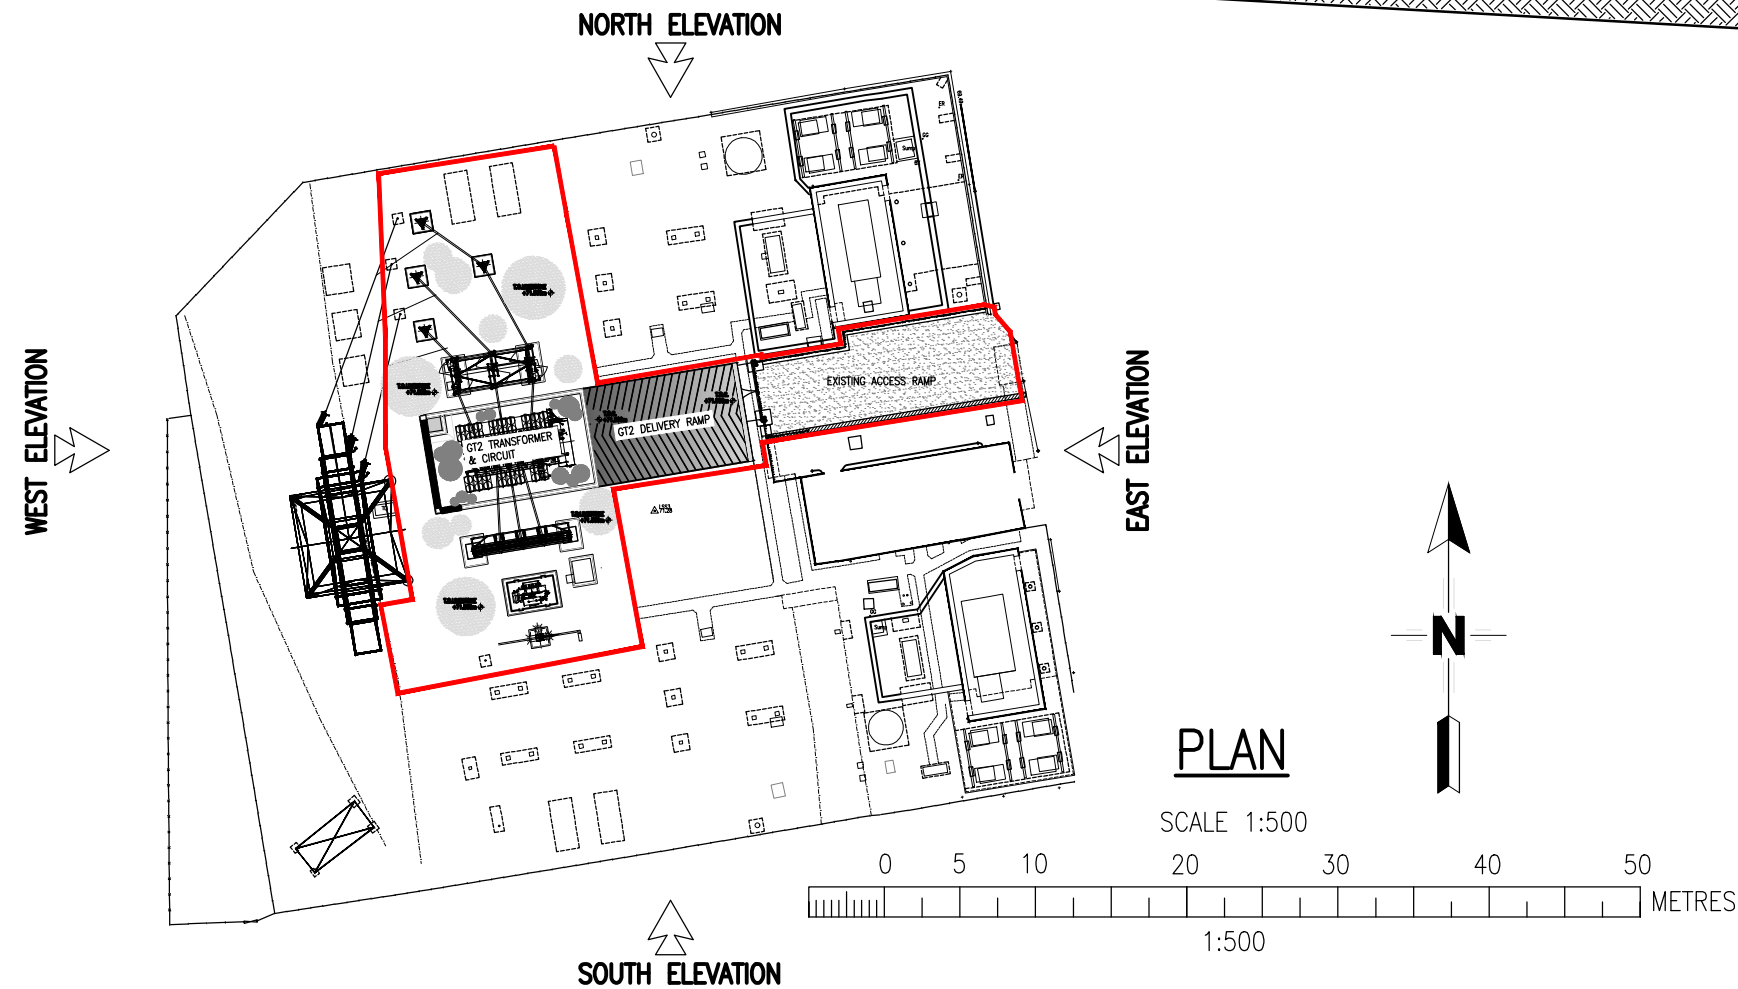

SOUTH ELEVATION

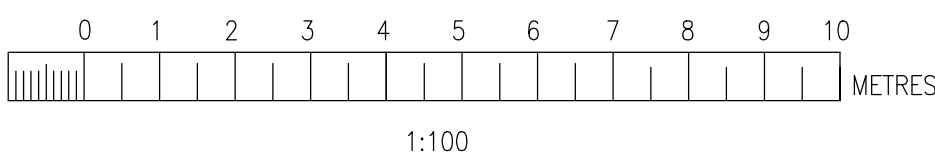

PLAN

REVISION 002	
DESCRIPTION	
- ADDITION OF EXISTING GT2 & CIRCUIT	

002

THIS DRAWING AND ANY INFORMATION OR DESCRIPTIVE MATTER SET OUT HEREON ARE THE CONFIDENTIAL AND COPYRIGHT PROPERTY OF ELECTRICITY NORTH WEST LIMITED AND MUST NOT BE DISCLOSED, LOANED, COPIED OR USED FOR ANY PURPOSE WITHOUT WRITTEN PERMISSION.				
NOT TO BE SCALED. UNLESS OTHERWISE STATED DIMENSIONS ARE IN MILLIMETRES.				
REV	AMENDMENTS	DRAWN	APP.	DATE
001	ISSUE FOR PLANNING	GG	AH	21.05.25
002	ISSUE FOR PLANNING	GG	AH	06.01.26

		ELECTRICITY NORTH WEST FREDERICK ROAD SALFORD M6 6QH	
EGREMONT GT REPLACE GRID TRANSFORMER 1&2 PROPOSED ELEVATIONS (10F2)			
SCALE	AS SHOWN AT A1	SITE NAME	EGREMONT GT
DRAWN	GG	PROJECT	REPLACE GRID TRANSFORMER 1&2
APPROVED	AH	P.F.R. NO.	609351
DATE	MAY 2025	DWG STATUS	RELEASED
SHEET SIZE	A1	DRAWING NUMBER	609351-00328
OLD DWG NO		REVISION	002