




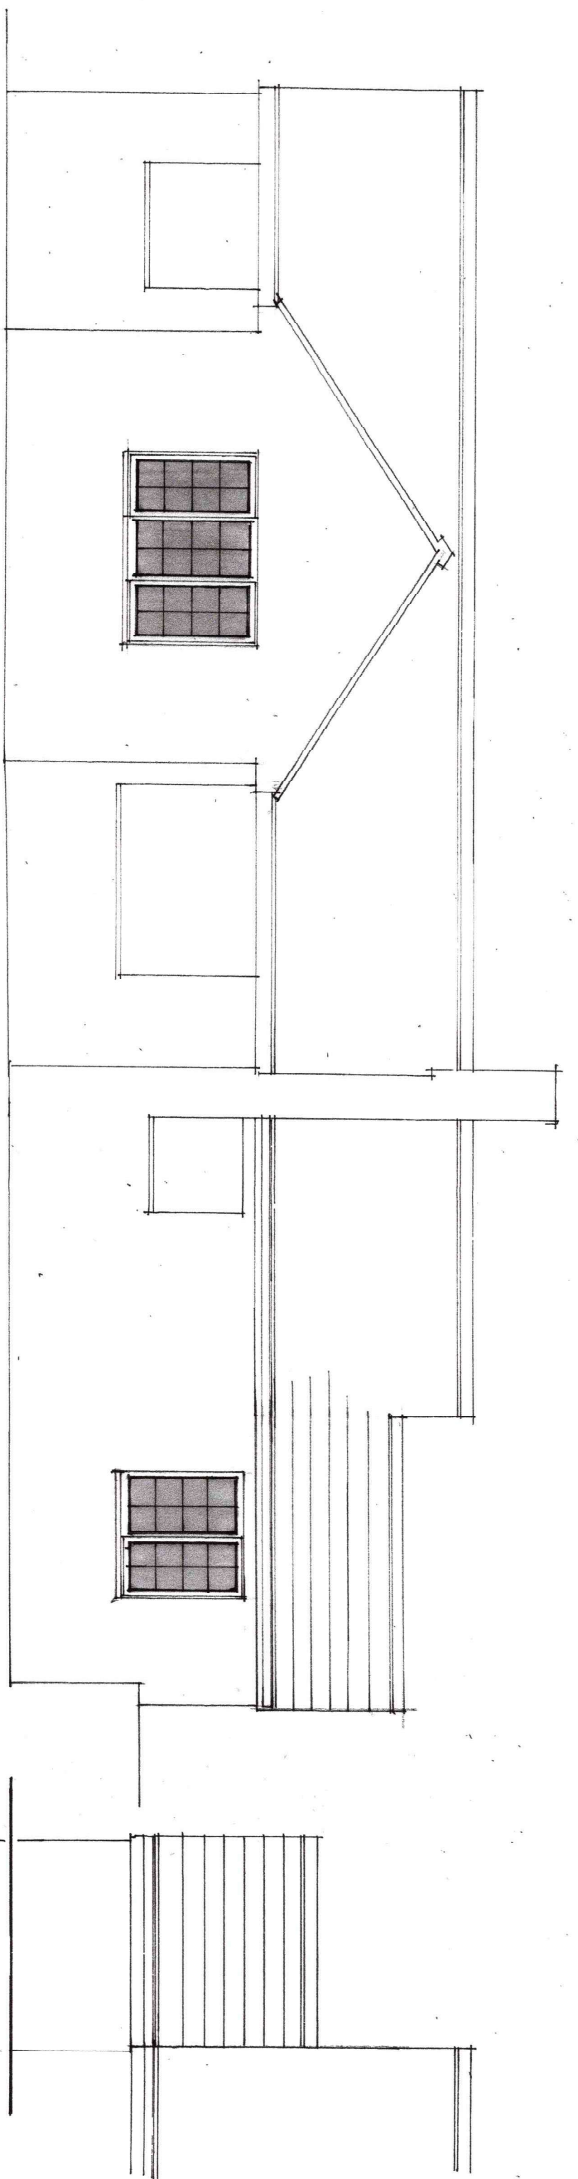

FRONT ELEVATION N

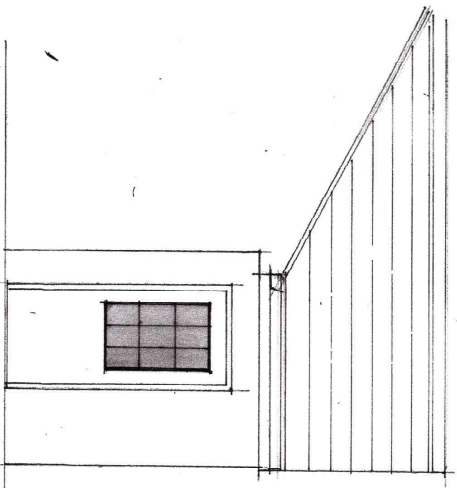

SIDE ELEVATION W

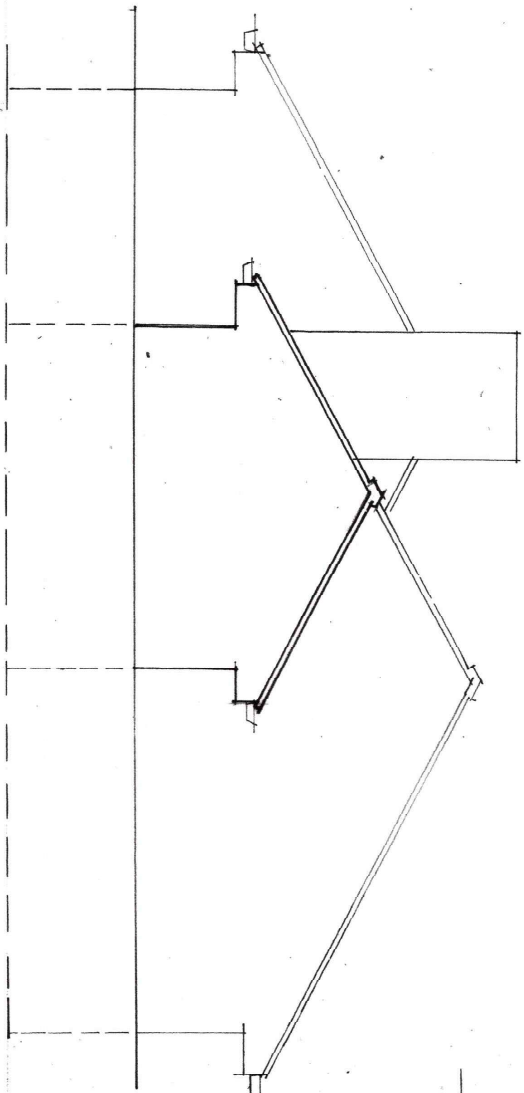

SIDE ELEVATION E

REAR S

PROPOSED FRONT PORCH AND SIDE DRESSING ROOM EXTENSION
TO 4 GHYLL BANK LOWCA WHITEHAVEN CA28 6GJ FOR MRS I BALFE

PROPOSED ELEVATIONS

SCALE 1:50 @ A3

SEPTEMBER 2026

IB/4