




proposed front elevation (SE)

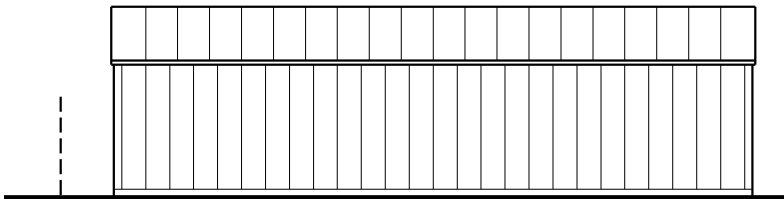

proposed rear elevation (NW)

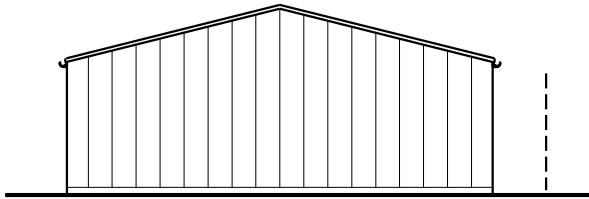

proposed rear elevation (NE)

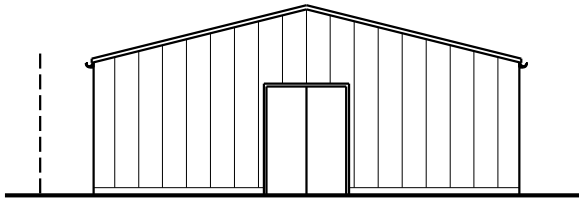

proposed rear elevation (NW)

Rev 01 sep 2026 First issue

SCALE						
01m2m3m4m5m10m15m20m						
This scheme is subject to town planning and all other necessary consents.				ClientMr. S. Huck		Scale: 1:100 @ A3/1:50 @ A1
Dimensions, area and levels where given are only approximate and subject to site survey. All dimensions are to be checked on site. Any discrepancies or variations are to be reported to the client before work commences. Figured dimensions only are to be taken from this drawing.				Job TitleProposed domestic garage & Workshop at 76 Santon Way, Seascale		Date: Drawn: sep 2026
This drawing is to be read in conjunction with all relevant consultants' and/or specialists drawings/documents and any discrepancies or variations are to be notified to the client before the affected work commences.				Drawing TitleProposed elevations		Job No: Drwg No: Rev: 727 05001 01
				Richard J Lindsay Waters Edge 2A Church Road Harrington CA14 5QP email: calvadesign46@gmail.com Mob : 07921 949618		