
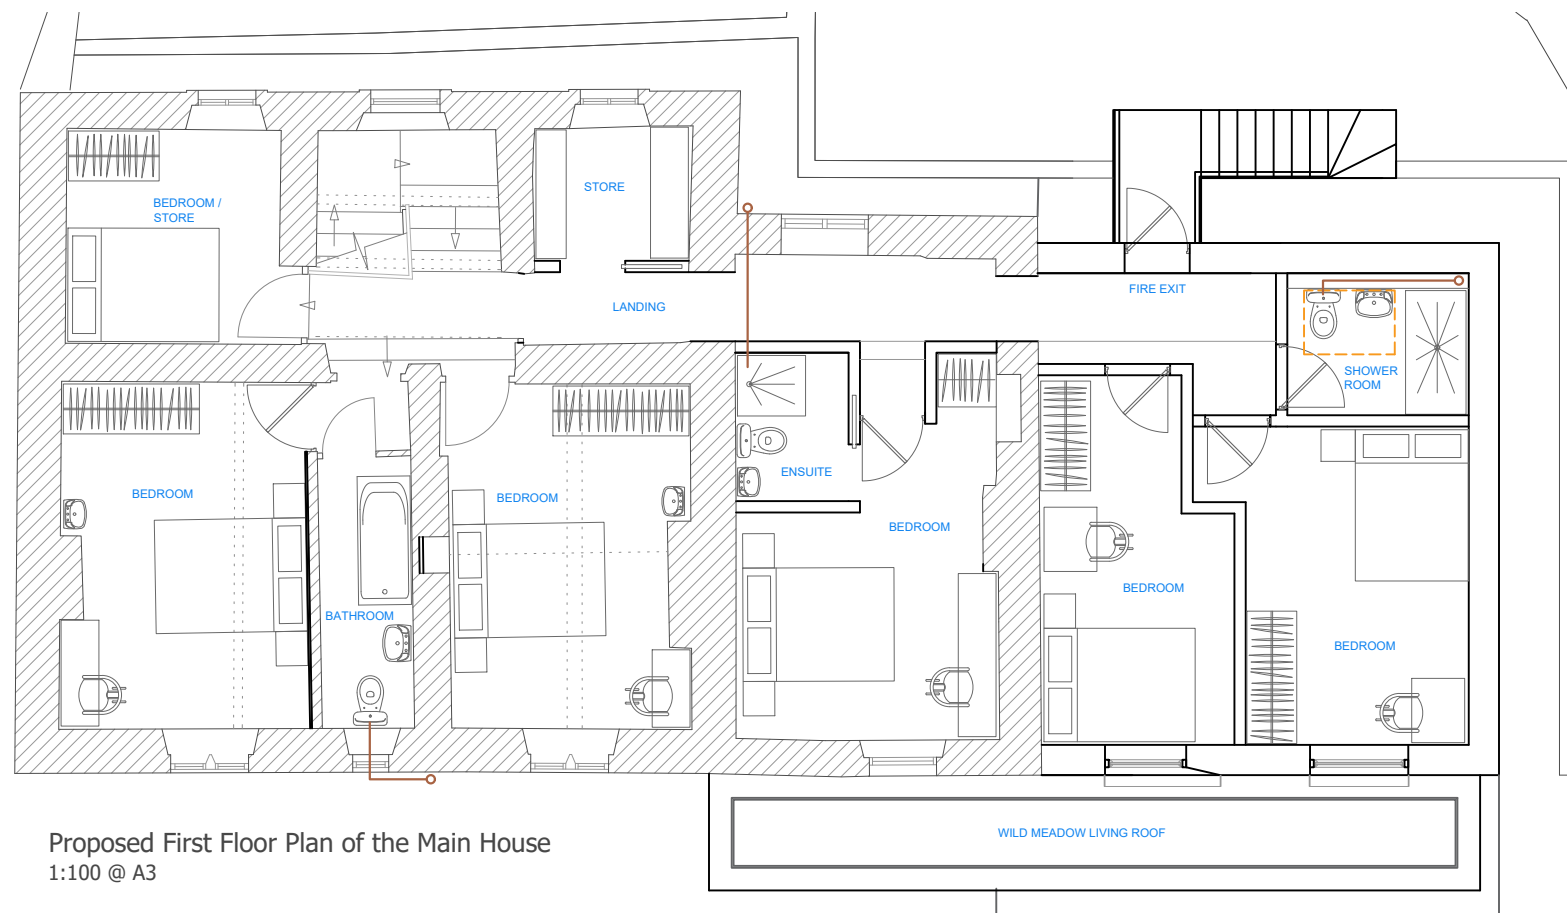
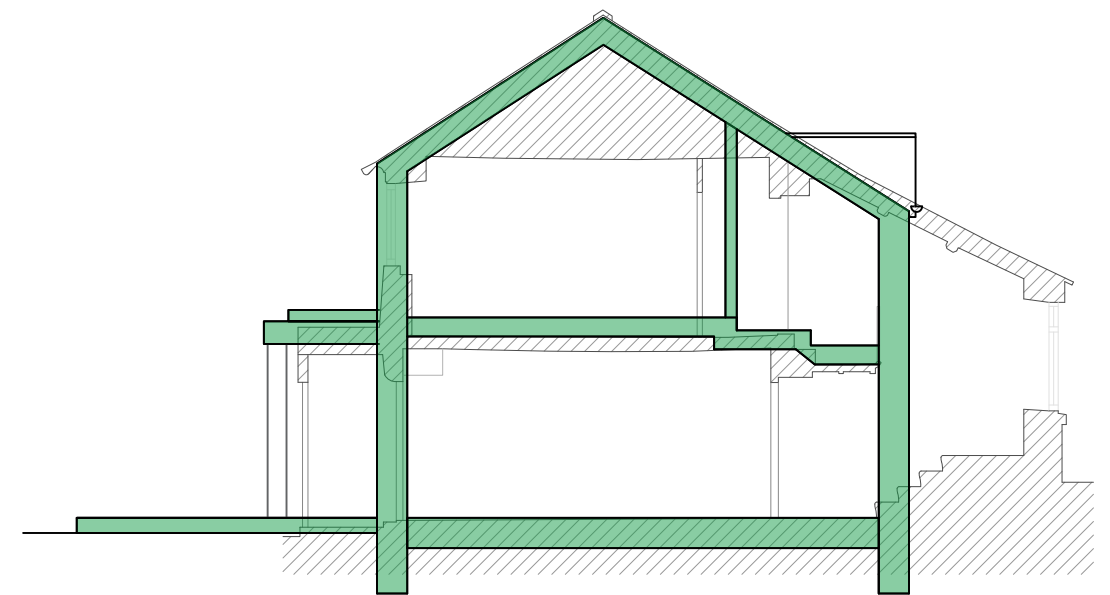


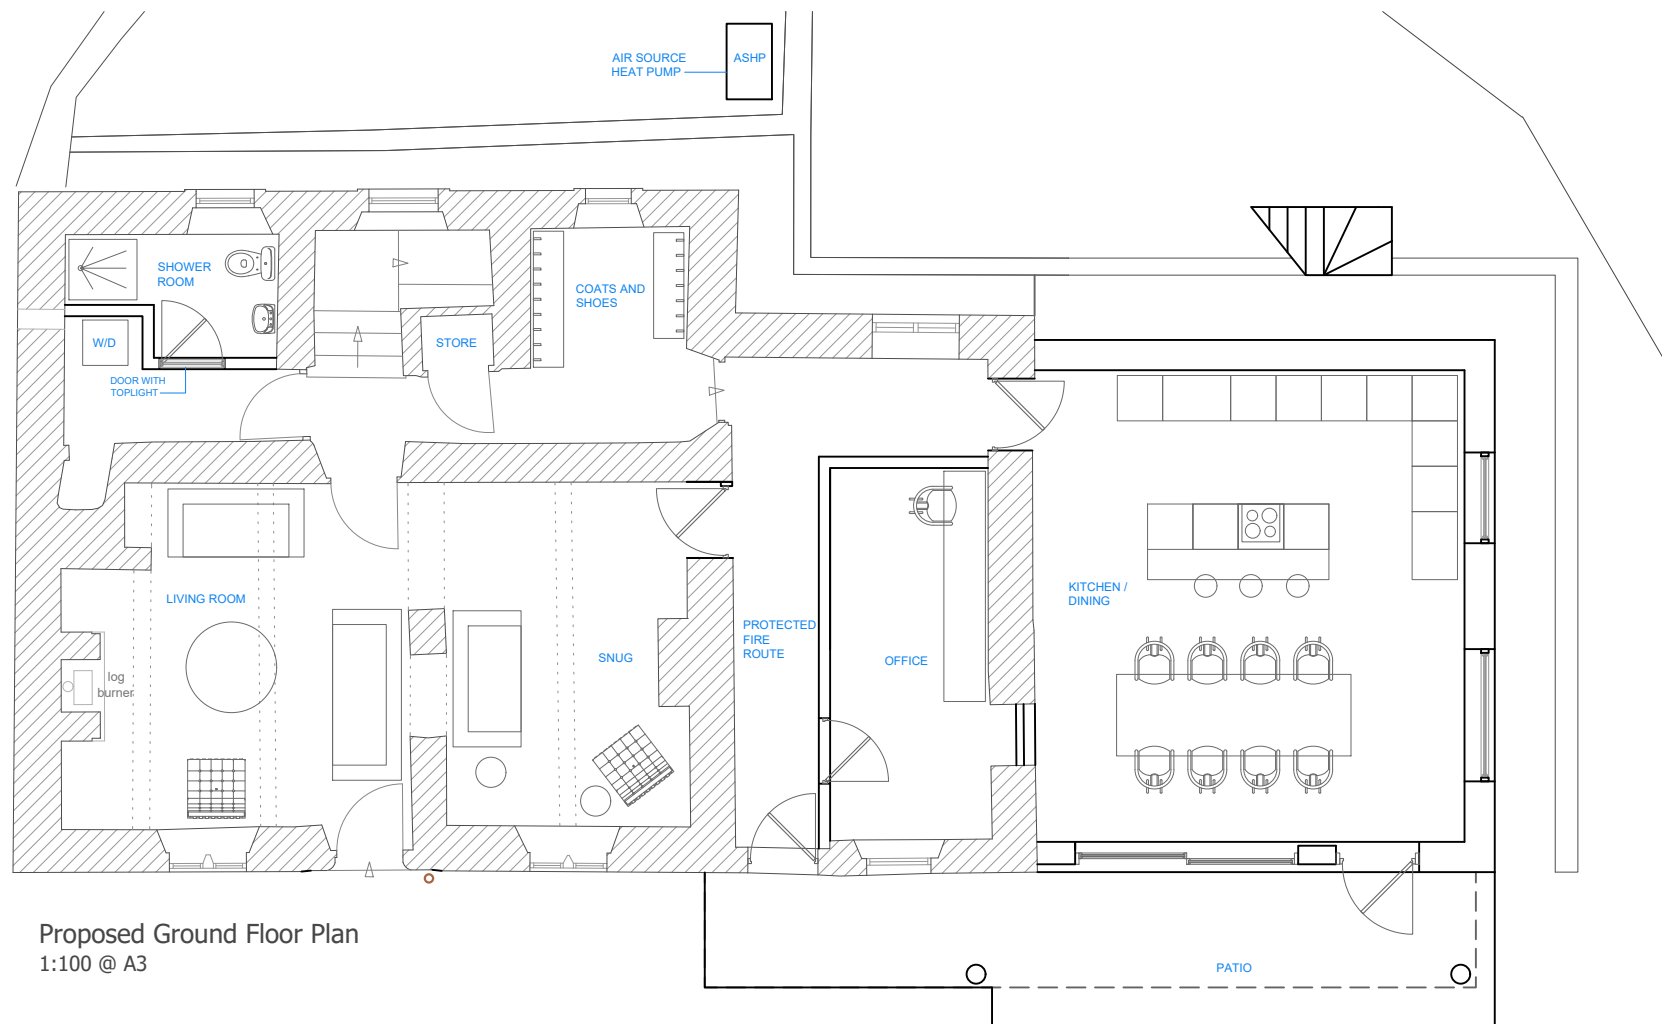

Note: All dimensions and levels are subject to a thorough and accurate on site check by the contractor prior to the commencement of any works. All sizes of structural components are to be verified by a structural engineer.	1:100 SCALE BAR 012345 METERS	Site Address Lanefoot Farm Lamplugh CA14 4SA	Orientation of Plans N	Project Lanefoot Farm - Lamplugh						Title Main House - Proposed Floor Plans and Section			
				A	09.09.2026	Initial Issue	RG	RG	RG	Scale 1:100 @ A3	Drawing Number 0490/LF/GA02	Rev. A	