


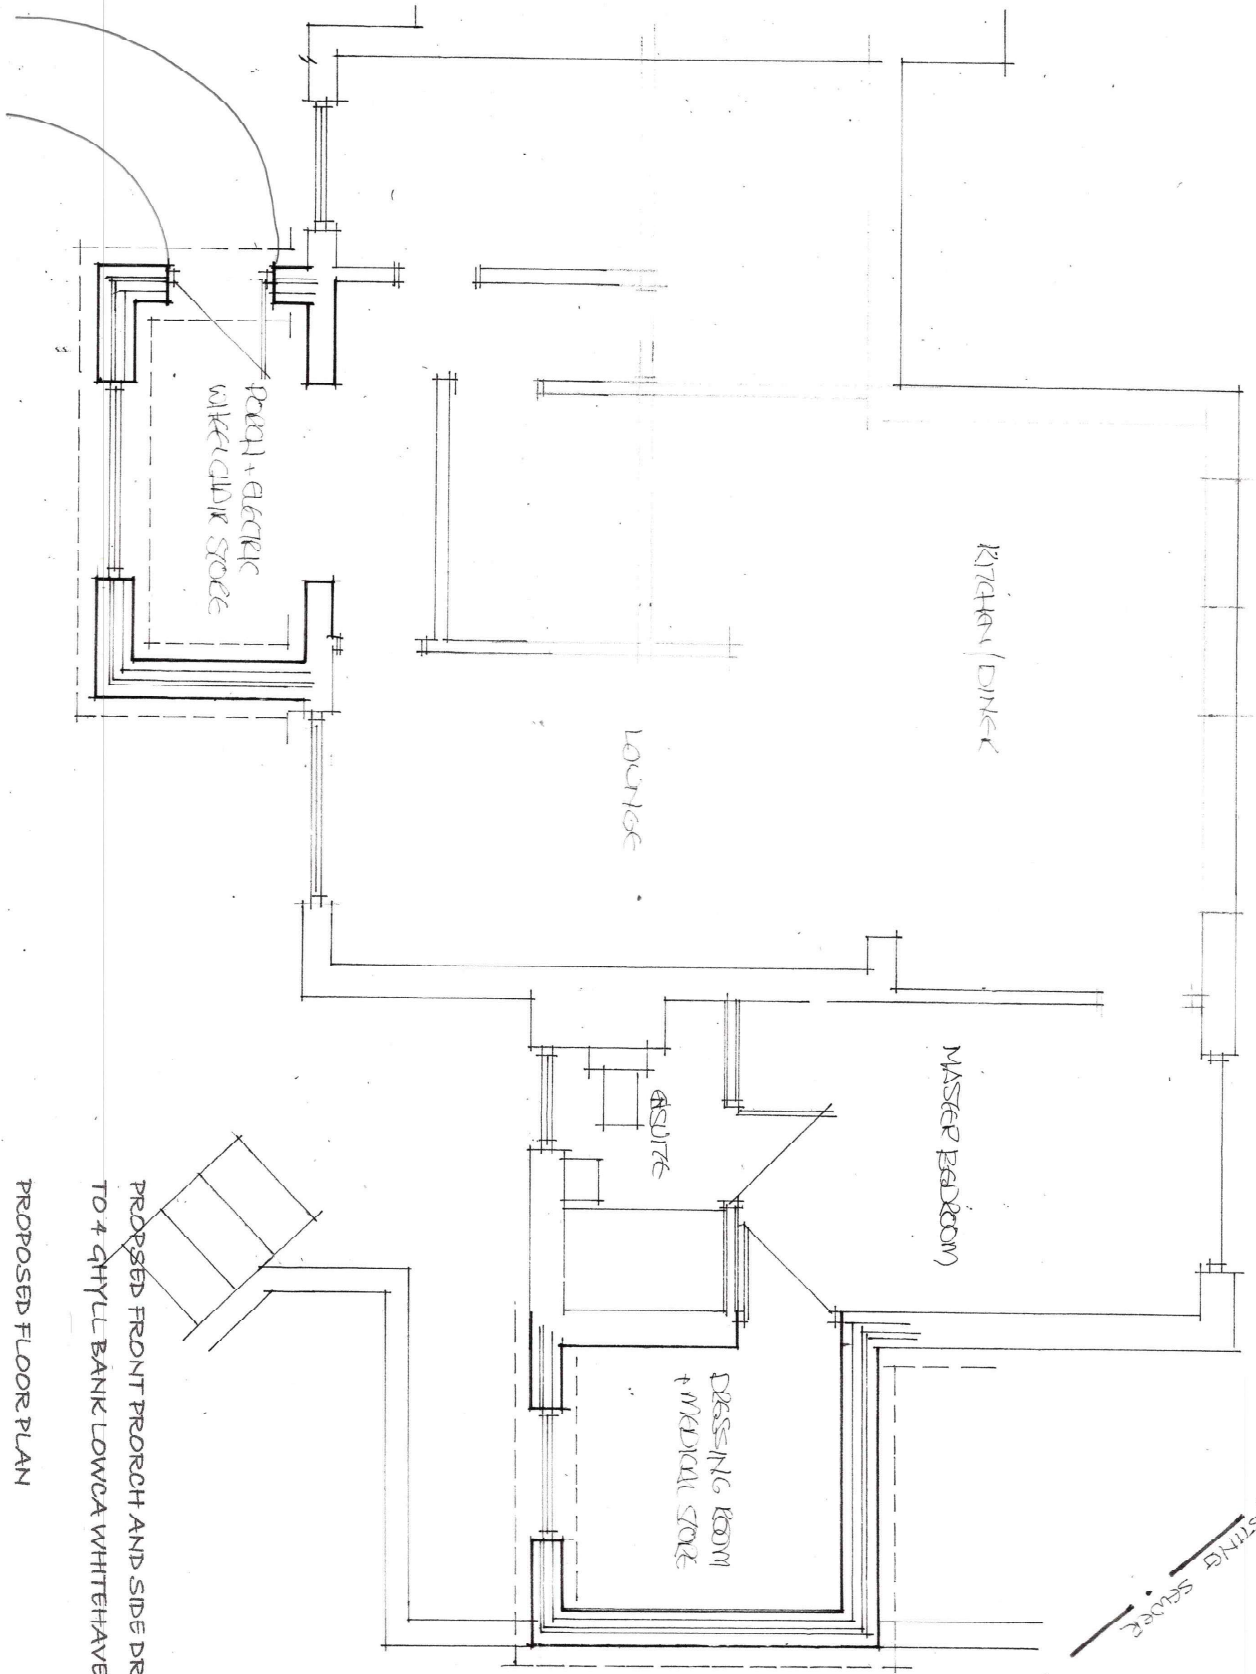

EXISTING SCOPE

PROPOSED FRONT PORCH AND SIDE DRESSING ROOM EXTENSION
TO 4 GHYLL BANK LOWCA WHITEHAVEN CA28 6QJ FOR MRS I BALFE

PROPOSED FLOOR PLAN

SCALE 1:50 @ A3

SEPTEMBER 2026

18/3