




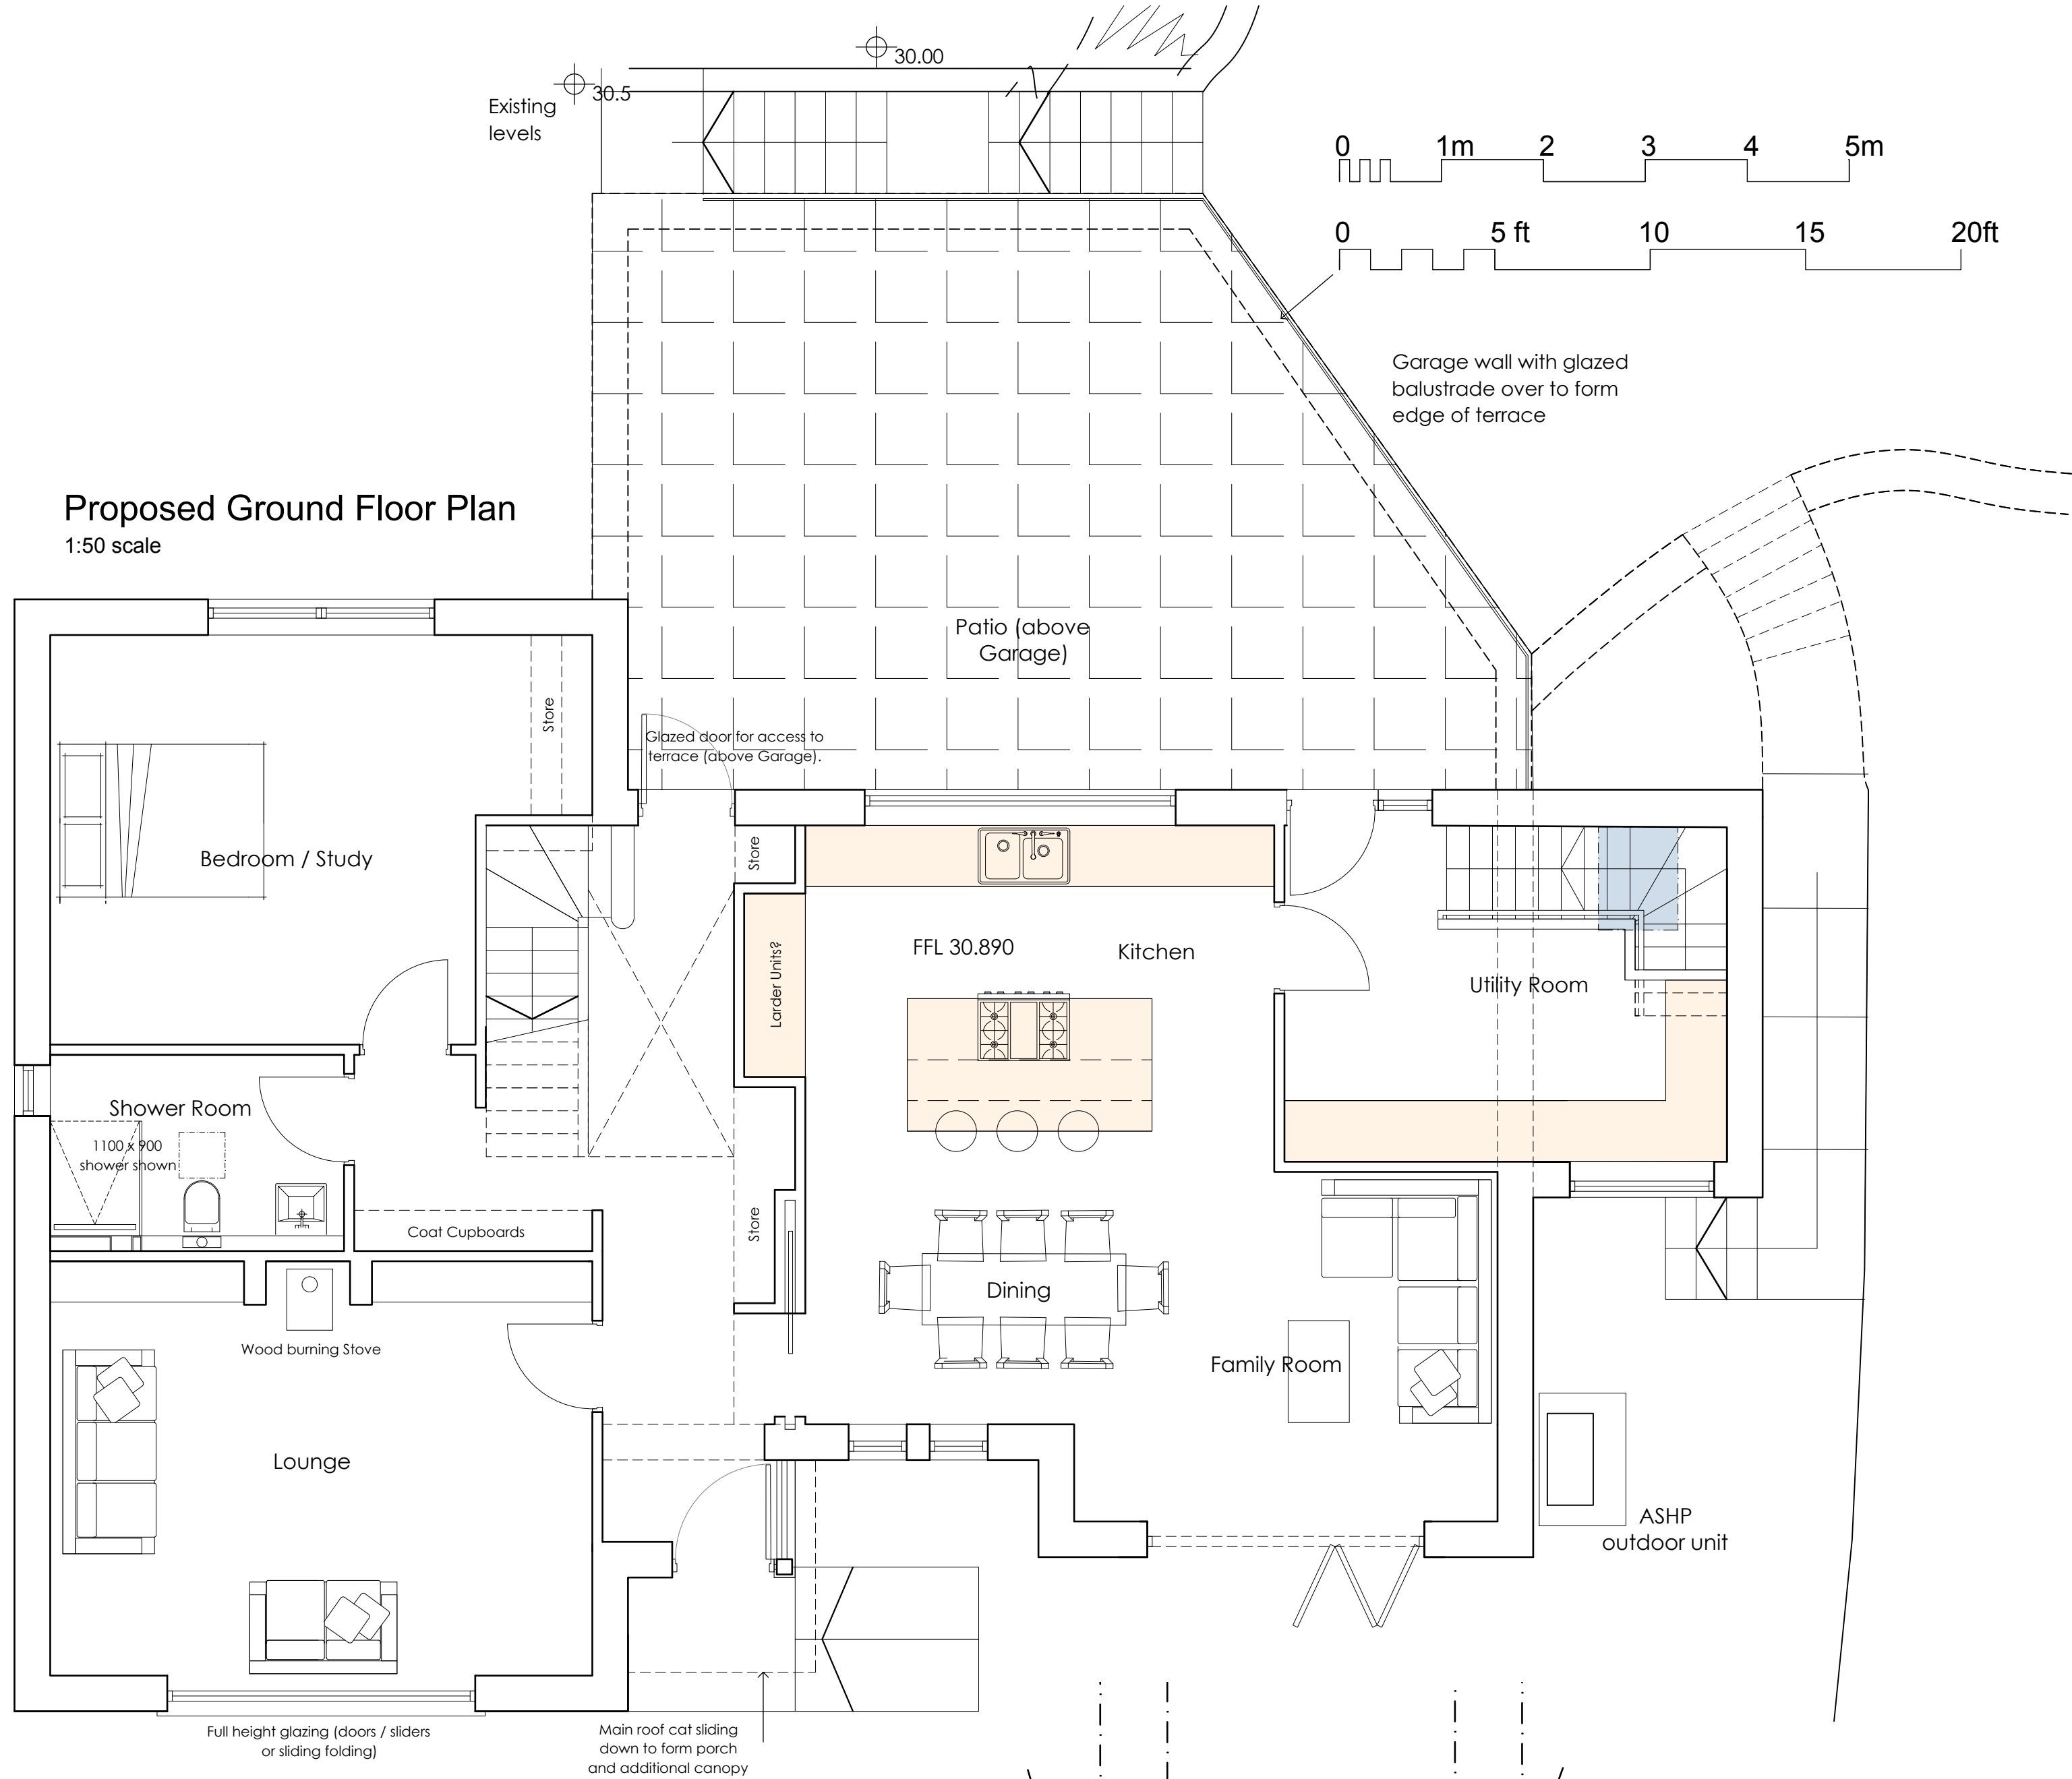

Proposed Ground Floor Plan
1:50 scale


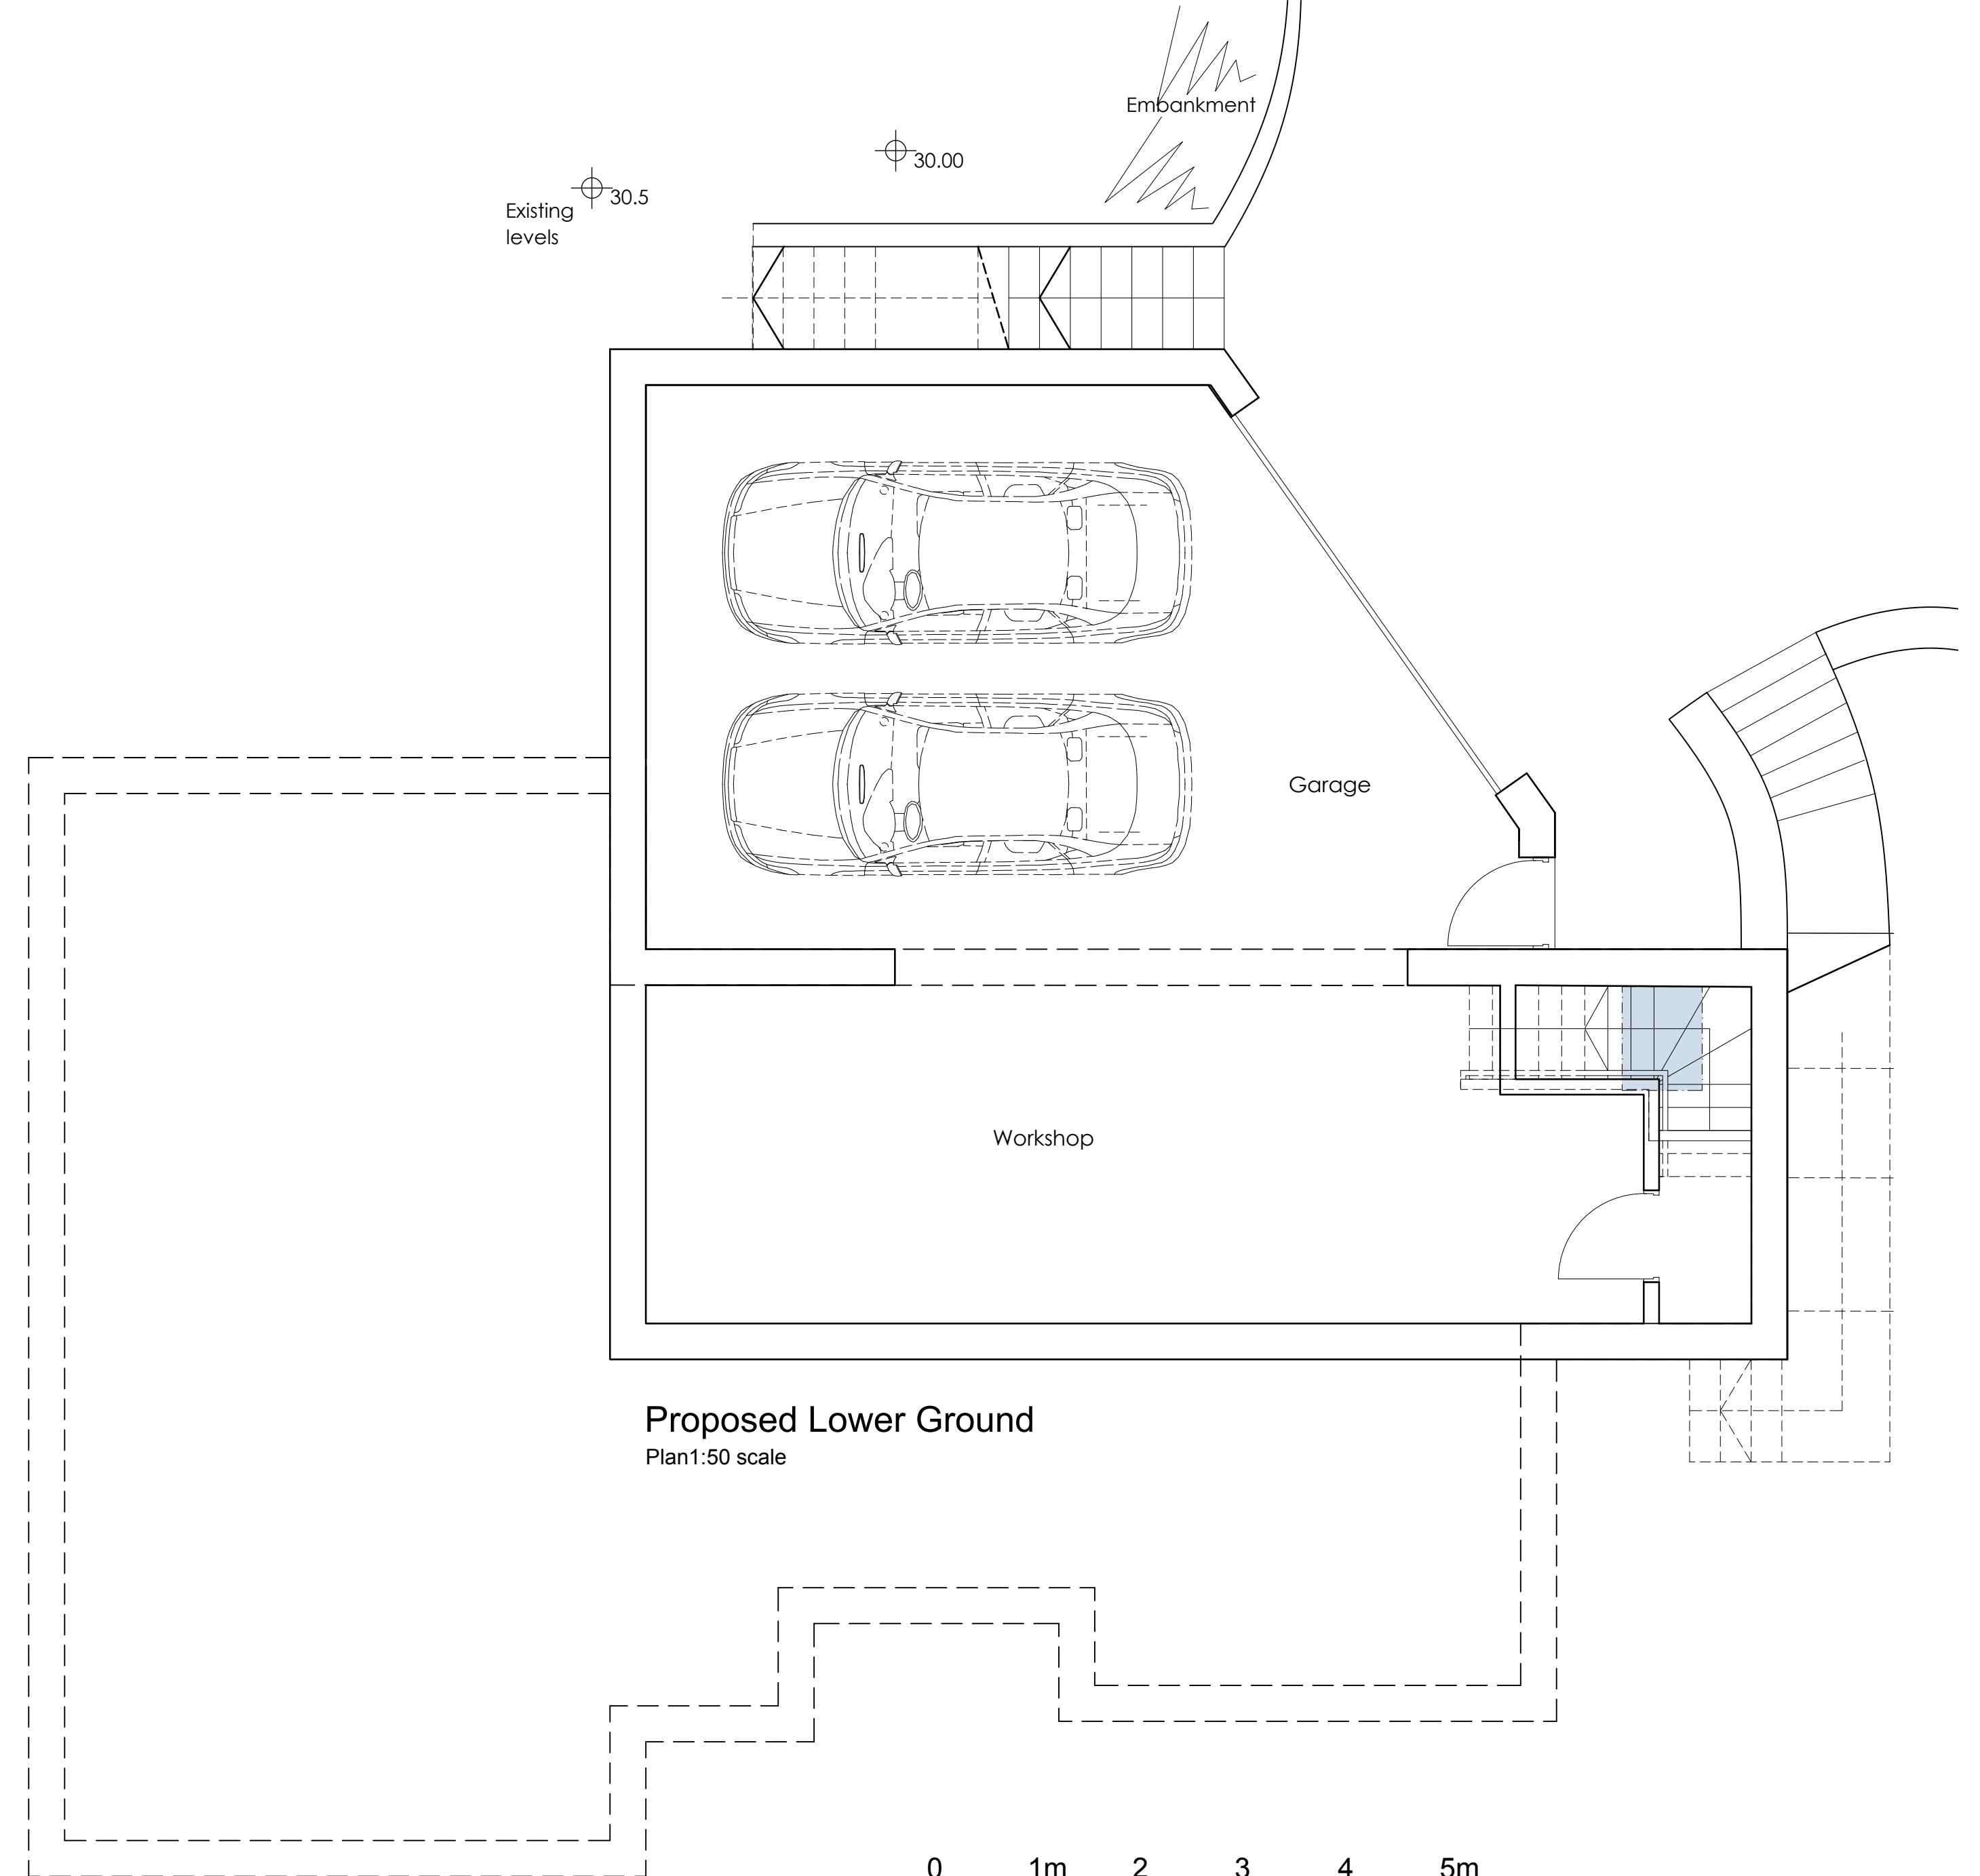


Proposed Lower Ground
Plan 1:50 scale

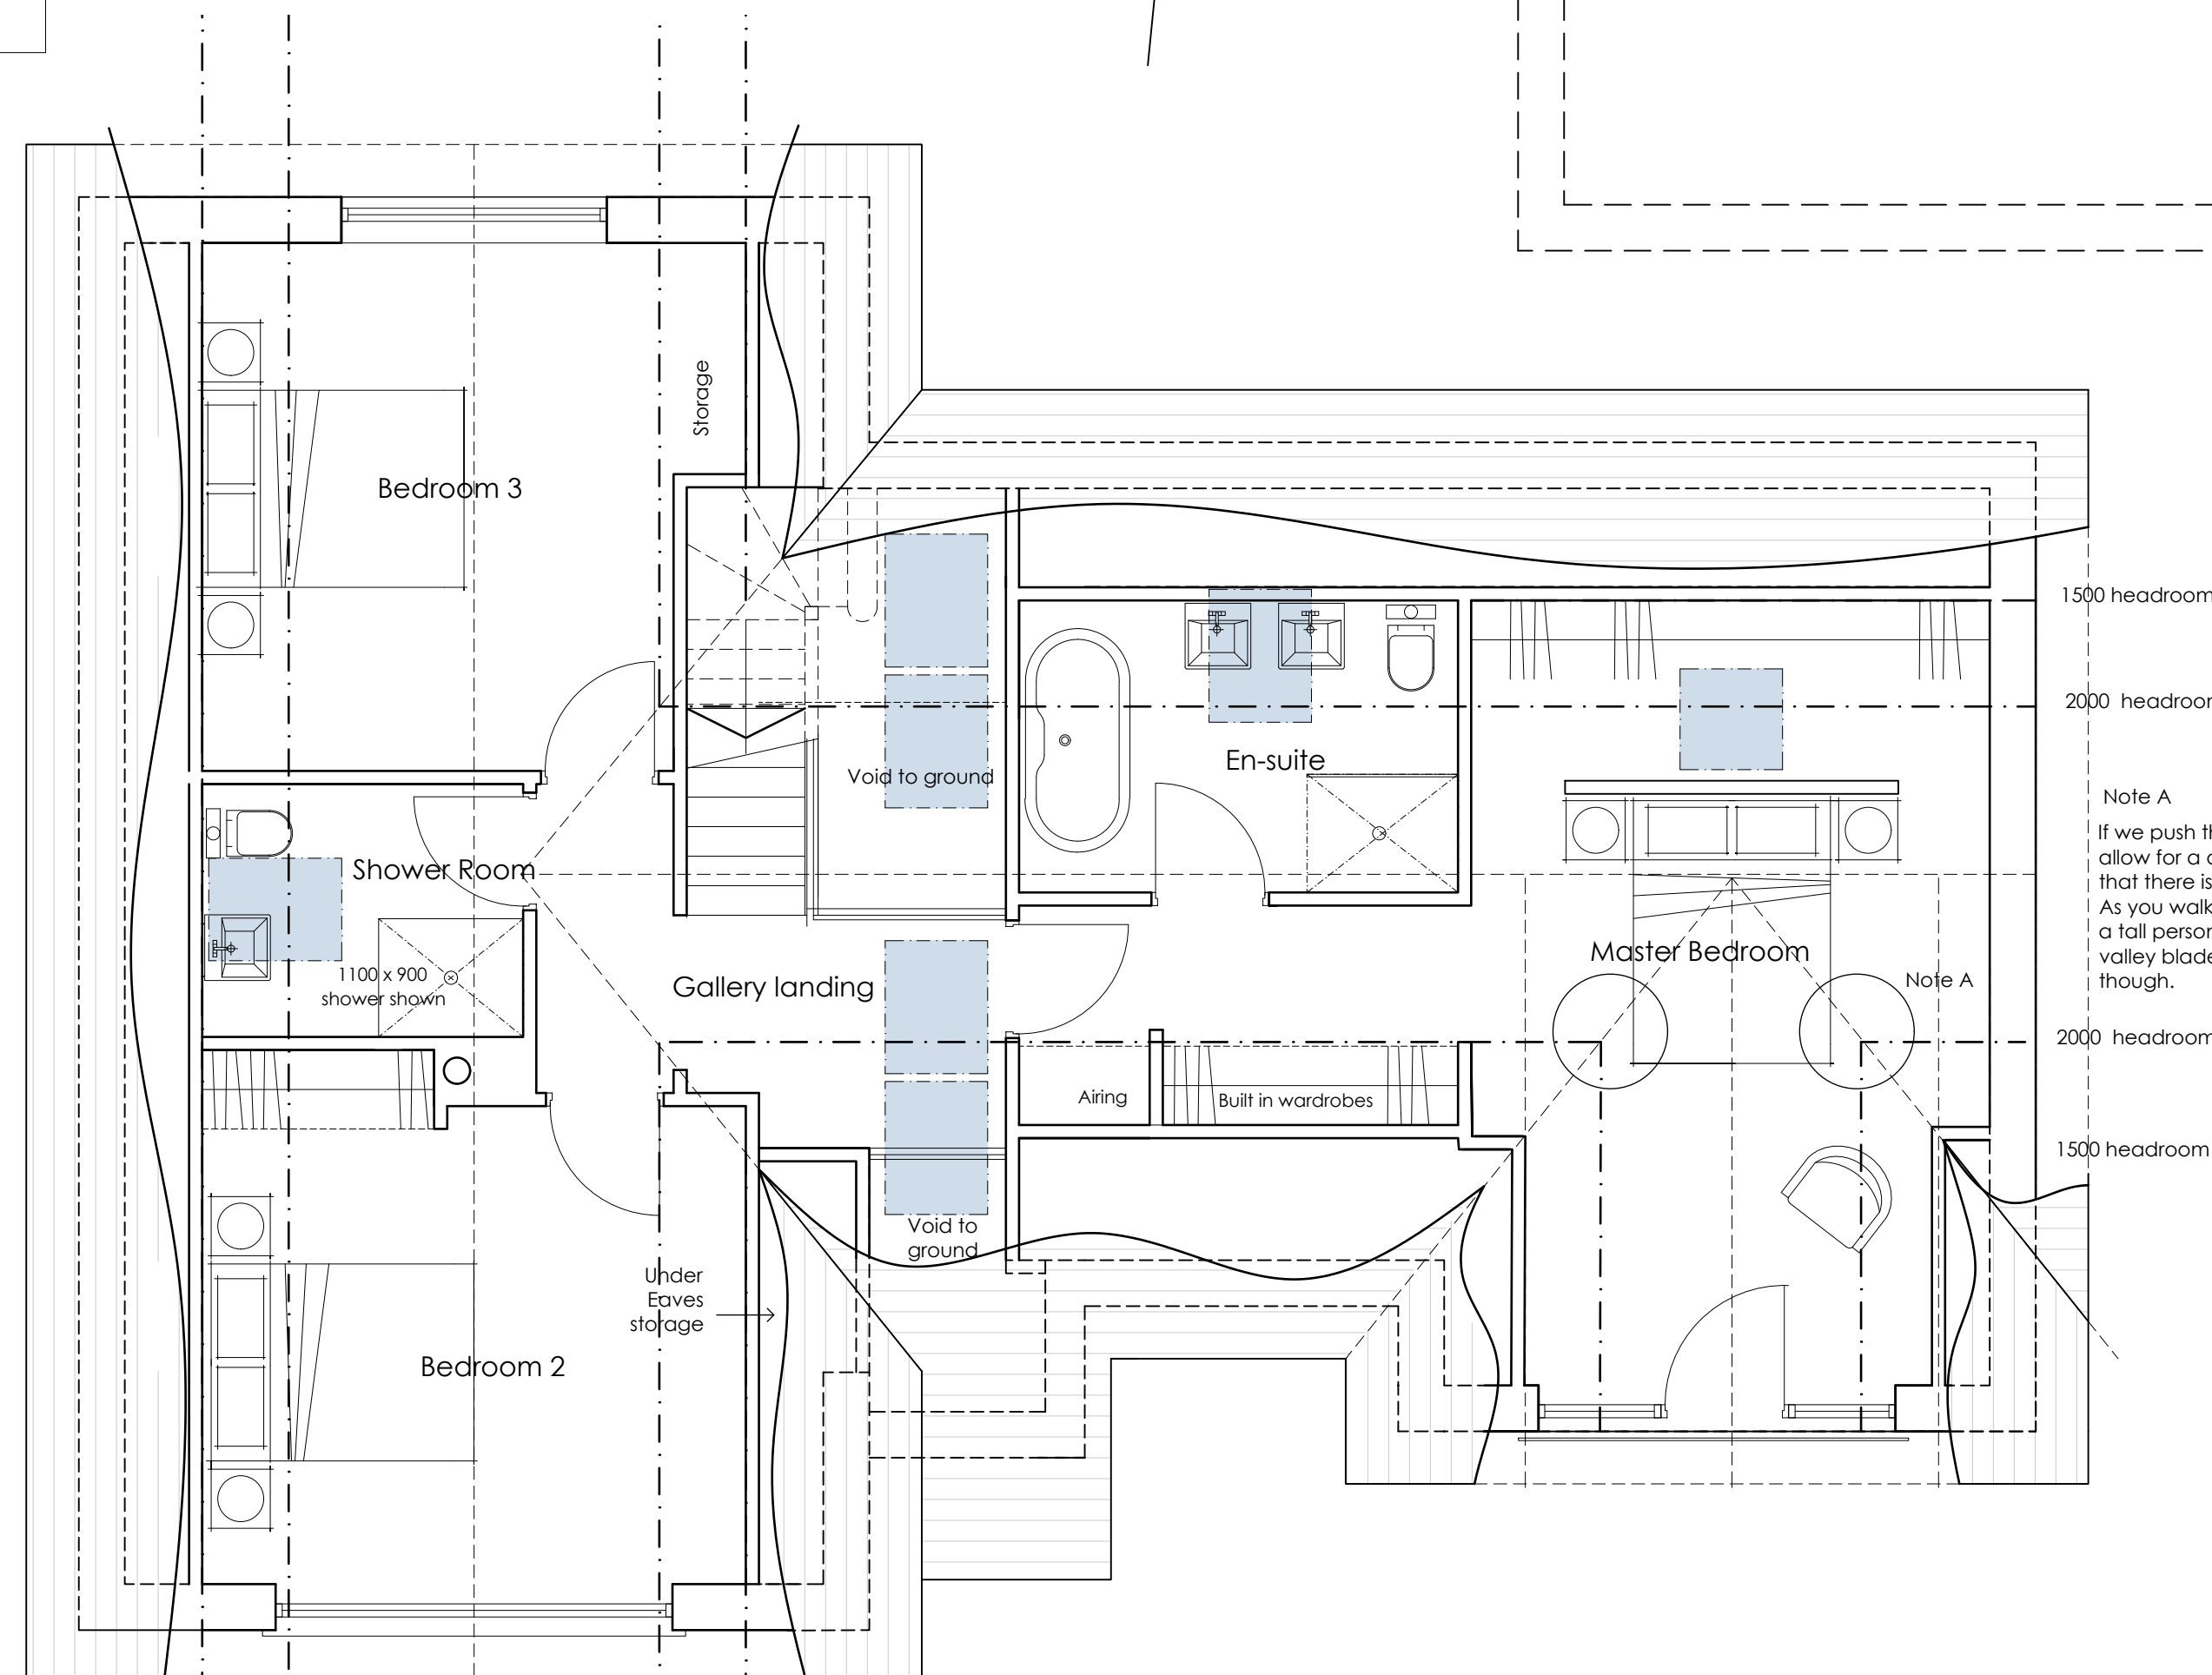

Proposed First Floor Plans
1:50 scale

Note A
If we push the bed forward as shown to allow for a dressing area behind, just note that there is a slight conflict on headroom. As you walk around the bottom of the bed, a tall person might bang their head on the valley blade. You can decide this on site though.

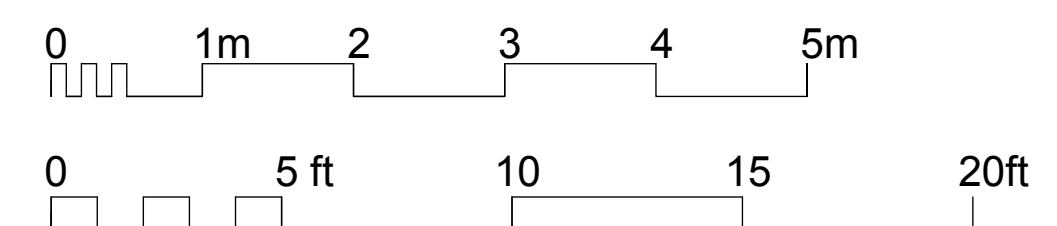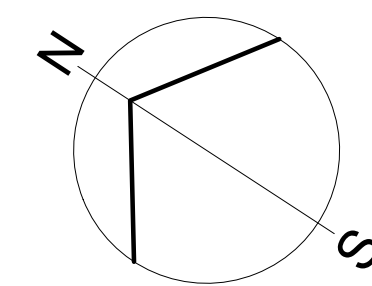

PROPOSED PLANS

Proposed Replacement Dwelling
Rangamaria
Nethertown
Jenny and Kevin Preston

DRAWING NO.: 21.20.03b
SCALE: 1:50@A1
DRAWN BY: CW
DATE: Feb 2022



43 The Mount | Papcastle | Cockerthorpe | Cumbria | CA13 0JZ
studio@wkdesignarchitects.co.uk | www.wkdesignarchitects.co.uk
Carolyn Williamson 07773 329572 | Paul Kitchen 07968 094847

RV	DATE	COMMENTS
A	05.06.26	Steps amended to suit sections
B	11.09.26	Addition of pedestrian door to garage
-	-	-
-	-	-