




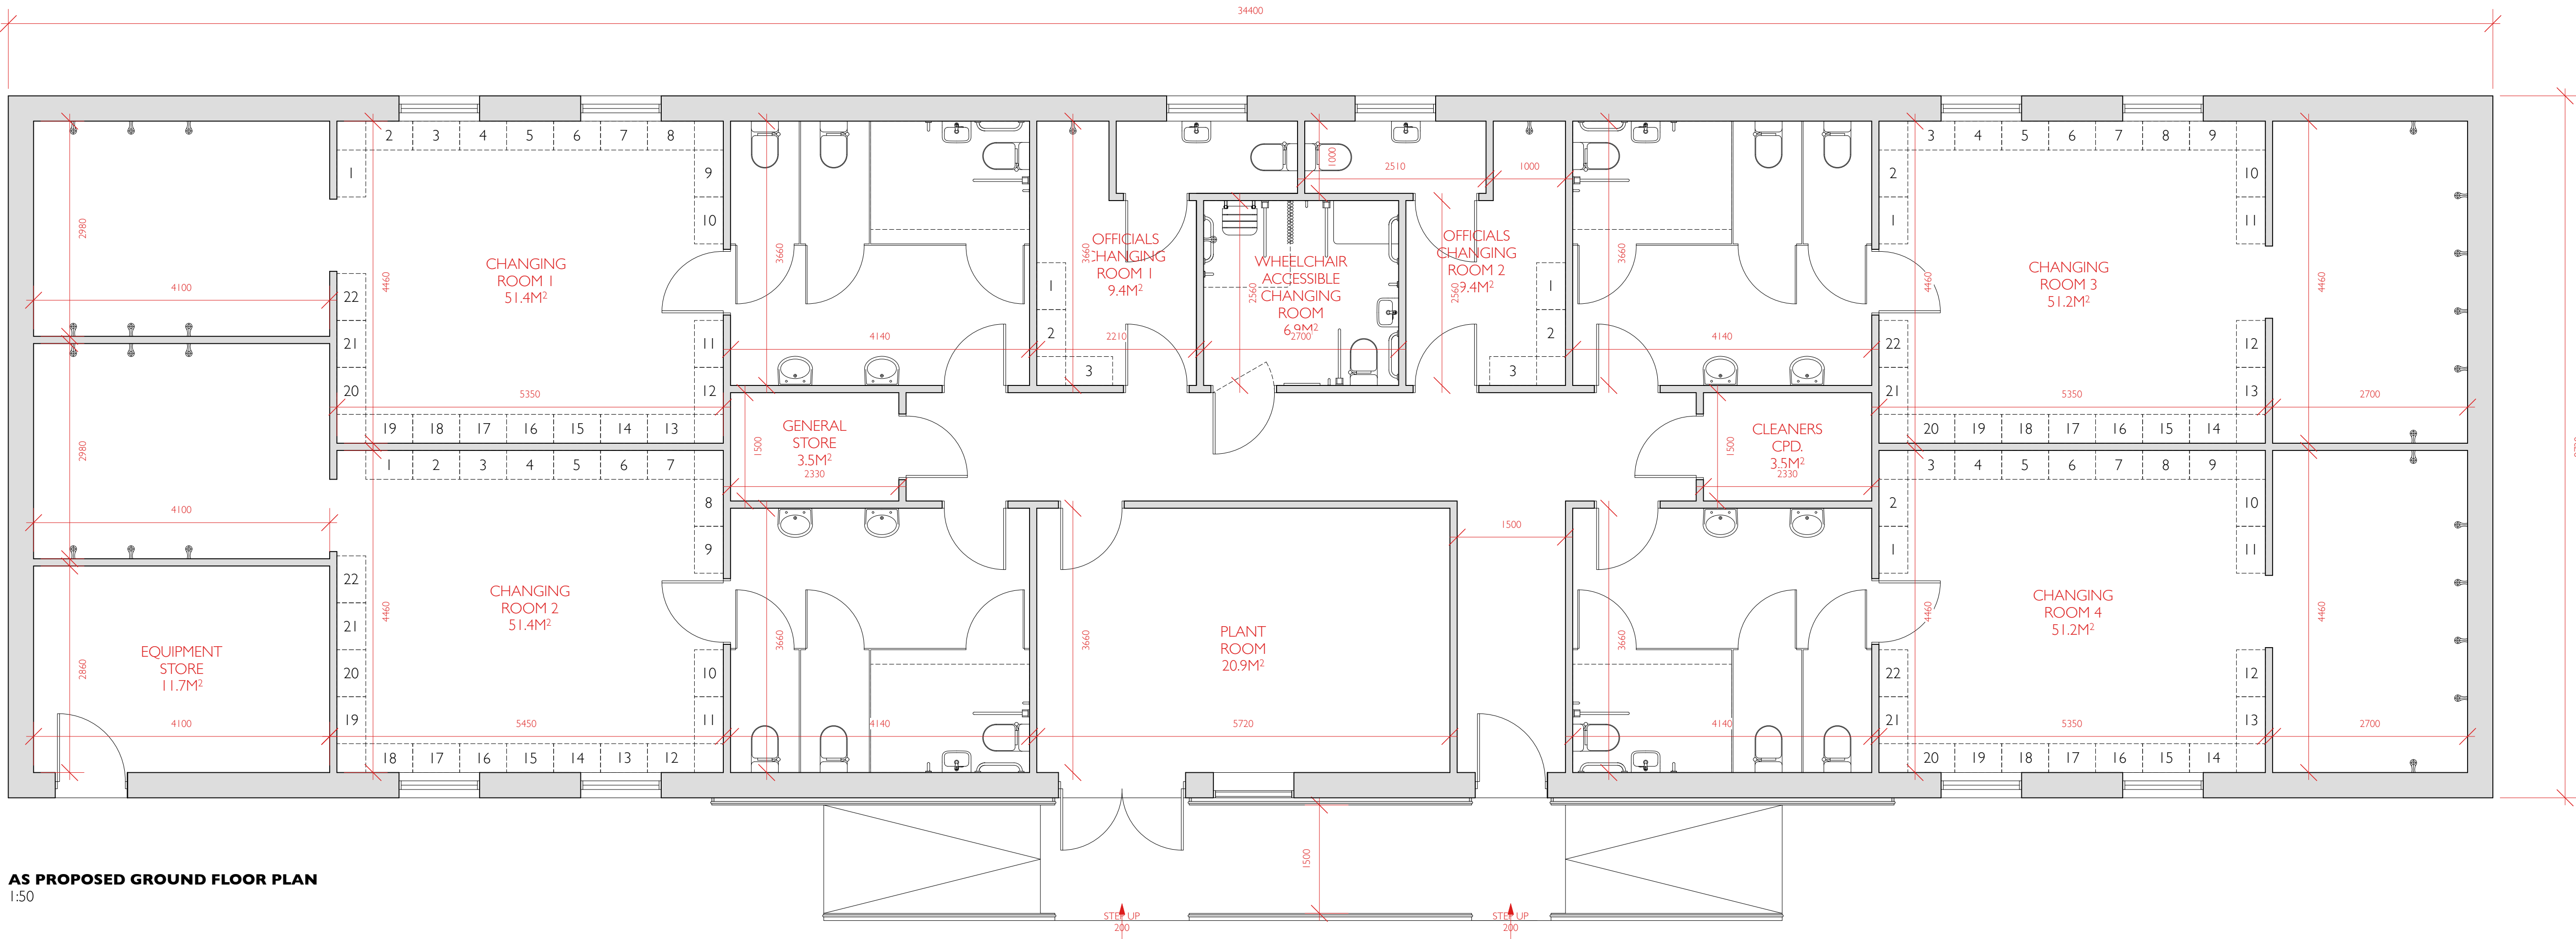


AS PROPOSED GROUND FLOOR PLAN
1:50

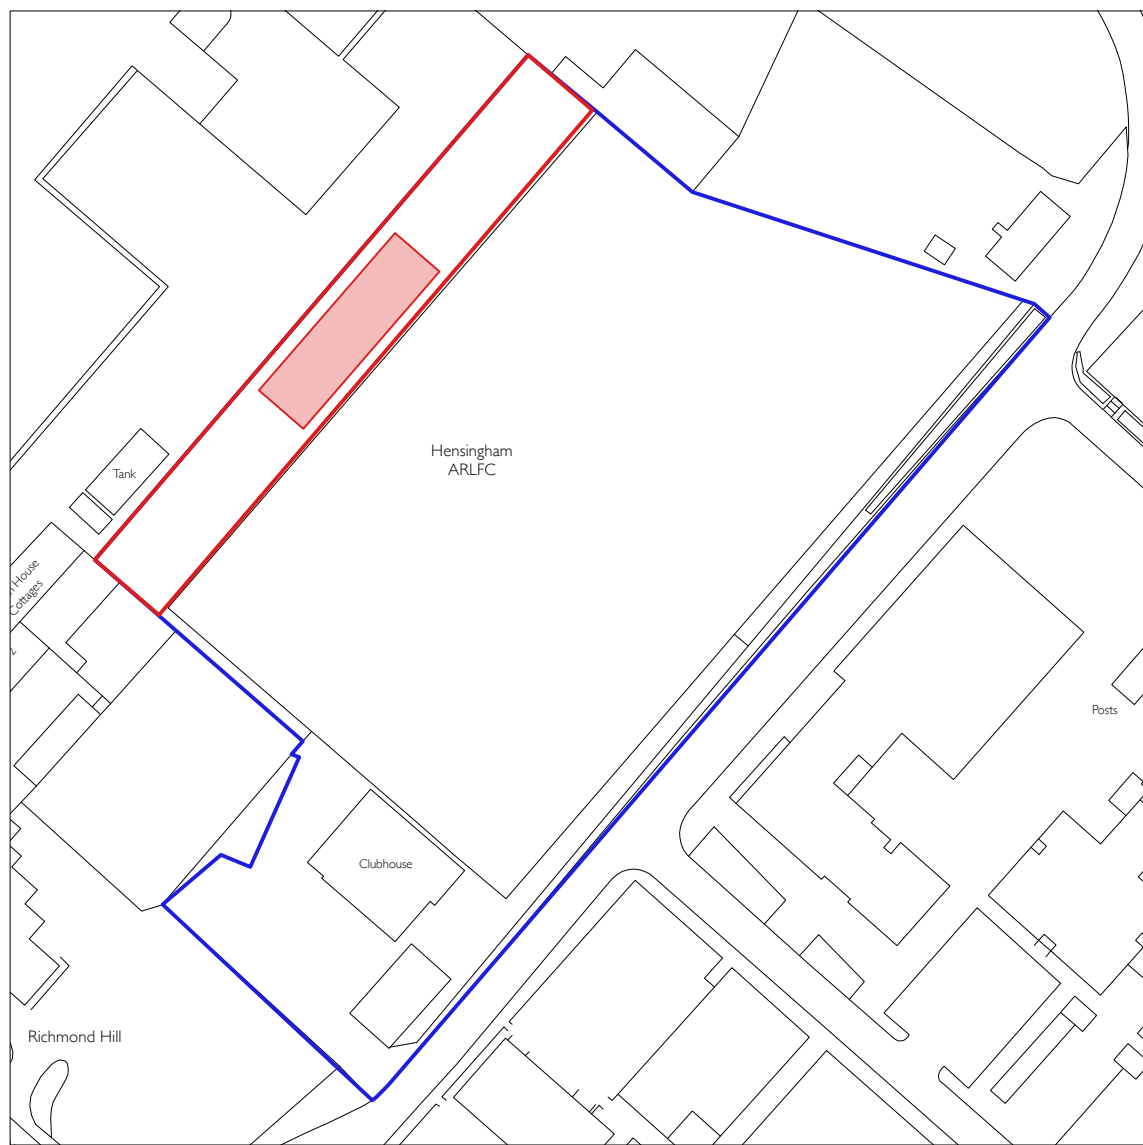


LOCATION PLAN
1:1250

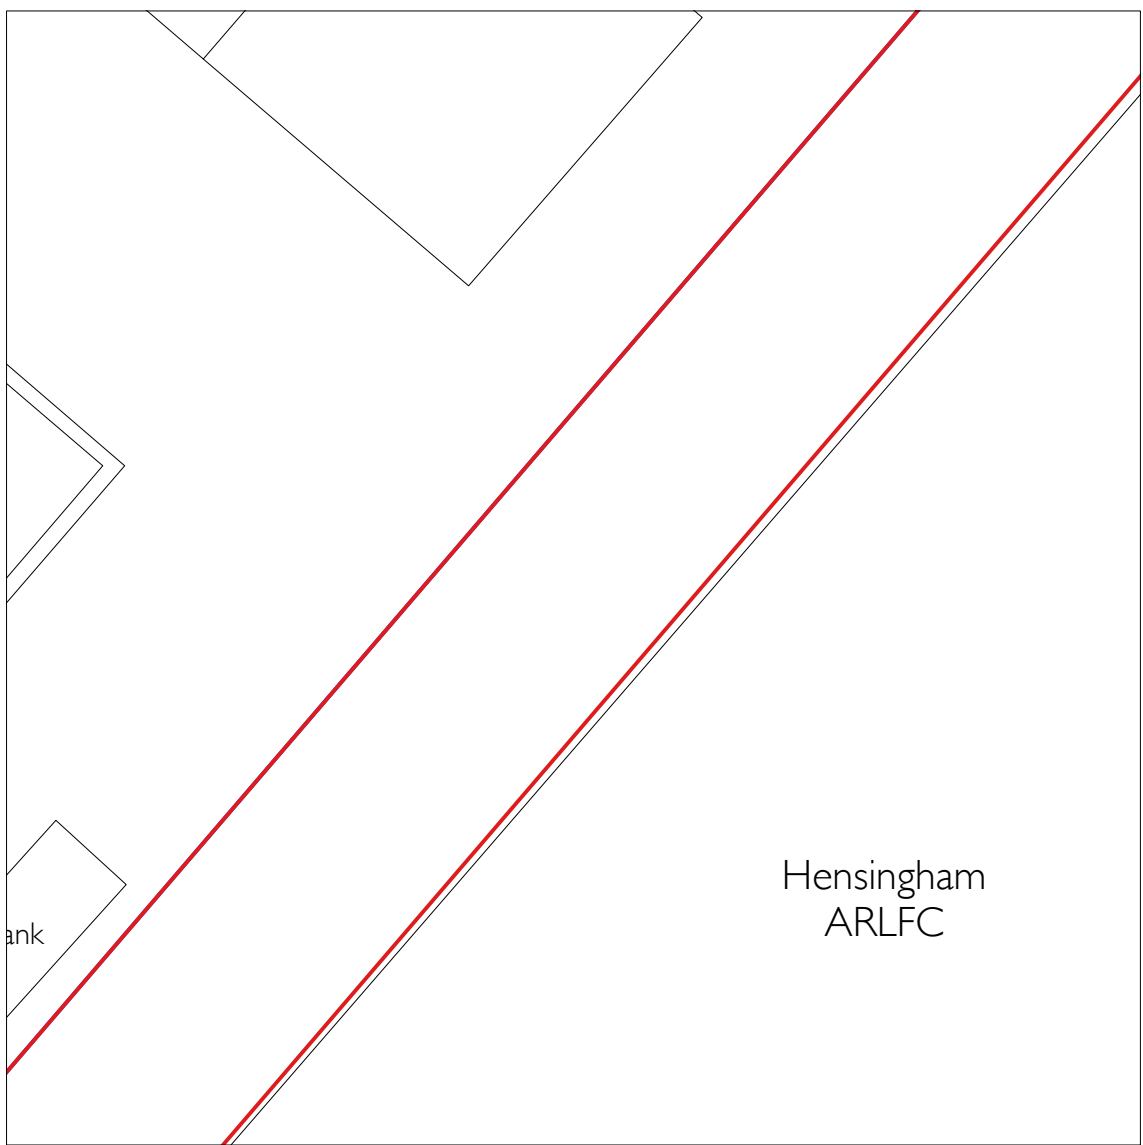

AS EXISTING BLOCK PLAN
1:500

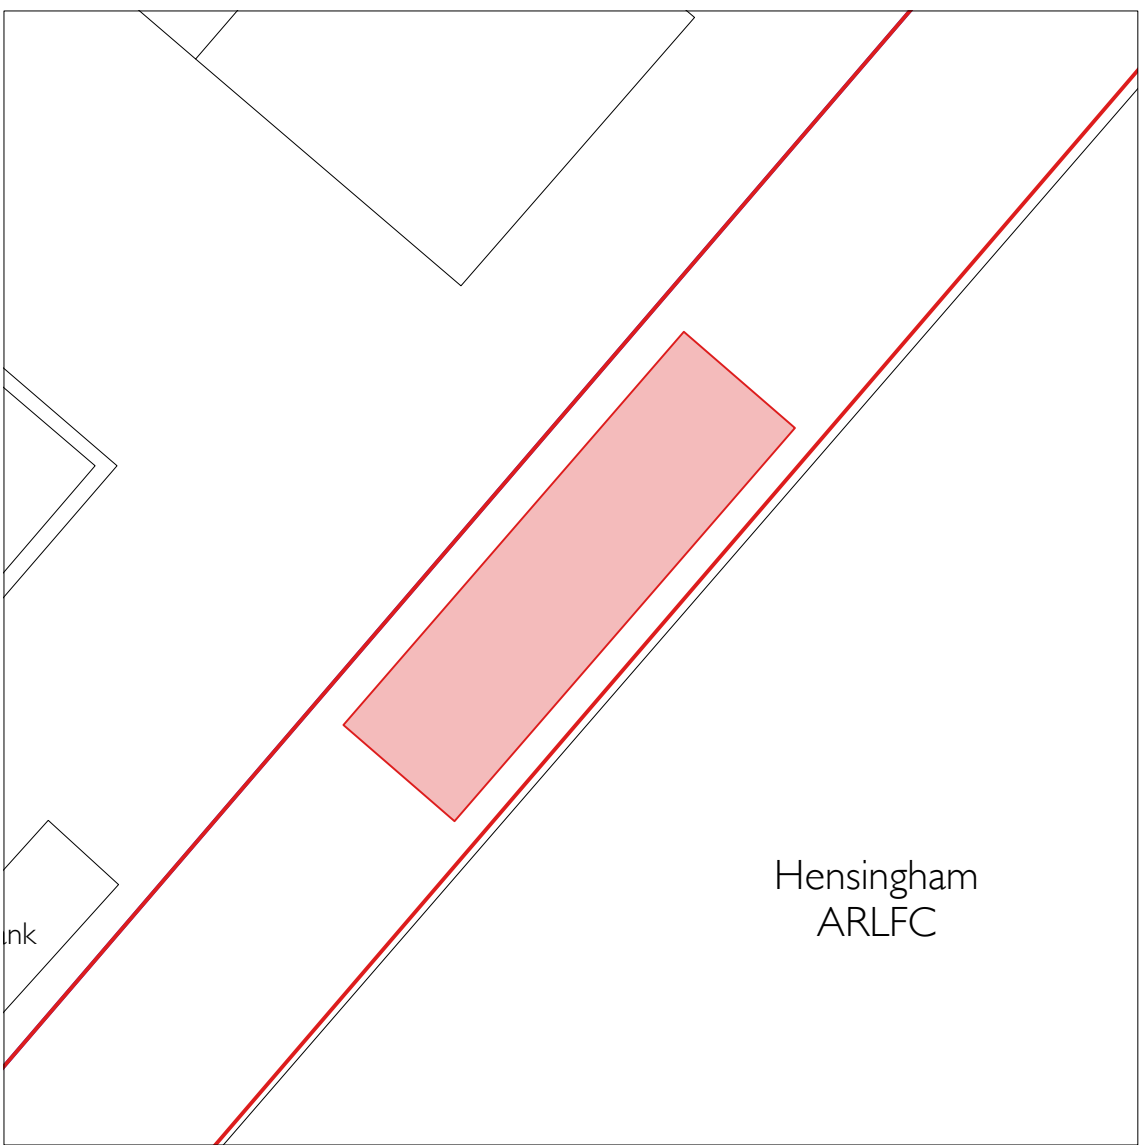

AS PROPOSED BLOCK PLAN
1:500

 

NOTE:
All dimensions to be checked on site.
All dimensions in millimetres unless stated otherwise.

Rev.	Date:	Comments:	By:
A	05.02.26	Alterations following client comments	TH
Client:			
HENSINGHAM ARLFC C/O STOBBARTS LTD.			
DAY CUMMINS			
DAY CUMMINS LIMITED Architects & Surveyors Lakeland Business Park Cockermouth Cumbria CA13 0QT Tel: 01900 820700 Fax: 01900 820701 email: dc@day-cummins.co.uk www.day-cummins.co.uk			
Project:			
NEW CHANGING ROOMS, HENSINGHAM ARLFC, CLEATOR MOOR ROAD, WHITEHAVEN			
Drawing Title:			
AS PROPOSED PLANS			
Drawn:	TH	Checked:	AW
Scale:	1:50	Date:	05.02.26
		Paper Size:	A1
ALL DIMENSIONS TO BE CHECKED ON SITE FIGURED DIMENSIONS TO BE TAKEN IN PREFERENCE TO SCALED DIMENSIONS THIS DRAWING IS COPYRIGHT © CROWN COPYRIGHT. OS LICENCE - AC000805454			
Project No:	6210	Drawing No:	01
		Rev:	A