
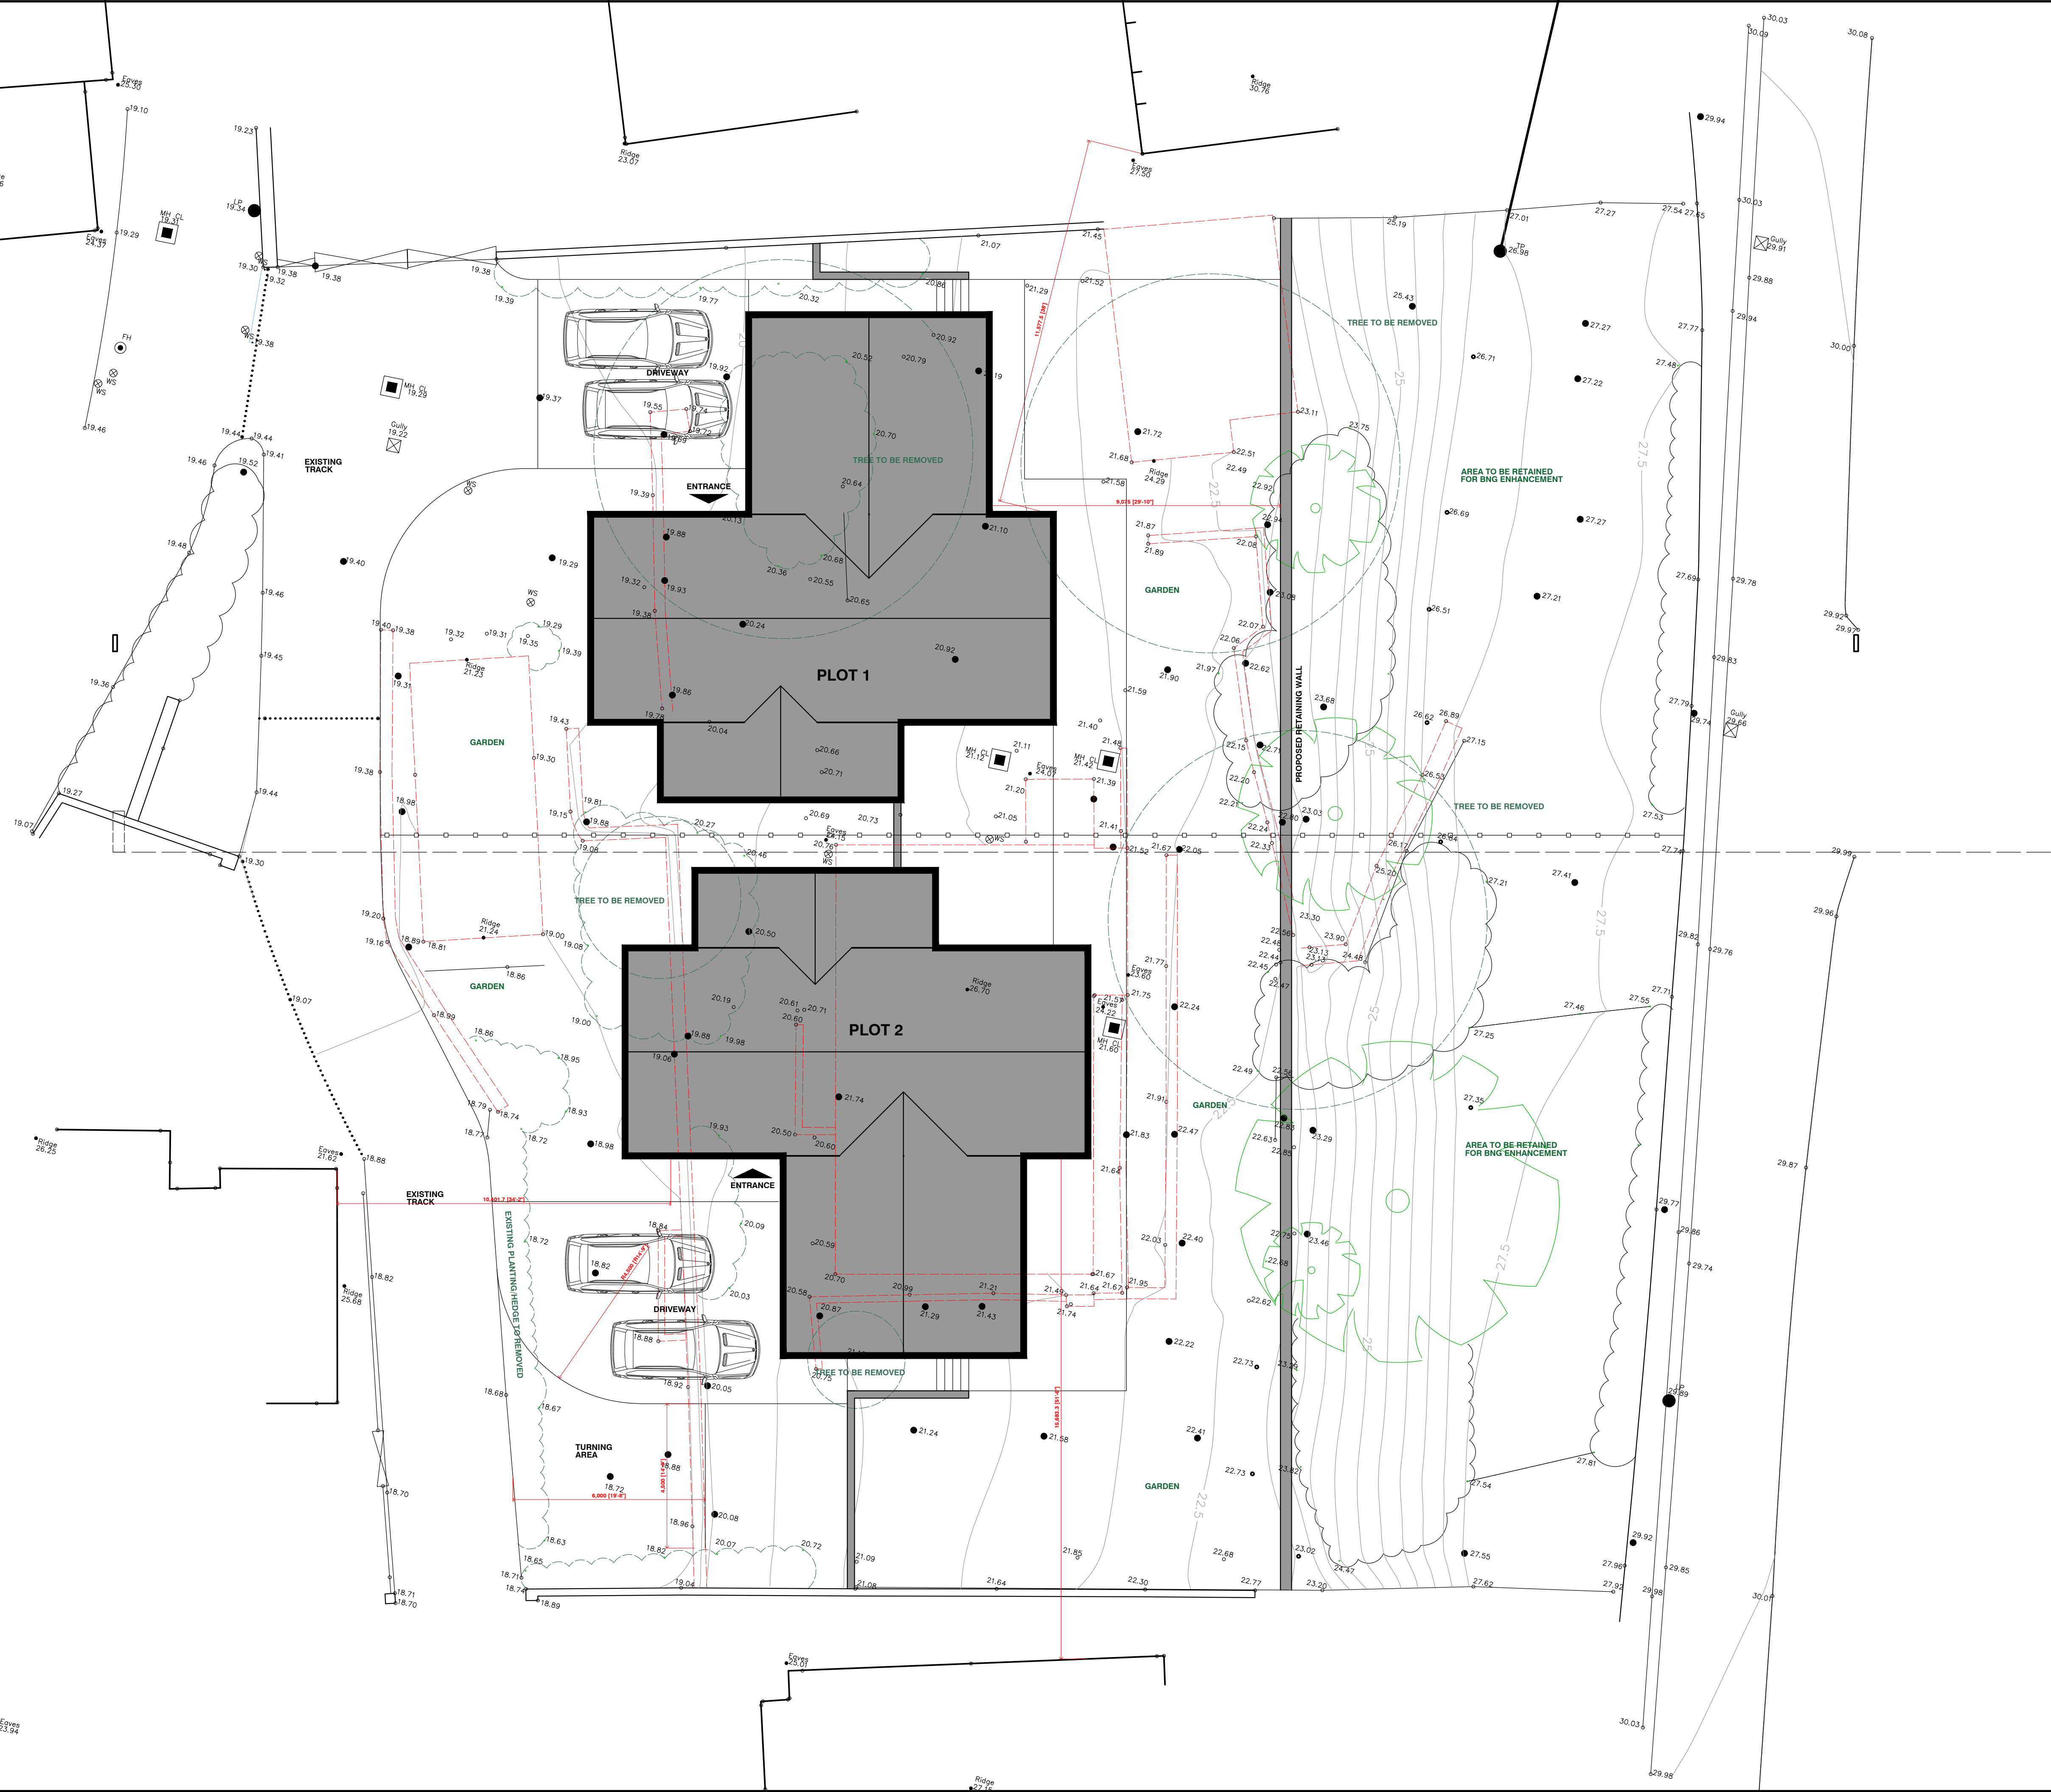


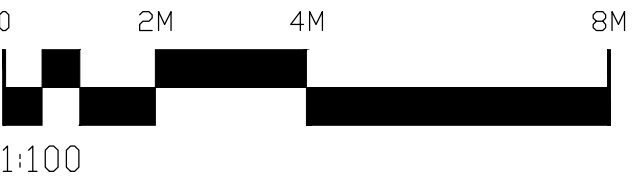

|   |              |                                                                    |
|---|--------------|--------------------------------------------------------------------|
| D | 28-09-26/TPS | ADDITIONAL INFORMATION ADDED IN RELATION TO EXISTING VEGETATION    |
| C | 19-02-26/TPS | INFORMATION REMOVED AS REQUESTED BY PLANNING AUTHORITY             |
| B | 12-02-26/TPS | INFORMATION REMOVED AS REQUESTED BY PLANNING AUTHORITY             |
| A | 14-01-26/TPS | ALTERATIONS TO BUILDING FORM FOLLOWING PLANNING AUTHORITY COMMENTS |

| Revision | Date / Initials | Amendments |
|----------|-----------------|------------|
|----------|-----------------|------------|

Client **MR H HILL**

Project **RESIDENTIAL DEVELOPMENT AT WYNDHOWE SEA MILL LANE ST BEES**

Drawing Title **PROPOSED SITE PLAN**

Drawing No. **4396-25-06D** Drawn By **TPS**

Scale **1:100 A1** Date **21 AUG 2025**

Issue **OUTLINE APPLICATION**



169 Appley Lane North  
Appley Bridge  
Wigan  
WN6 9DX  
Tel. 01257 252203  
Website www.peterdickinson.co.uk  
E-mail admin@peterdickinson.co.uk