




Section C-C

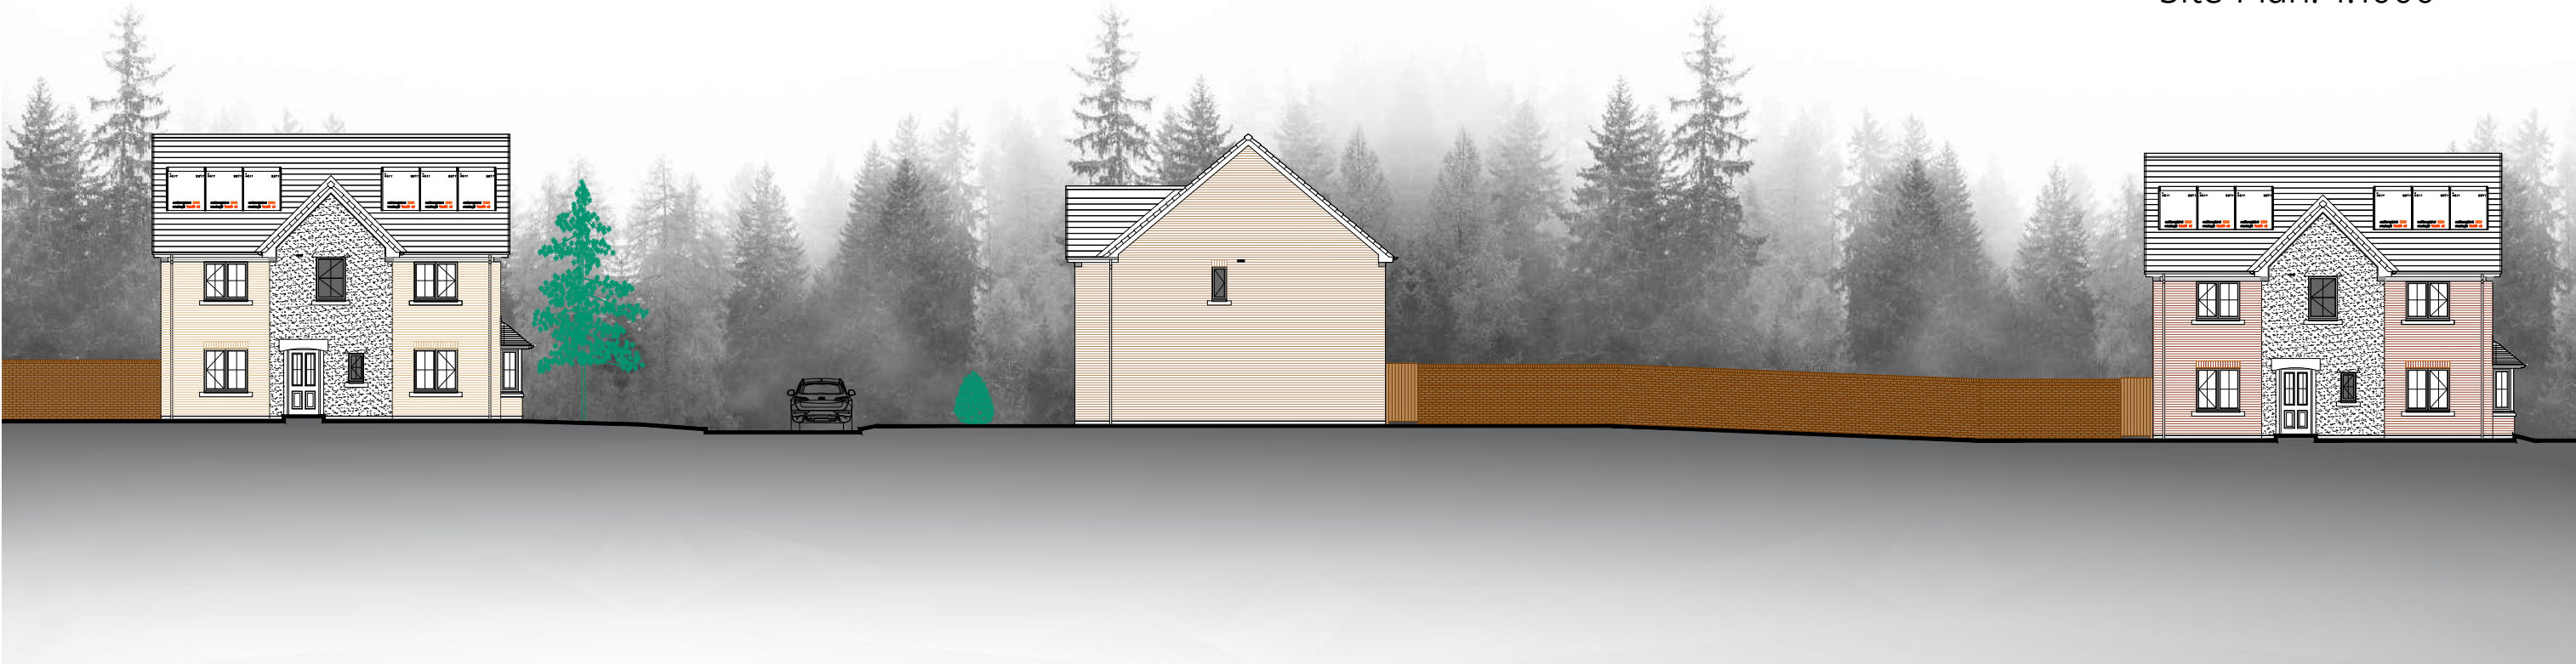

Section D-D



Site Plan: 1:1000

- B 07/26 Fences have been updated correctly.
- A 04/26 Changed brick and fence columns to 1.8 m walls. Eden housetypes in Section C-C has been miror to correct

SITE
Holmrook

DRAWING TITLE
Proposed Street Scenes
(Folded Sections).

DATE	DRAWN	SCALE@A2
01/26	MTK	1:200



DRAWING NUMBER (REV)
2324.009B (B)