


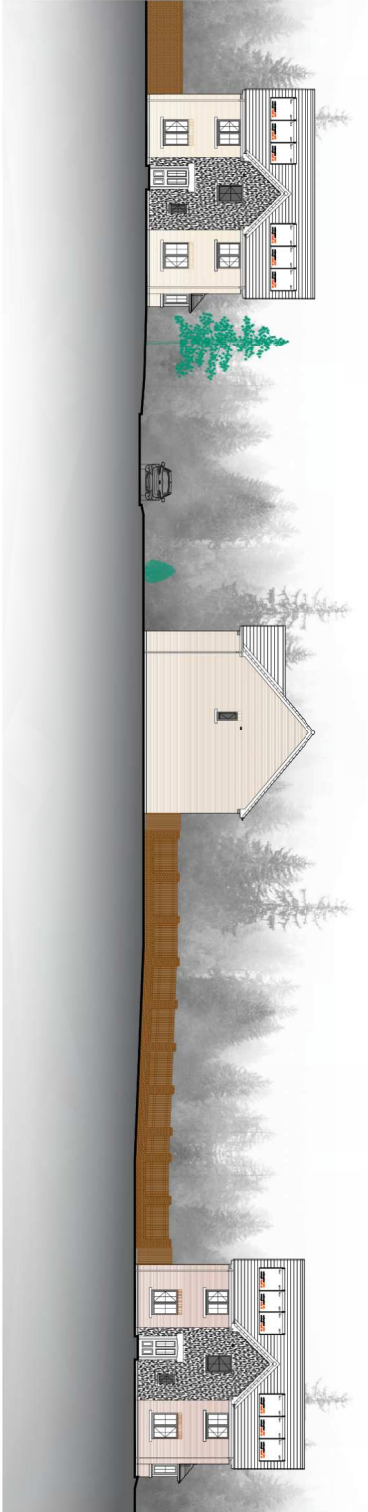

Section C-C



Section D-D



Site Plan: 1:1000

SITE

Holmrook

DRAWING TITLE
Proposed Street Scenes B
(Folded Sections).

DATE 01/26
DRAWN MTK
SCALE@A2 1:200

