

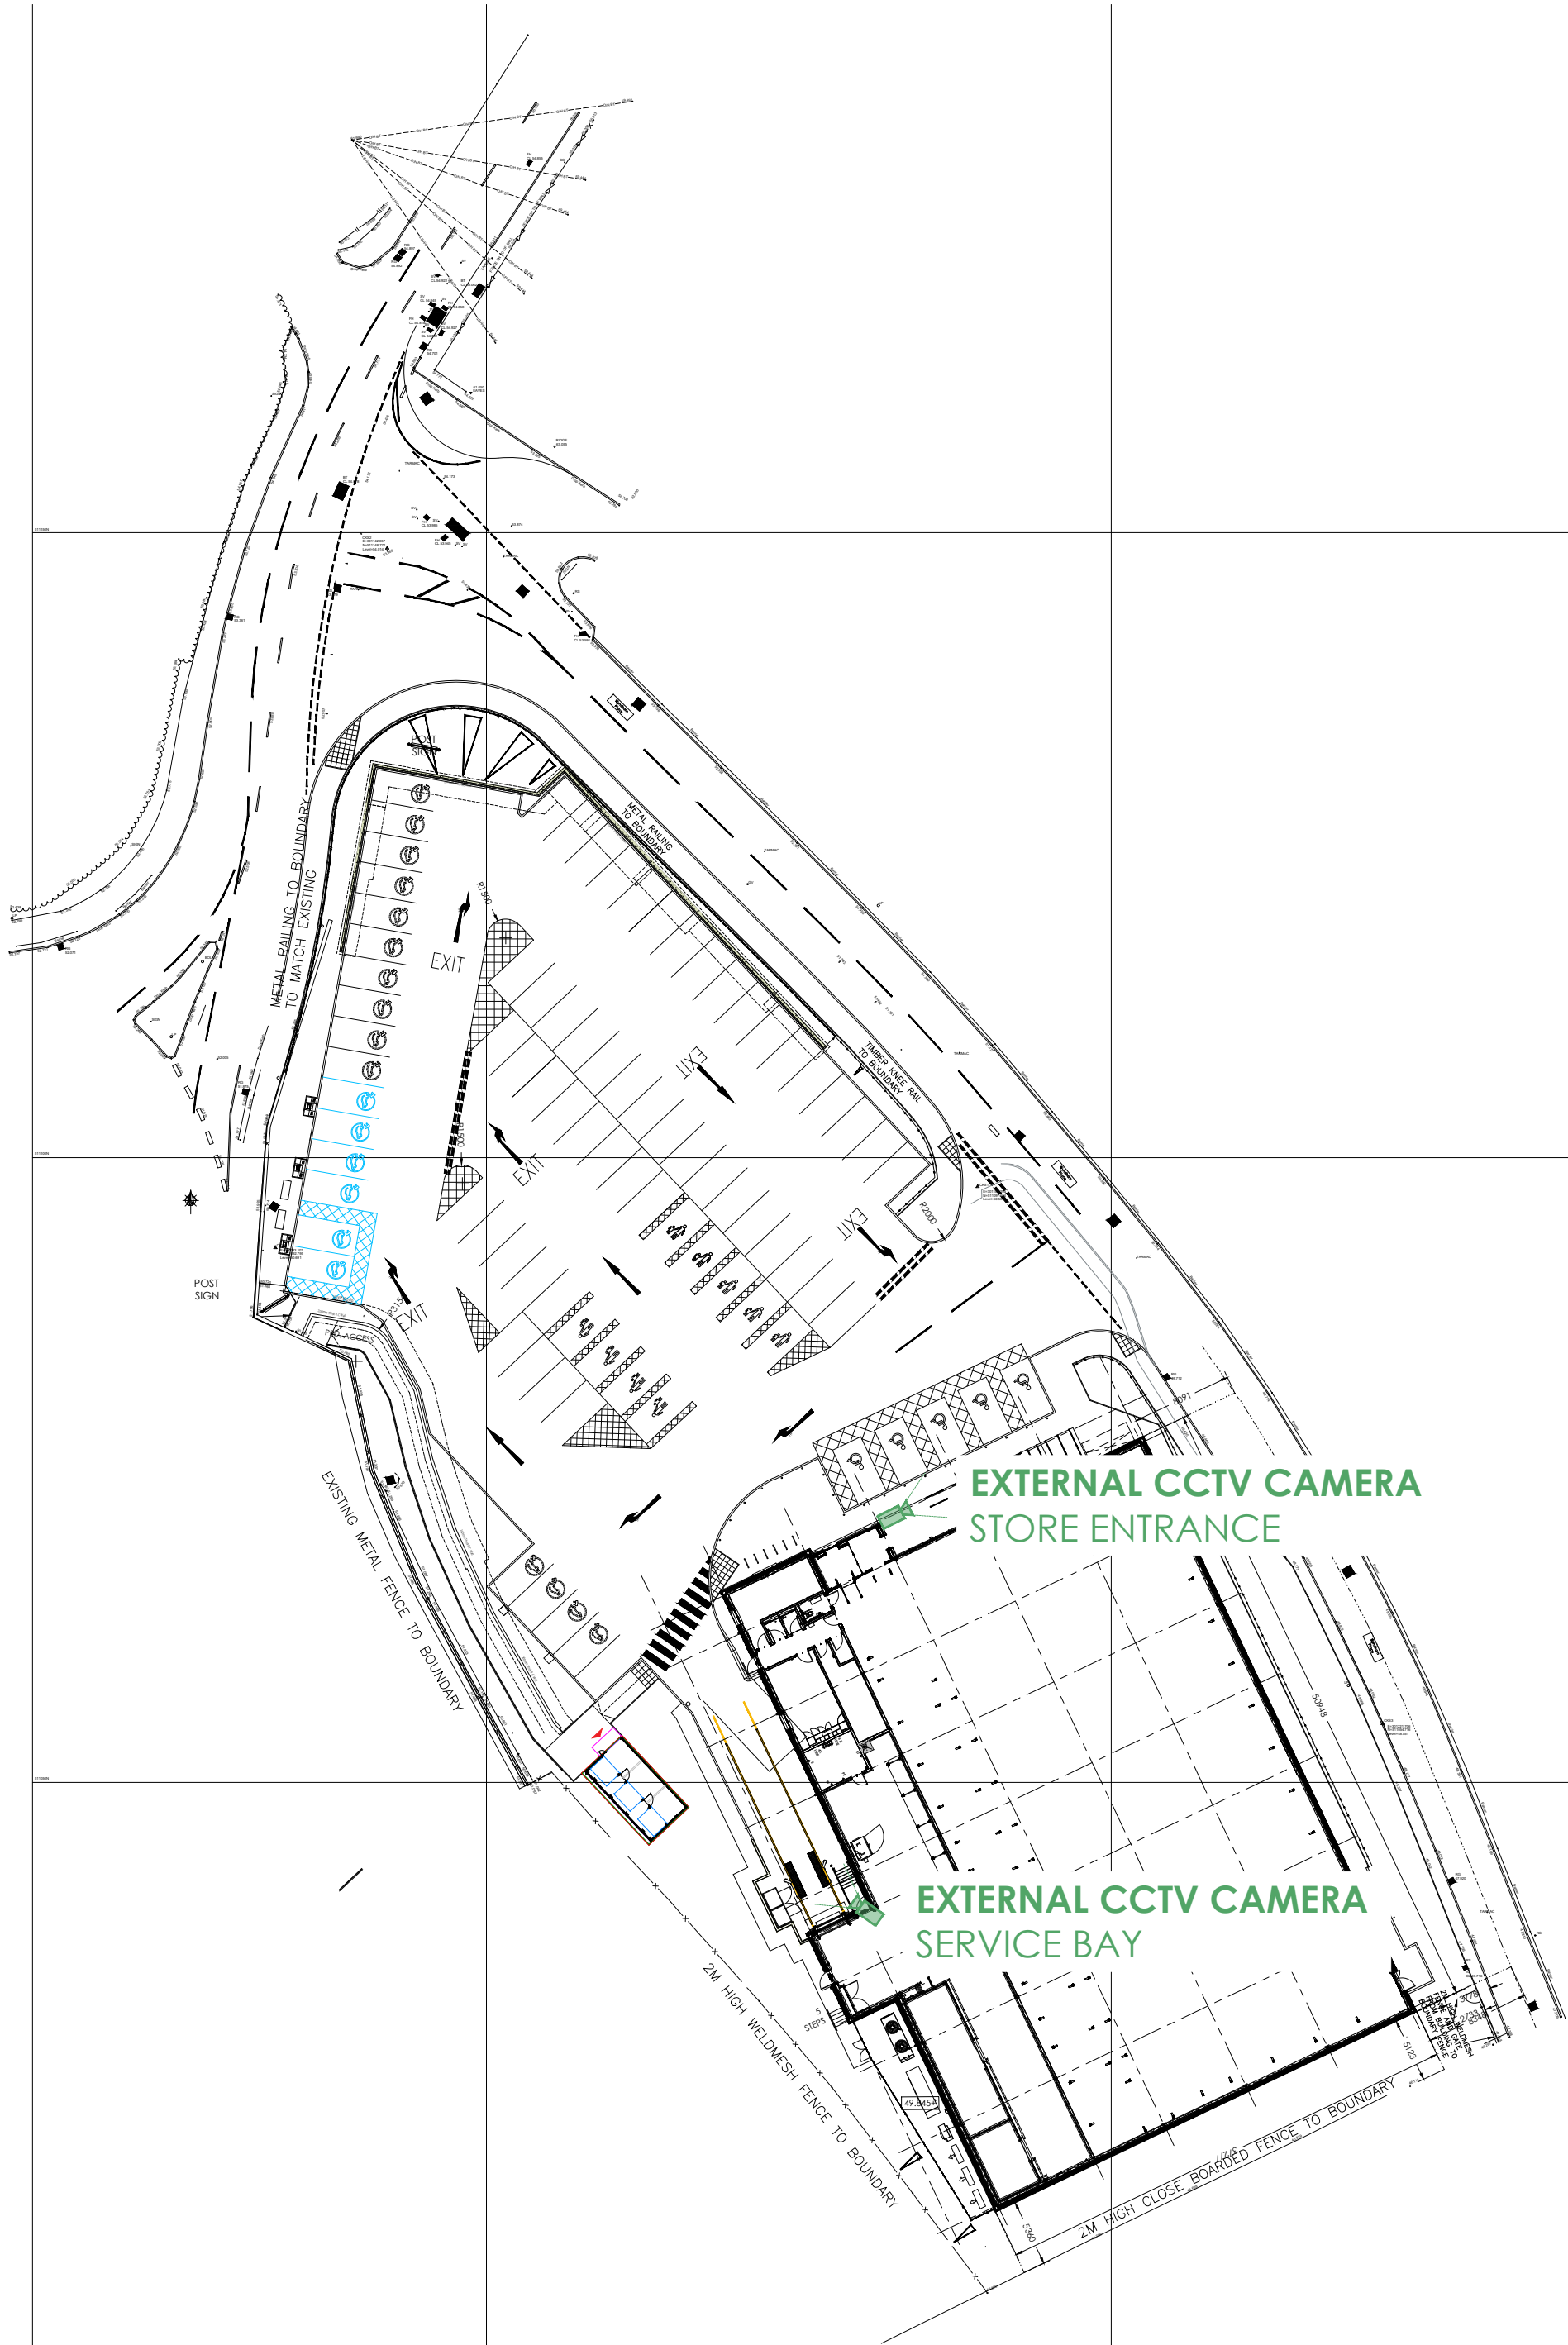


Rev	Date	Description	Drawn	Chk'd
P01	23.09.26	FIRST ISSUE	RG	RM

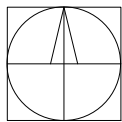

PROPOSED SITE PLAN
SCALE 1:500 @ A2

 

Architecture
Masterplanning
Interior Design

www.harrispartnership.com

Wakefield Manchester Milton Keynes Reading London Harrogate Edinburgh

Client
ALDI STORES LTD

Project Title
PROPOSED ALDI FOODSTORE

WYNDHAM PLACE
EAST ROAD
EGREMONT

Drawing Title
EXTERNAL CCTV LAYOUT

Drawn	Checked	Scale @A2	BIM Status	Date
RG	RM	1:500	NA	09.26

Drawing Status	Rev.	THP Project No
PLANNING	P01	21341

Project No.	Originator	Volume	Level	Type	Role	Number
21341	THPW	XX	XX	DR	A	1100