


PART S – CHARGING OF ELECTRIC VEHICLES
Positioned to external of utility room.
Electrical vehicle charge point to be provided to any
associated car parking spaces.

Site Area = 510.49 M2.

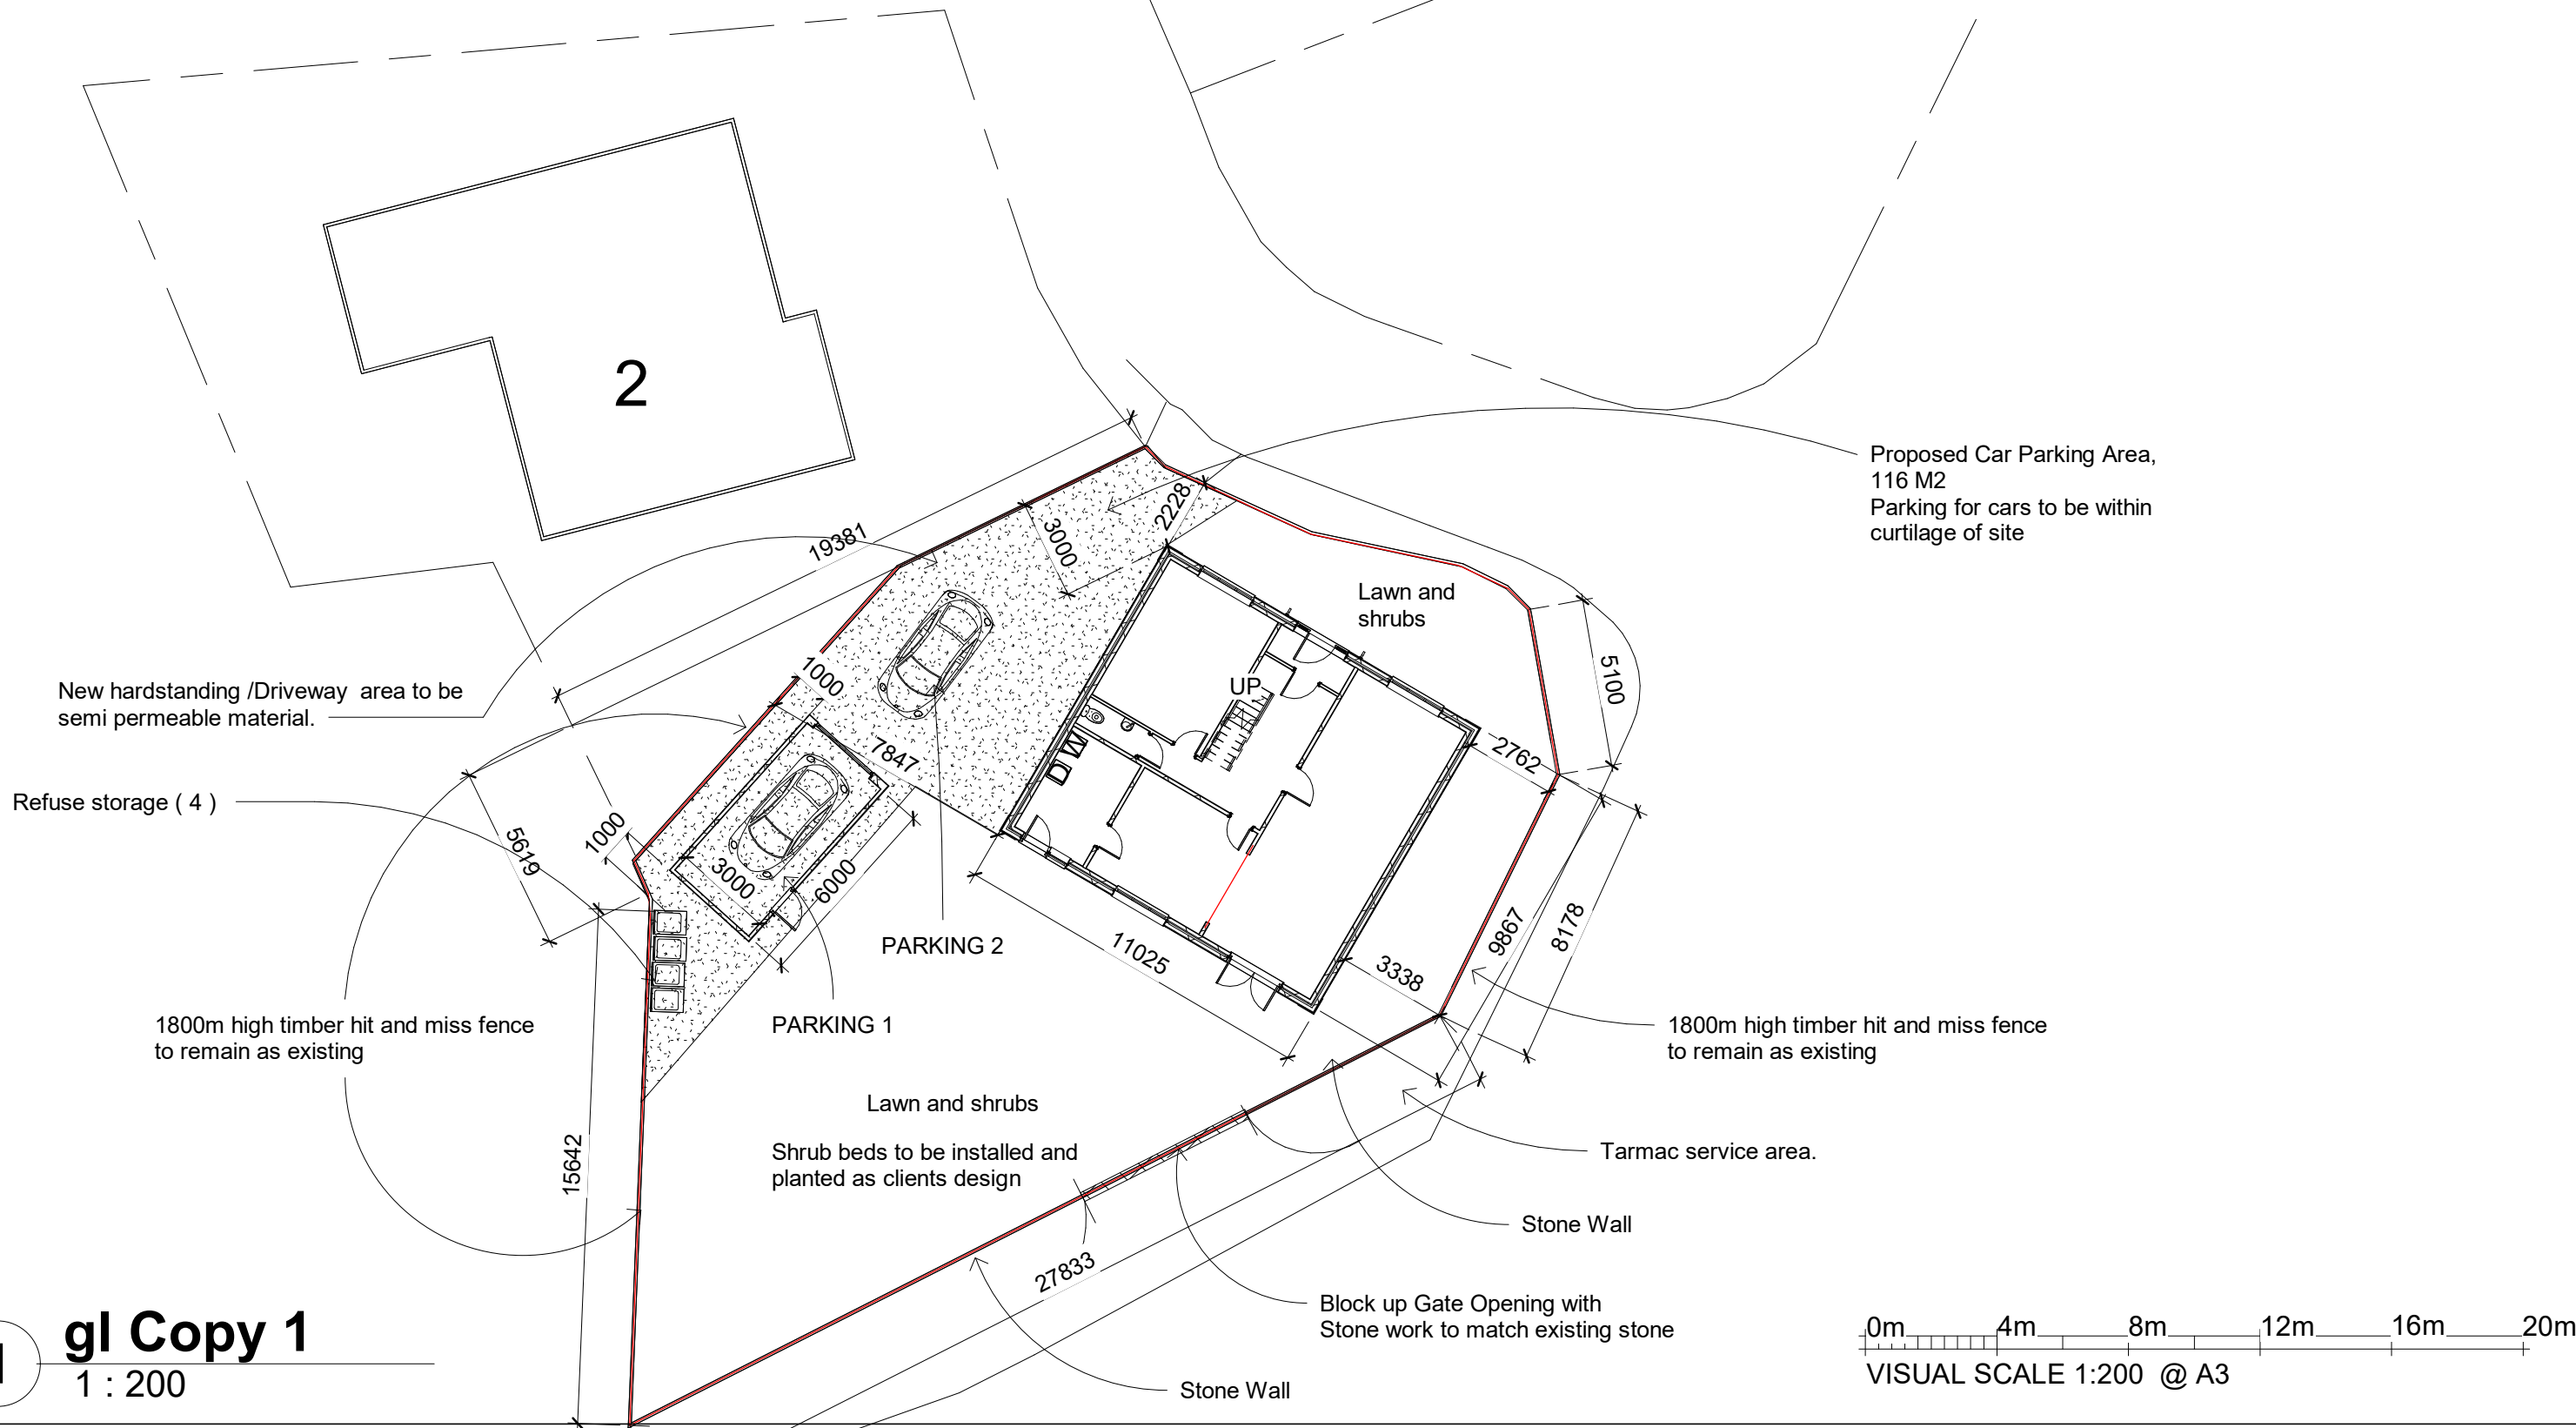

Planning
Building Control
Structural Calculations
Project Management

PROJECT		CLIENT		
Proposed Detached Two Storey House Along With Detached Garage To Plot 1,Bay View Close , Millom,LA18 5ES		Mr And Mrs C Heaton		
SHEET	Site Plan	Date 12/08/2025	Project number NDH/CH/8/26	Scale (@ A3) 1 : 200
		Drawn by Neil	DRAWING NUMBER	
		Checked by Checker	3	REV