




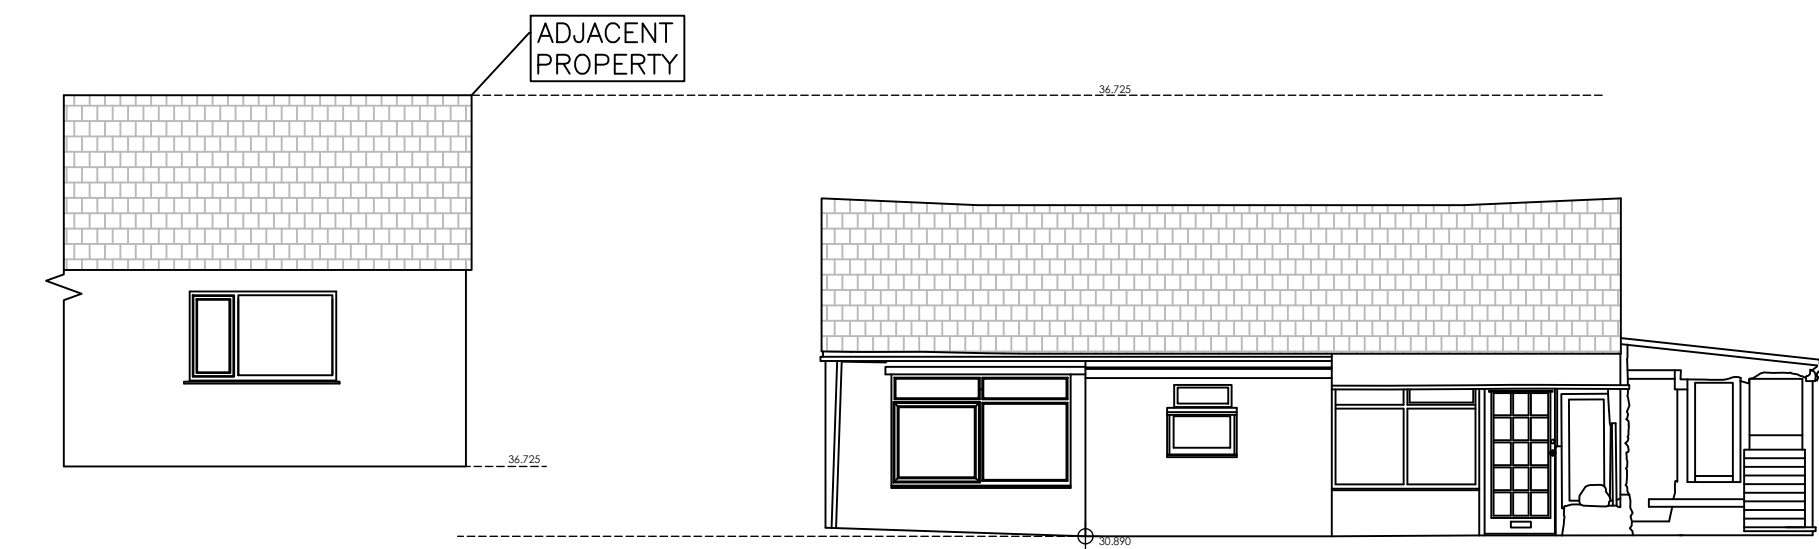


EXISTING SITE SURVEY
1:100 scale

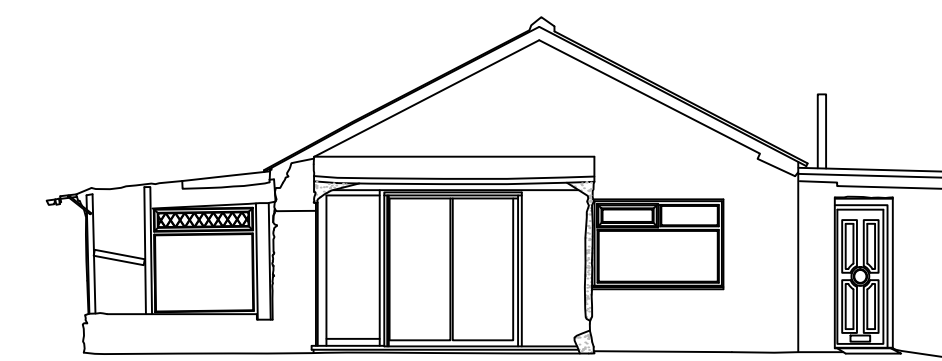


SOUTH WEST ELEVATION

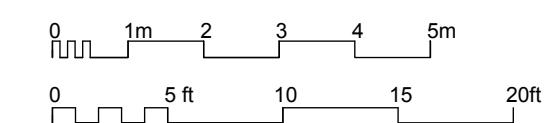

SOUTH EAST ELEVATION

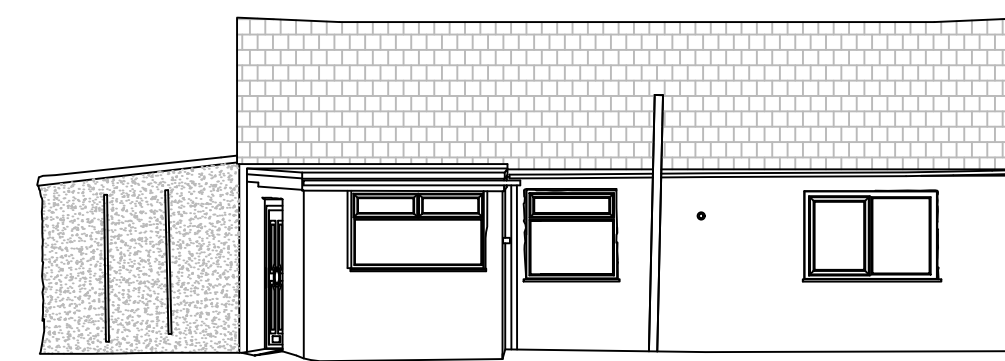

NORTH EAST ELEVATION

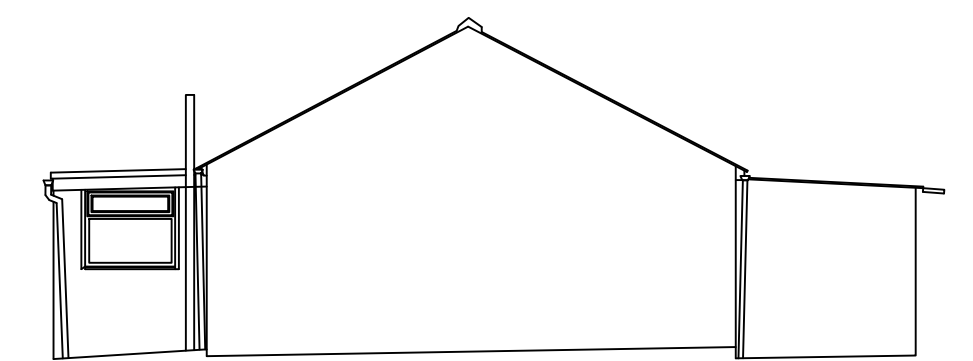

NORTH WEST ELEVATION

EXISTING ELEVATIONS
1:100 scale

Site Survey

Proposed Replacement Dwelling
Rangamaria
Nethertown
Jenny and Kevin Preston

DRAWING NO. : 21.20.01
SCALE : AS NOTED @A1
DRAWN BY : CW
DATE : Feb 2022



43 The Mount | Papcastle | Cockerham | Cumbria | CA13 6JZ
studio@wkdesignarchitects.co.uk | www.wkdesignarchitects.co.uk
Carolyn Williamson 07773 329572 | Paul Kitchen 07968 094847