


EXISTING

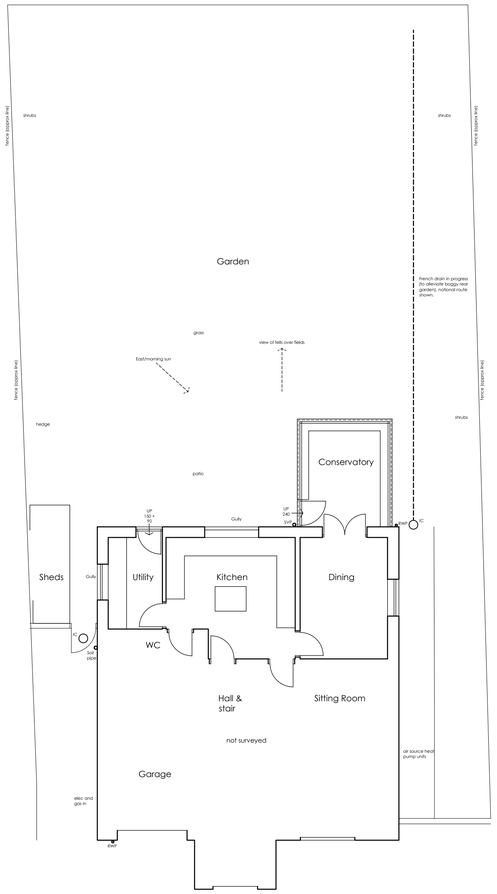

Ground Floor Plan

Front drive

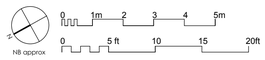

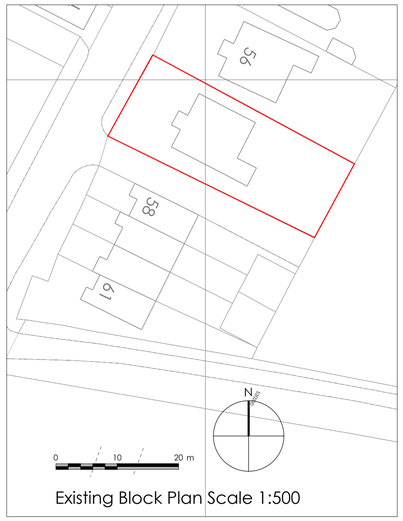

Existing Block Plan Scale 1:500



South East Elevation (Rear)



South West Elevation


South East Elevation (Rear)

South West Elevation


North West Elevation (Front)

North West Elevation (Front)

PROPOSED

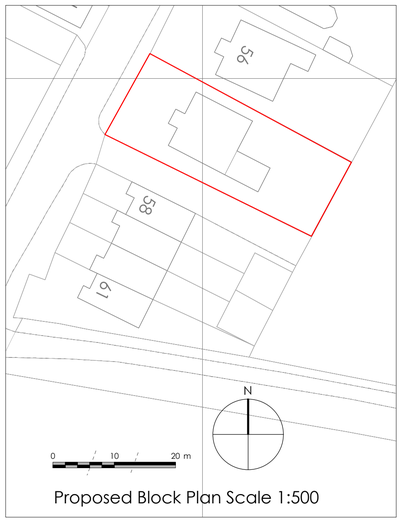


Proposed Block Plan Scale 1:500

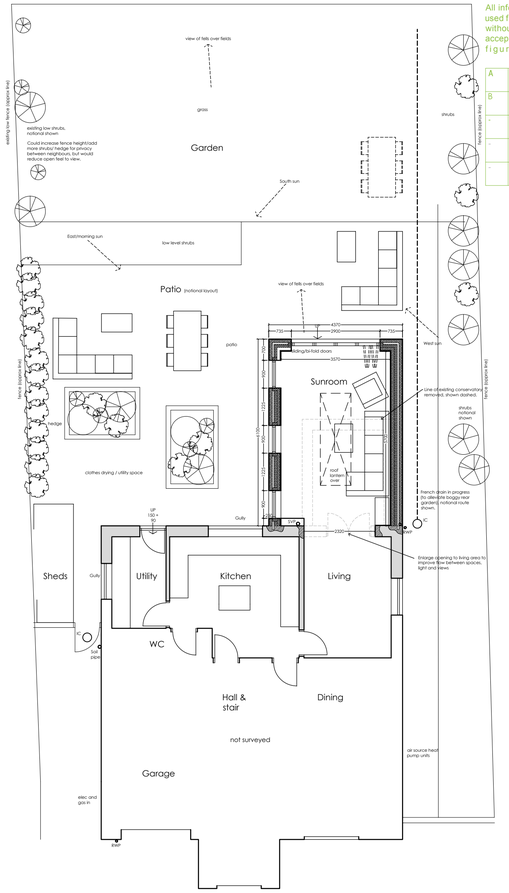

Ground Floor Plan

Front drive

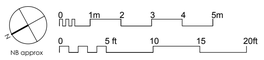




North East Elevation



North West Elevation (Front)

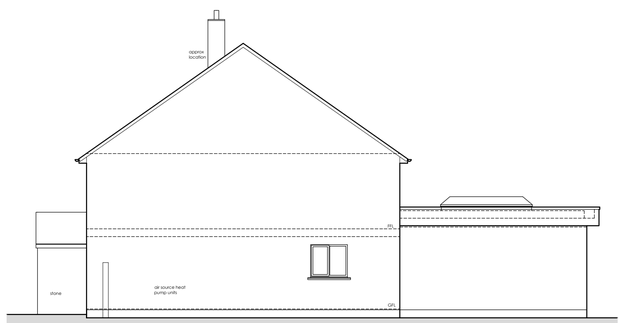

South West Elevation



South East Elevation (Rear)

All information remains the property of the designer and may not be used for any purpose whatsoever, or reproduced through any medium without the written permission of the designer. No responsibility is accepted for unauthorised use. Do not scale off drawings, work from figured dimensions only and always verify on site.

A	2026.09.24	Clients amendments added. Window locations and roof lantern increased in size.
B	2026.11.16	Pitch of roof lantern adjusted on all elevations to ensure it does not exceed 4m.
"	"	"
"	"	"
"	"	"

NB: ALWAYS CHECK DIMENSIONS AND LEVELS ON SITE PRIOR TO CONSTRUCTION

Existing and Proposed Plans and Elevations

Alterations & Extensions to
57 Asby Road
Asby, Workington
for Mr and Mrs Hankey

DRAWING NO. : 26.23.03B
SCALE : 1:100 @A1
DRAWN BY : PK/JP
DRAWING NO. : JULY 2026

WK DESIGN ARCHITECTS
43 The Mount | Papcastle | Cockermouth | Cumbria | CA13 0JZ
studio@wkdesignarchitects.co.uk | www.wkdesignarchitects.co.uk
Carolyn Williamson 07773 329572 | Paul Kitchin 07968 094847