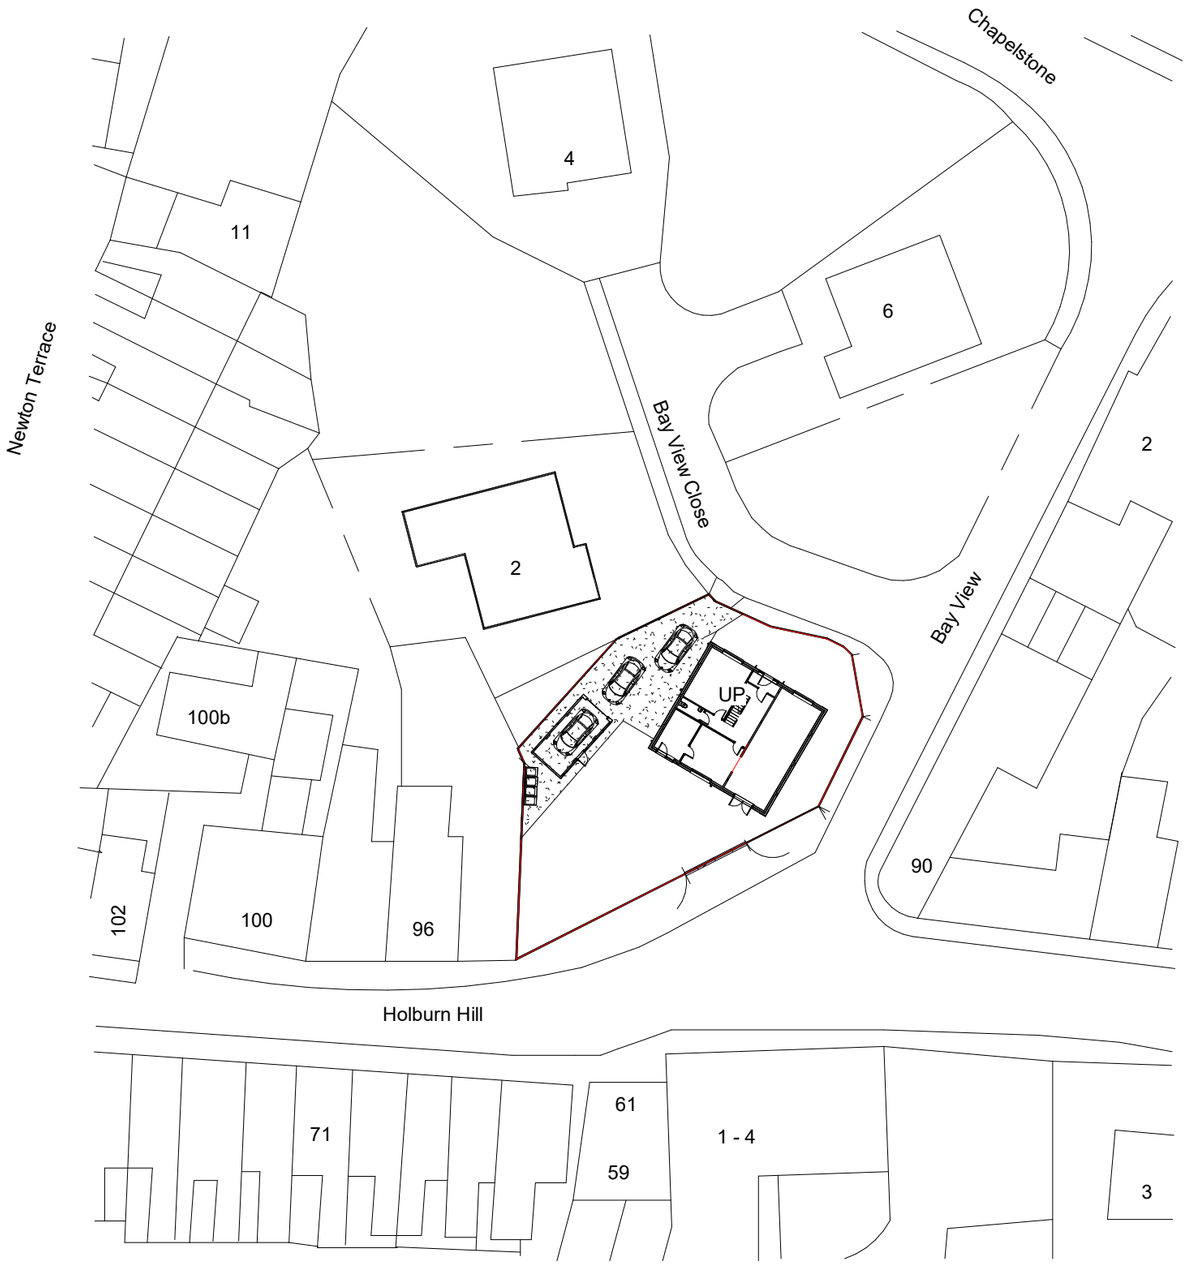


1 gl Copy 1 Copy 1

1 : 500

0m 10m 20m 30m 40m 50m

VISUAL SCALE 1:500 @ A3

registered LABC Partner Authority Scheme

AGF Plans & Architectural Services Ltd.
121 Park Rd,Westhoughton,Bolton,BL5 3DB.
agfplans@hotmail.co.uk - 07980544857

Planning
Building Control
Structural Calculations
Project Management

PROJECT

Proposed Detached Two Storey House Along With Detached Garage To Plot 1,Bay View Close , Millom,LA18 5ES

SHEET

Site Plan

CLIENT

Mr And Mrs C Heaton

Date	Project number	Scale (@ A3)
03/11/2026	NDH/CH/8/26	1 : 500

Drawn by: Neil

Checked by: Checker

DRAWING NUMBER: 11

REV

03/11/2026 15:13:30