
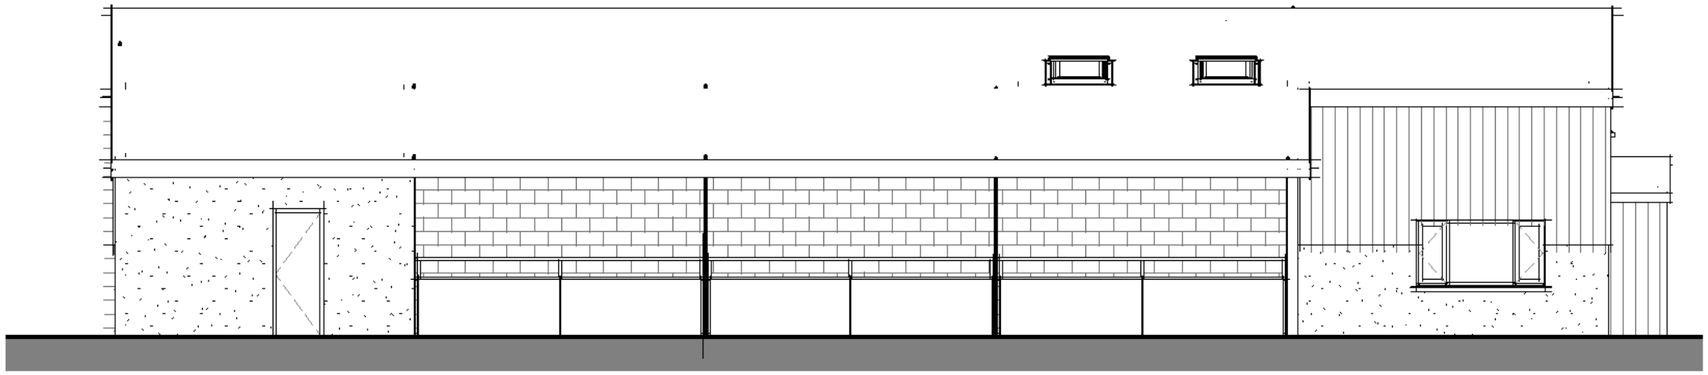



Side Elevation 02
1 : 100

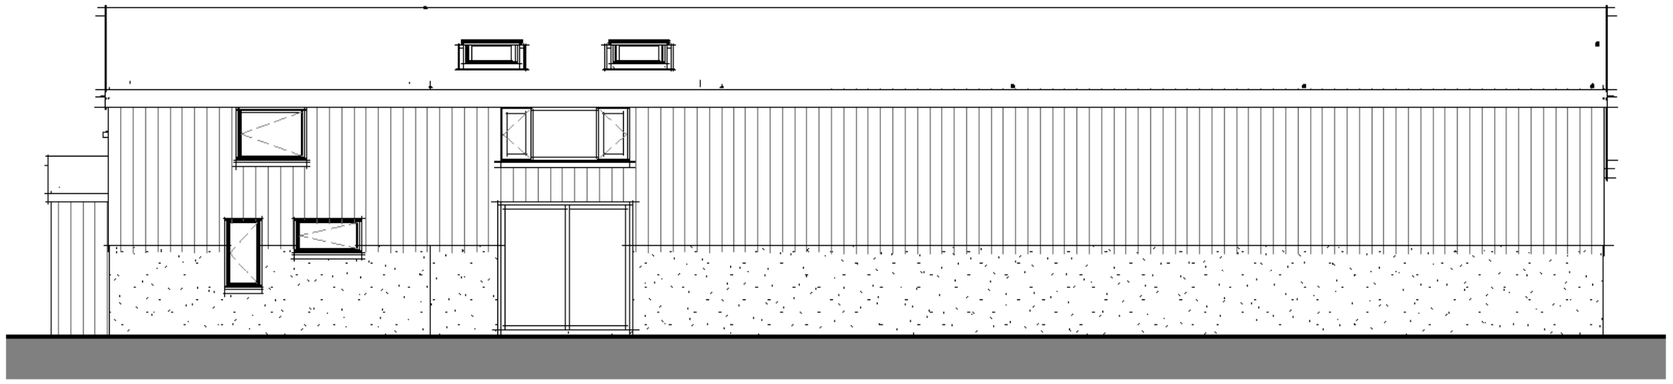


Scale 1 : 100

0 1 2 5 10 m

Side Elevation 01
1 : 100

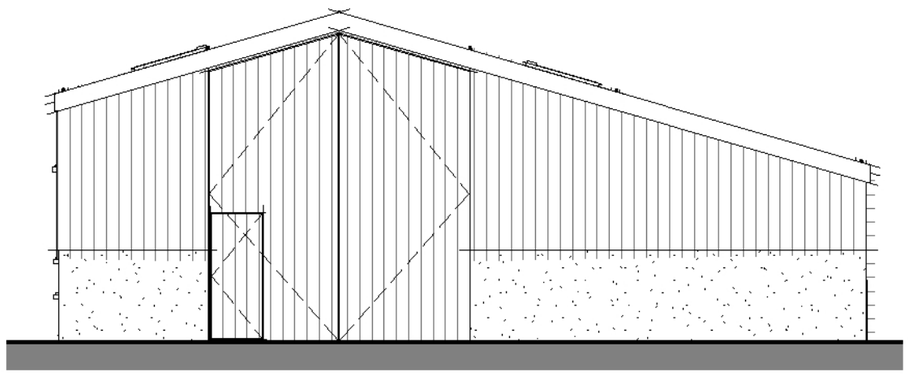

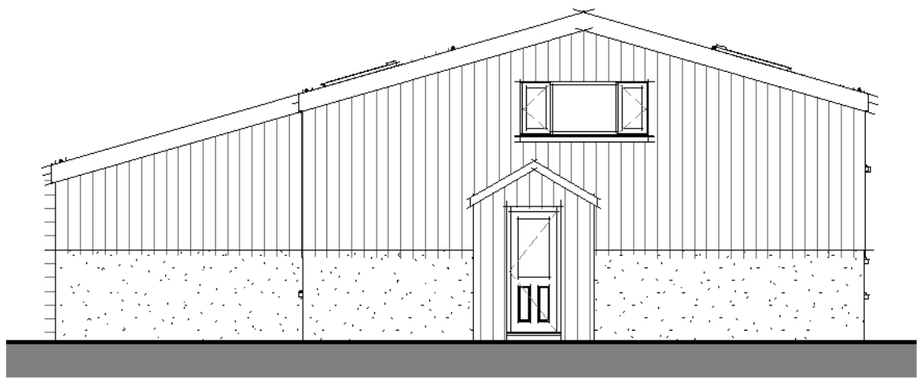

Rear Elevation
1 : 100

Front Elevation
1 : 100

FOX-AD

NOTES:

DRAWING MAYBE SCALED FOR PLANNING PURPOSES ONLY

© FOX ARCHITECTURAL DESIGN LTD

Client:
ROBERT BUTLER

Project:
WALTHAM NURSERY - THE GREEN

Title:
ELEVATIONS AS PROPOSED

Scale:
1 : 100 at A3

Date:
FEBRUARY 2026

Status:
PLANNING

Drawing Reference:
26-06-P-06

Revision: