
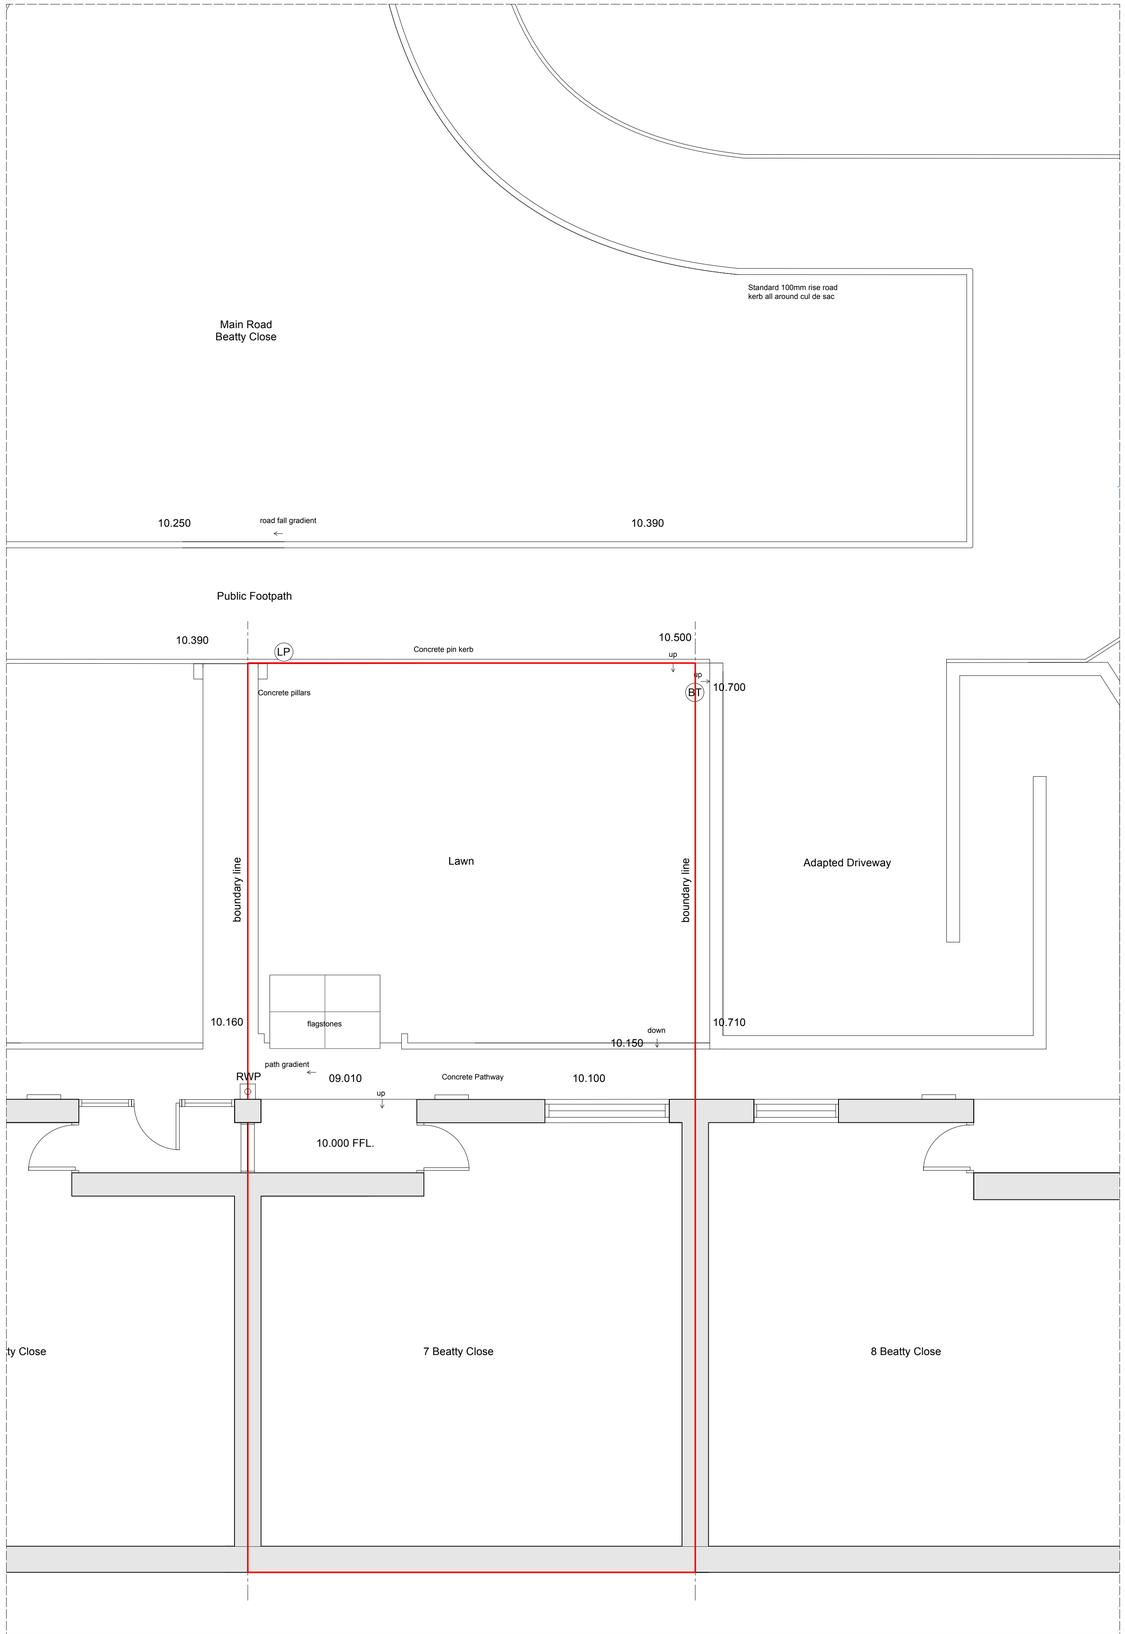


01: As Existing Setting Out Plan

1:50

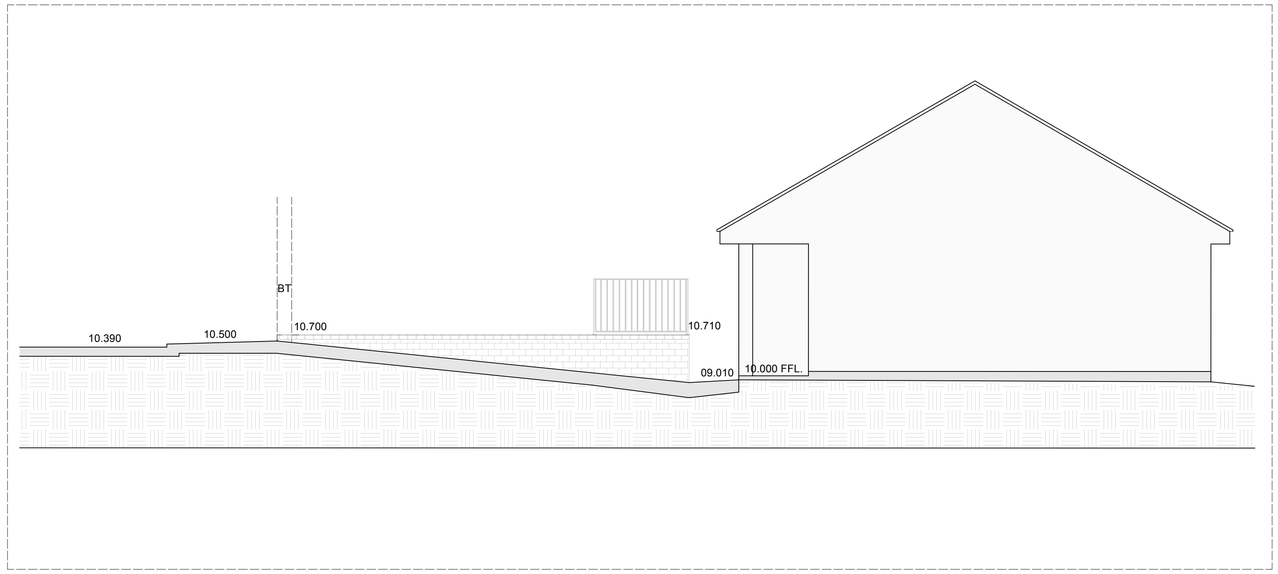


02: As Existing Sectional Elevation A

1:50



03: Location Plan

1:1250

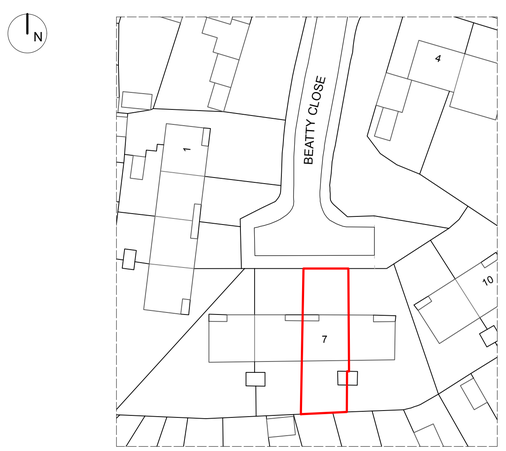

04: Block Plan

1:500

SCALE BAR 1:50

1m 0 1m 2m 3m 4m 5m

SCALE BAR 1:500

10m 0 10m 20m 30m 40m 50m

SCALE BAR 1:1250

25m 0 25m 50m 75m 100m 125m

NOTE:
All dimensions to be checked on site.
All dimensions in millimetres unless stated otherwise.

Rev:	Date:	Comments:	By:
P1	10/11/26	Issued For Planning	CC

Client:

Cumberland Council

DAY CUMMINS LIMITED

Architects & Surveyors
Lakeland Business Park
Cockermouth Cumbria CA13 0QT
Tel: 01900 820700
Fax: 01900 820701
email: dc@day-cummins.co.uk
www.day-cummins.co.uk

Project:
7 Beatty Close, Whitehaven, Cumbria, CA28 6EN

Drawing Title:
As Existing Location, Site Plan & Section

Drawn:	Checked:	Signed:
CC	MDL	

Scale:	Date:	Paper Size:
Varies @ A1	10/11/26	A1

ALL DIMENSIONS TO BE CHECKED ON SITE
FIGURED DIMENSIONS TO BE TAKEN IN PREFERENCE TO SCALED DIMENSIONS
THIS DRAWING IS COPYRIGHT
© CROWN COPYRIGHT. OS LICENCE : AC0000805454

Project No:	Drawing No:	Rev:
6170/22	001	P1