



SOUTH EAST ELEVATION
SCALE 1:100


RESIDUAL WALL FROM FORMER BUILDING FOOTPRINT

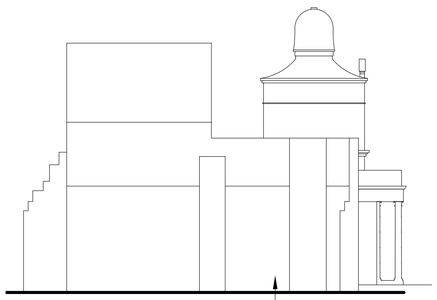

NORTH EAST ELEVATION
SCALE 1:100

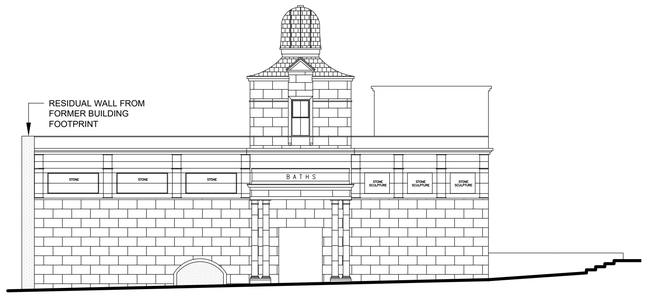

NORTH WEST ELEVATION
SCALE 1:100

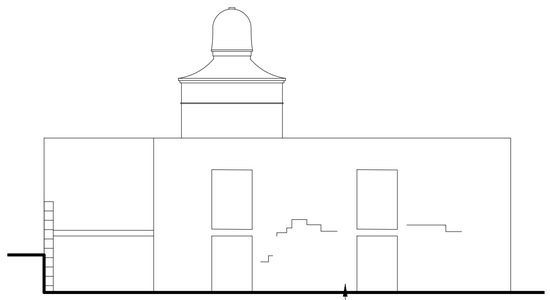


SOUTH WEST ELEVATION
SCALE 1:100

RESIDUAL WALL FROM FORMER BUILDING FOOTPRINT

DEMOLITION WORK BOUNDARY

MESH BARRIERS

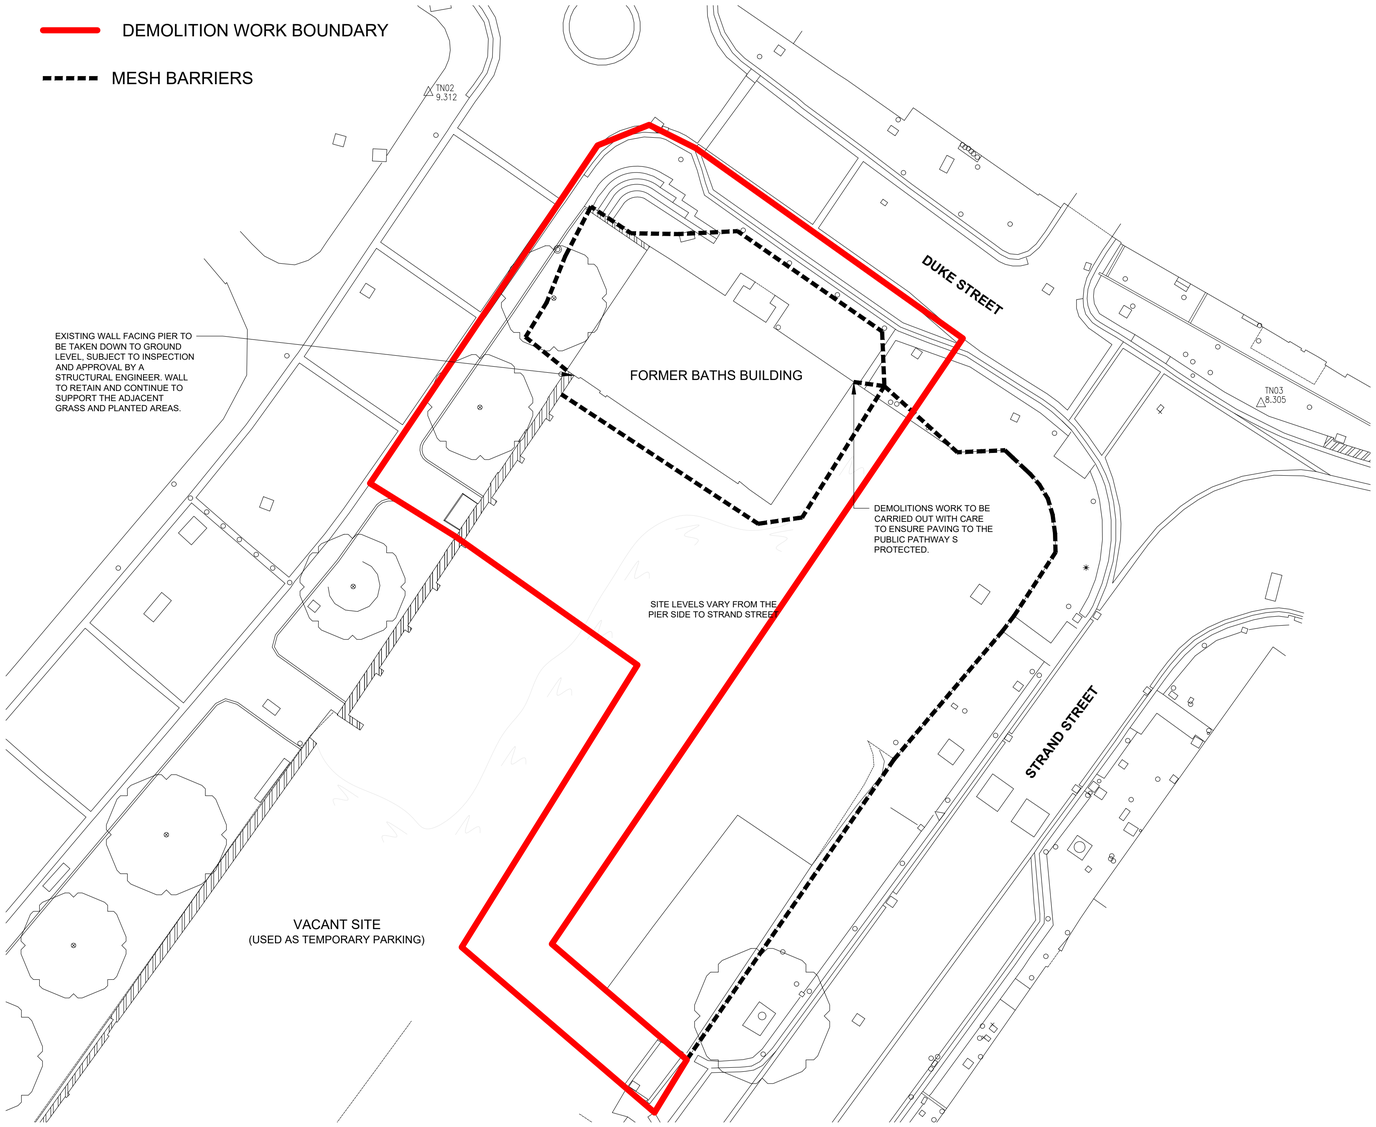

DEMOLITION OF FORMER BATHS BUILDING
SCALE 1:200



IMAGE 1: DUKE STREET VIEW



IMAGE 2: STRAND STREET VIEW


DATE	REVISION	REV	DR	CH
02/10/26	First Issue	P01	DS	SM

This drawing must not be used, reproduced or revised without written permission.

This drawing shall not be used for construction purposes until a "Ax - APPROVED FOR STAGE x" status appears in the Sheet Status.

Constructors must only work to figured dimensions which are to be checked on site. Do not scale from hard copy drawings.

Keyplan

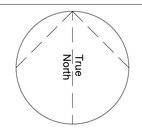

NORR
NORR Consultants Limited.
An Ingenium International Company

4th Floor, St Nicholas Building,
Newcastle NE1 1RF
England, UK
norr.com

Drawn: DS	Date: 23.09.26
Checked: SM	Date: 23.09.26
Scale: 1 : 100, 1:200 @ A1	
Client: BEC	
Project: Whitehaven Former Baths Building	
Drawing Title: Demolition of Former Baths Building	
Sheet Status: S3 - FOR REVIEW	
Project No.: PB3026-0278-99	
Drawing No.: BHD-NOR-XX-00-DR-A-00001	Rev.: P01