
Malcolm Jones . PLANNING & DESIGN SERVICE.
Telephone : 01229 824952
07867 501 578
E – mail : maljones2@yahoo.com


135A HOLBORN HILL, MILLOM

EXISTING WALLS
BLOCK WALLS – OFF WHITE RENDER FINISH
EXISTING DOORS & WINDOWS
WHITE UPVC & DOUBLE GLAZED
EXISTING ROOF
PITCHED – CONCRETE TILES - GREY

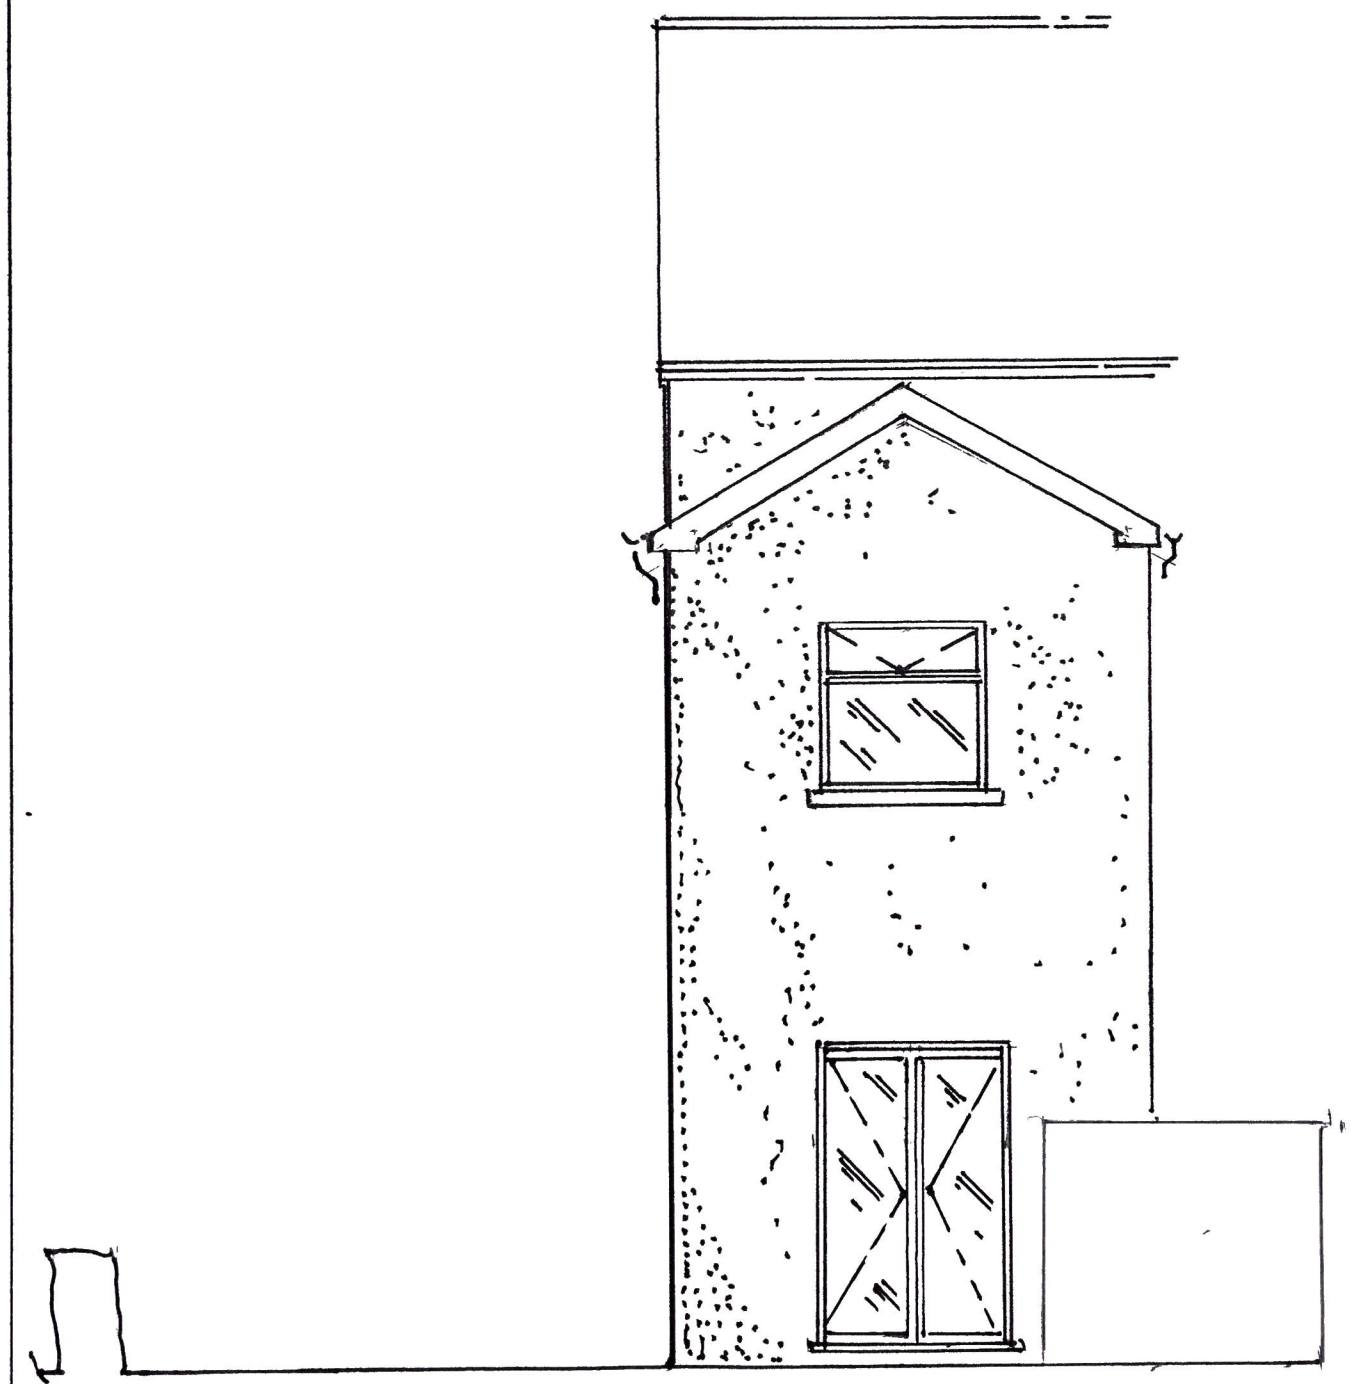

EXISTING REAR ELEVATION

PROPOSED WALLS
BLOCK WALLS - RENDER FINISH – OFF WHITE
PROPOSED DOORS & WINDOWS
WHITE UPVC & DOUBLE GLAZED
PROPOSED EXTENSION ROOF
FLAT– TOPSEAL TYPE GRP FINISH

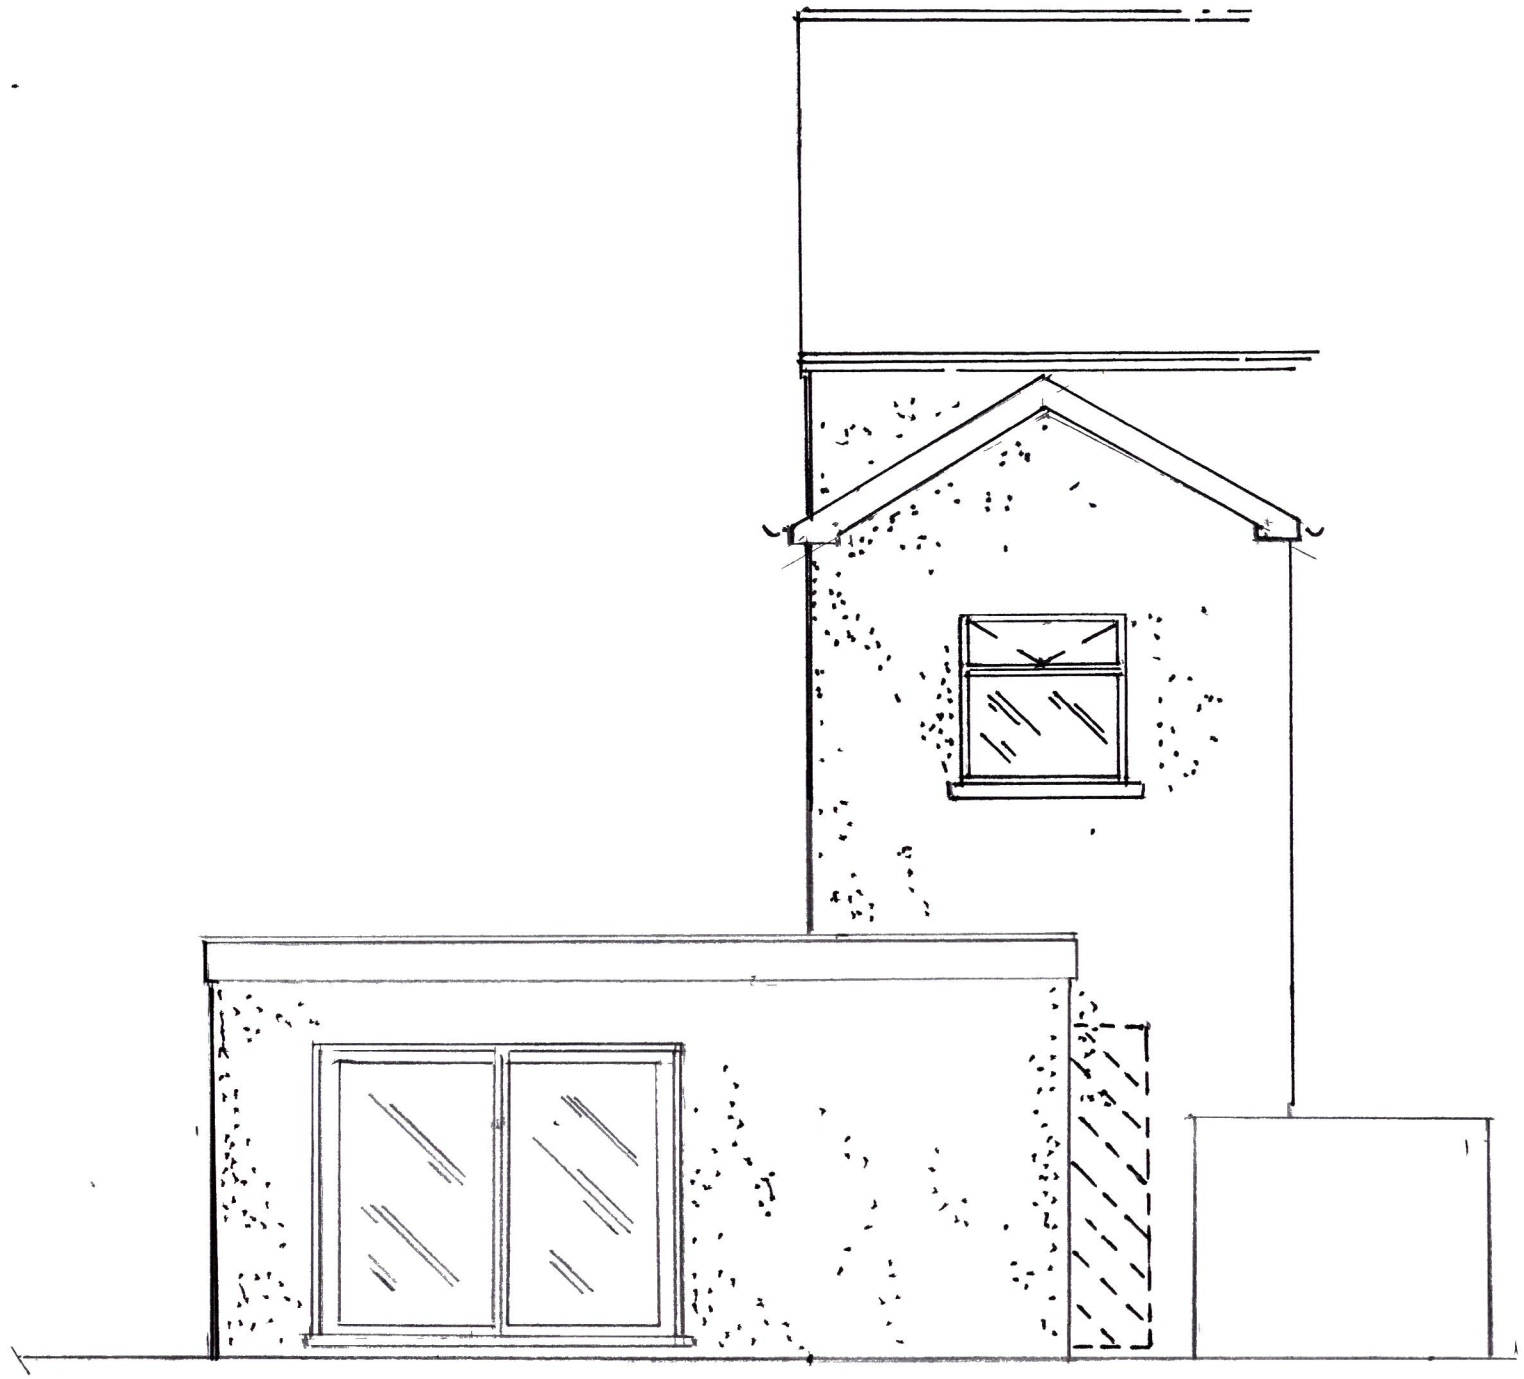

PROPOSED REAR ELEVATION

DRAWING SCALE BAR
1 50 AT A3 PAPER SIZE
0 1M 2M

REF DRG No MEJ / 2026 / 901 / 006 | **SCALE – 1 50**