

4/16/2339/0R1

DO NOT SCALE – IF IN DOUBT ASK
USE FIGURED DIMENSIONS ONLY


Addendum Plan received 13·12·16

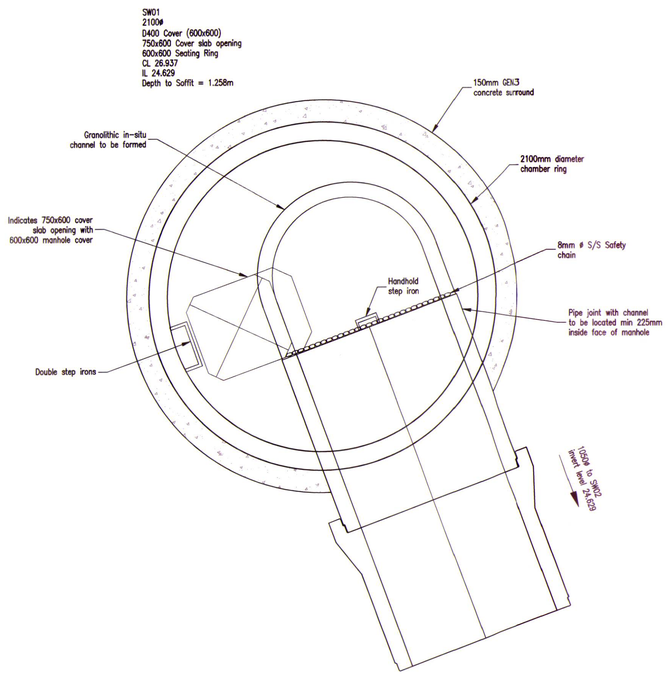


PLAN ON MANHOLE SW01
(SCALE 1:20)

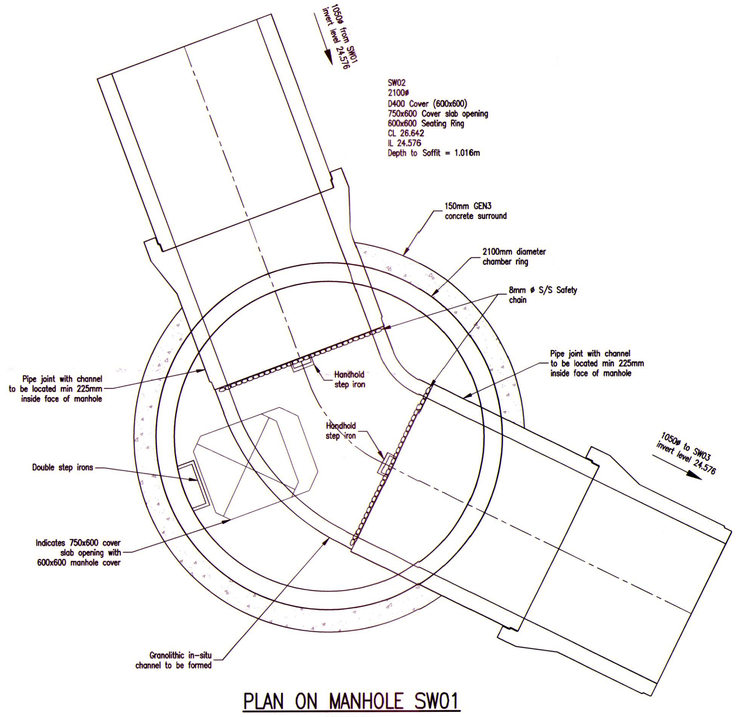

PLAN ON MANHOLE SW01
(SCALE 1:20)

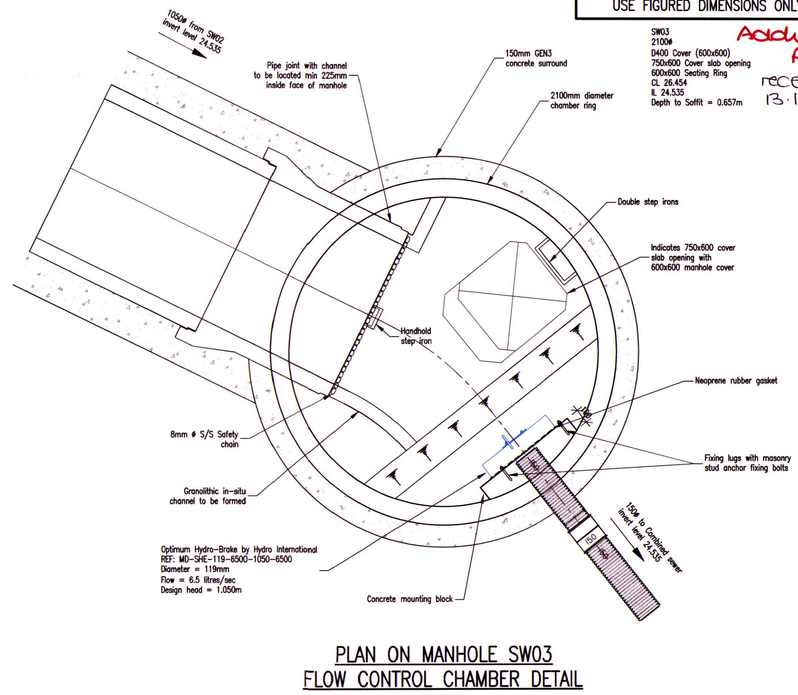

PLAN ON MANHOLE SW03
FLOW CONTROL CHAMBER DETAIL
(SCALE 1:20)

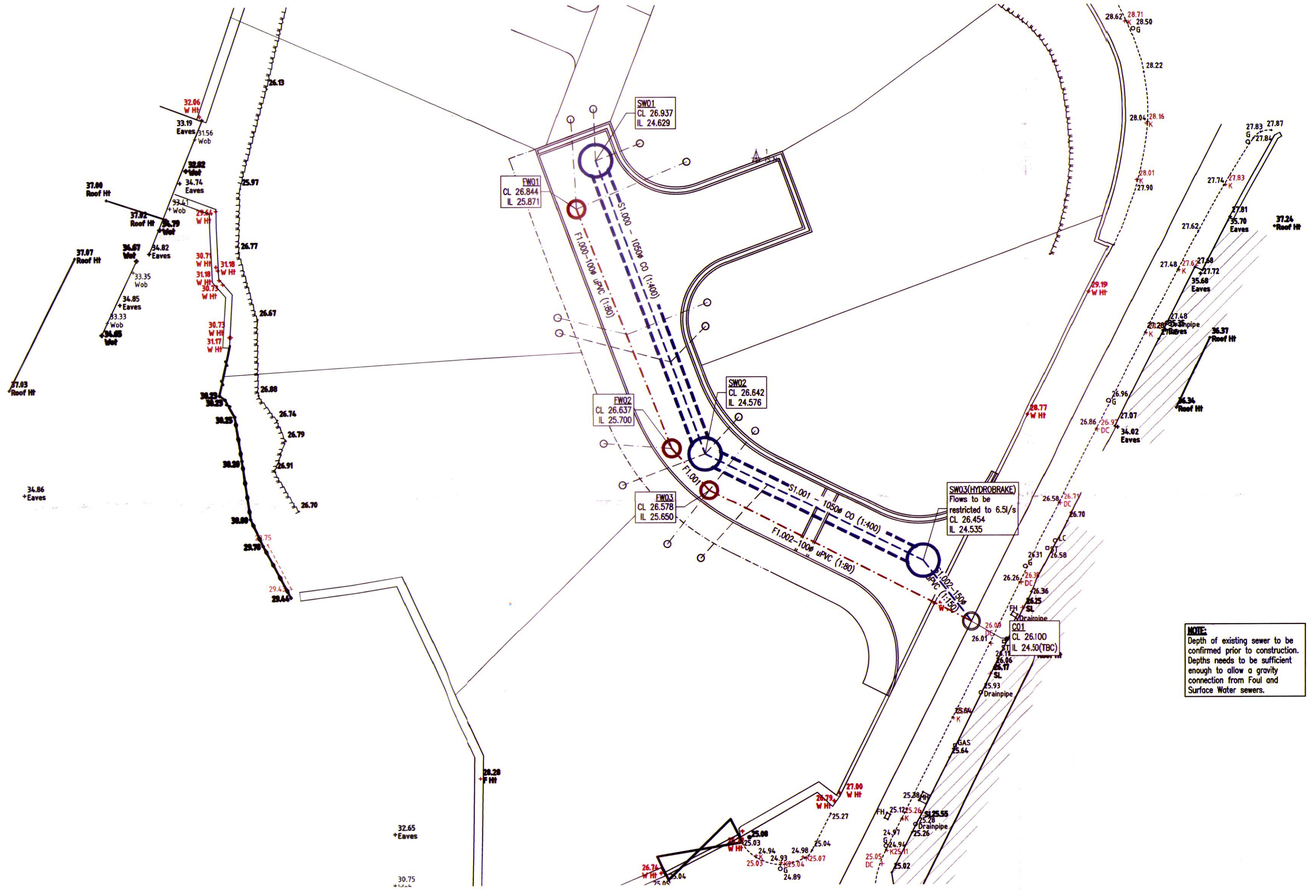

Manhole construction details added	13/12/16	RW	B
Note added for flow control chamber	24/11/16	RW	A
Revisions	Date	Initial	Suffix

© Reserved 2016

Client:
JOE ENGLISH
THE BEECHES, FOXFIELD

Project:
HOUSING DEVELOPMENT
HOLBORN HILL, MILLOM

Drawing Title:
PROPOSED DRAINAGE LAYOUT AND MANHOLE CONSTRUCTION DETAILS

R. G. PARKINS & PARTNERS LTD
CONSULTING CIVIL & STRUCTURAL ENGINEERS
Meadowside, Kendal, LA9 6NY
Tel: 01539 729393
Fax: 01539 740609
Email: mail@rgparkins.com
97 King Street, Lancaster, LA1 1RH
Tel: 01524 32548
Fax: 01524 843998
Email: office@rgparkinslancaster

Drawn by: RW	Checked by: DH	Issue Purpose:	
Scale: 1:200 / 1:20	Issue Date: 13/12/16	APPROVAL	

Drawing Number: K32716/A1/11 B