
Malcolm Jones : PLANNING & DESIGN SERVICE.
Telephone : 01229 824952
07867 501 578
E – mail : maljones2@yahoo.com

135A HOLBORN HILL, MILLOM.

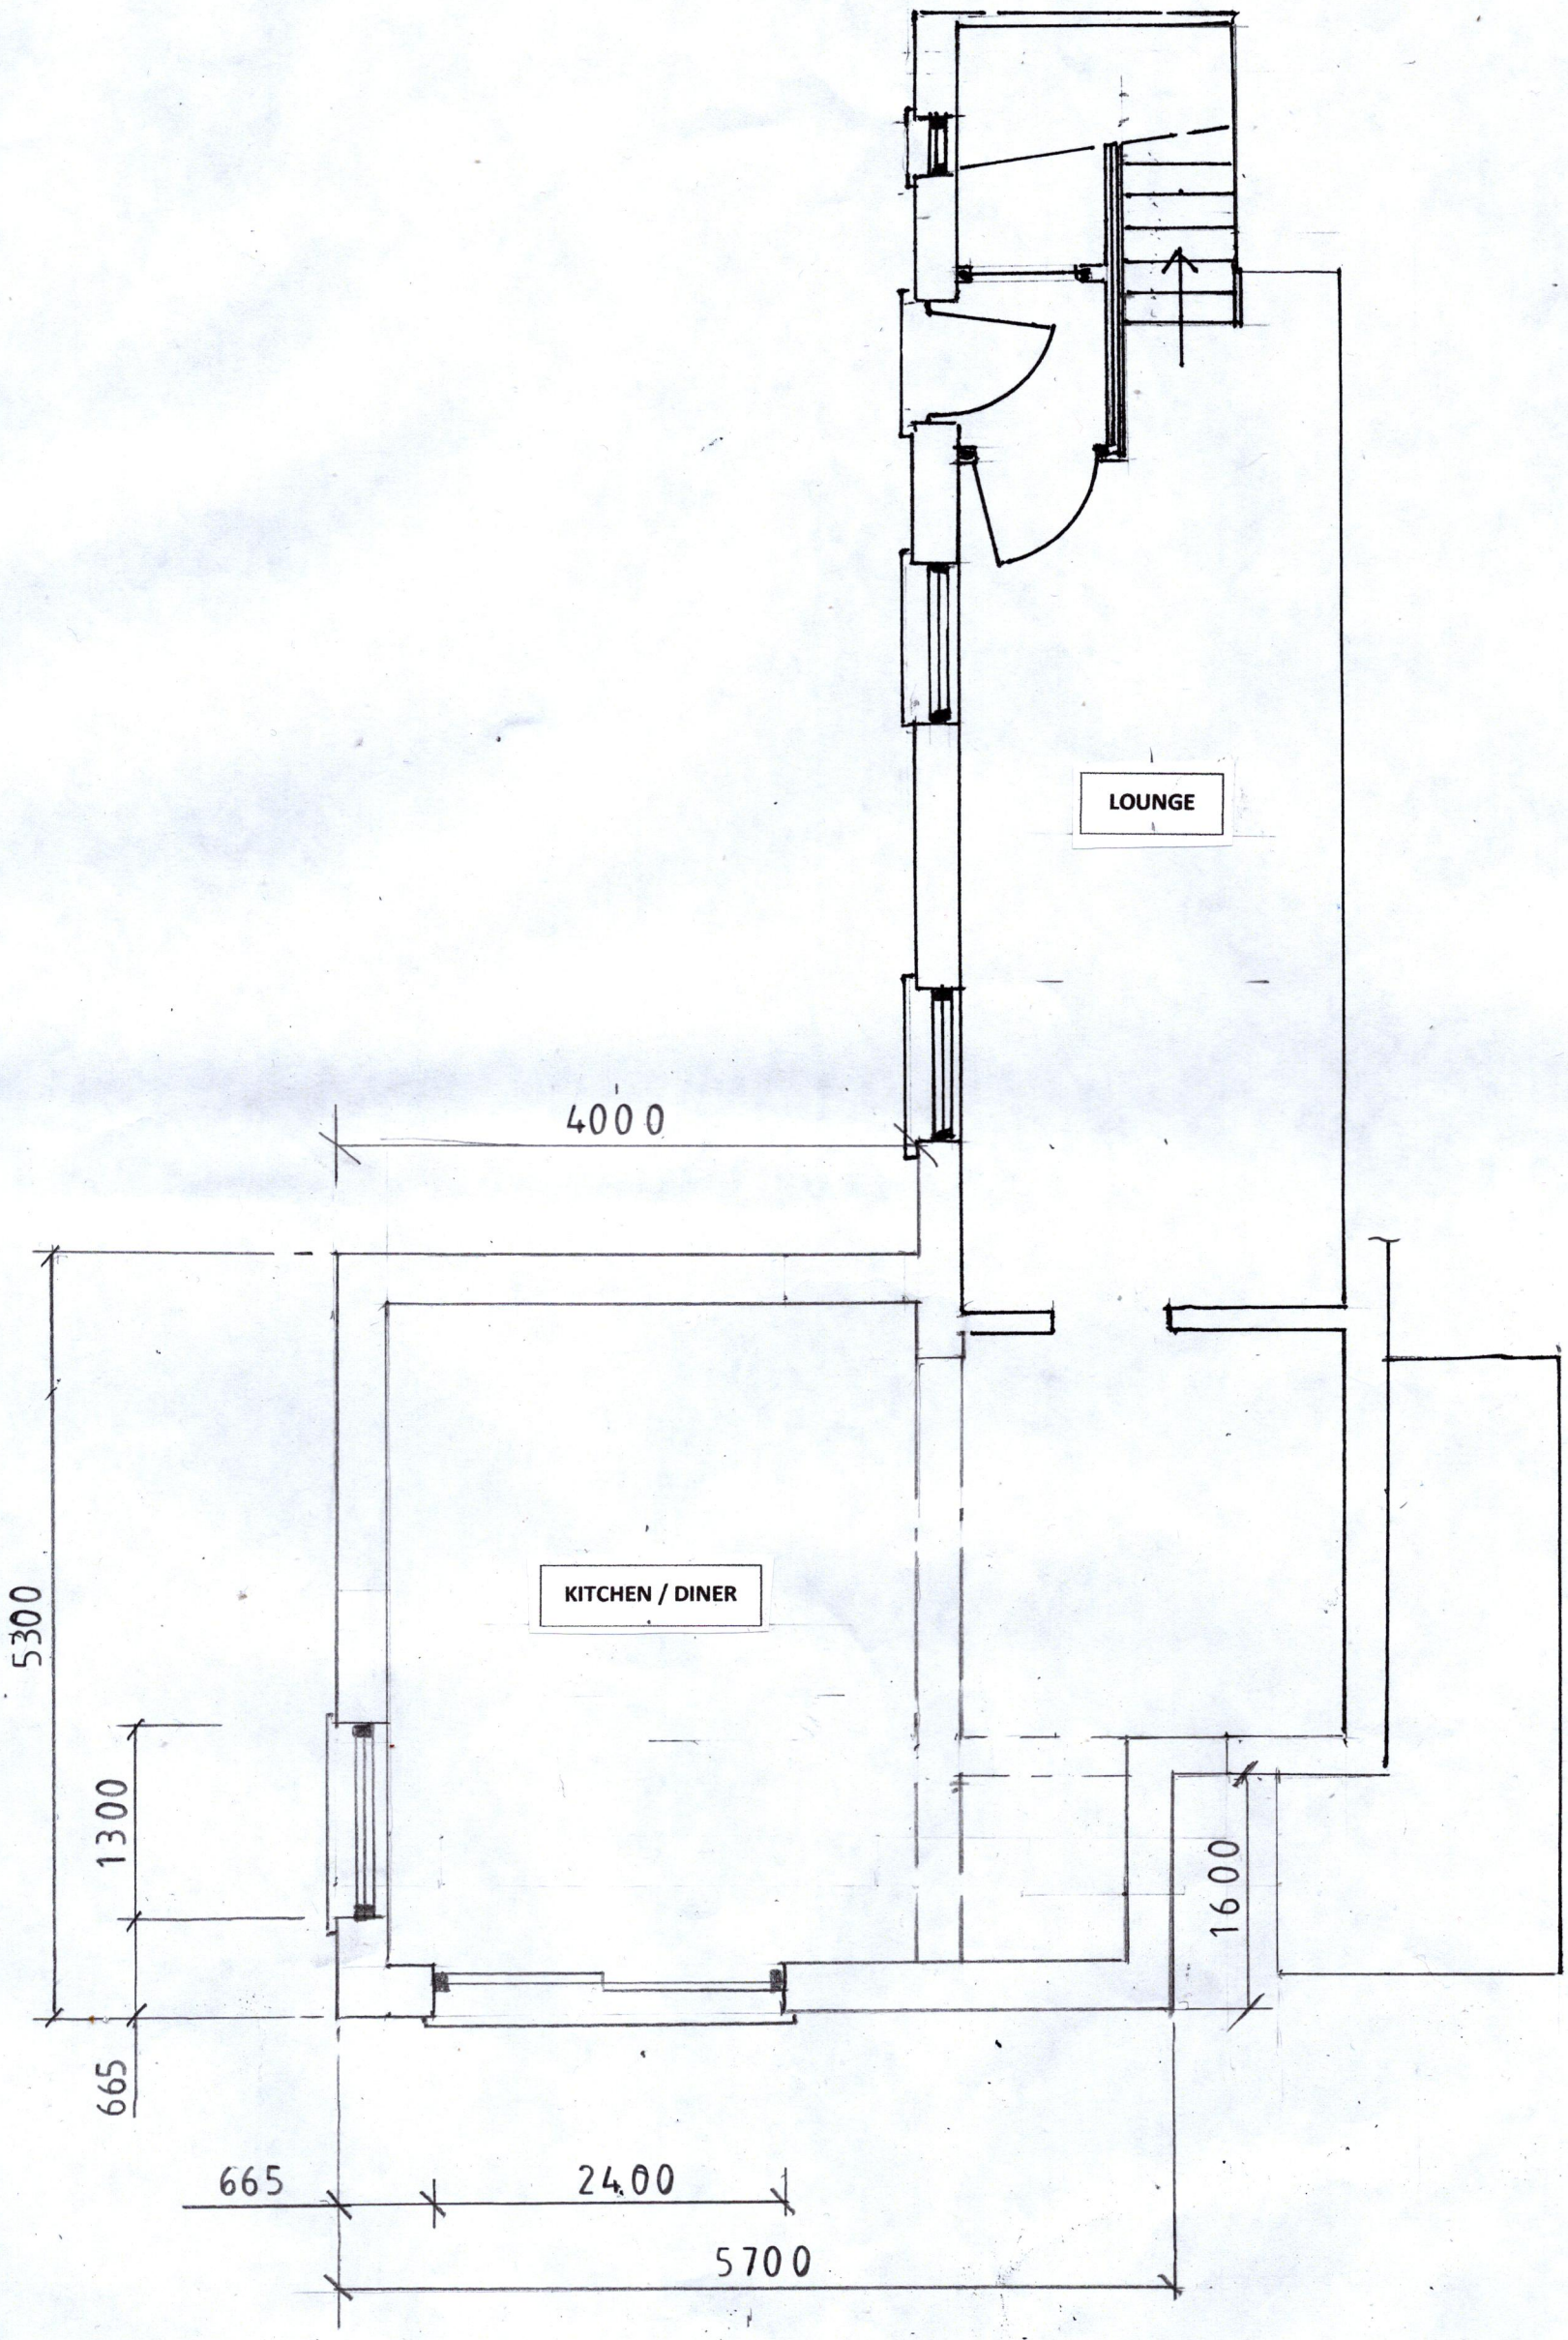

PROPOSED GROUND FLOOR PLAN

DRAWING SCALE BAR :
1 : 50 AT A4 PAPER SIZE.
0 1M 2M

REF. DRG. No. MEJ / 2026 / 901 / 004 | **SCALE – 1 : 50**