



NORTH EAST ELEVATION

SCALE 1:100

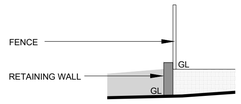

SECTION TO NORTH WEST BOUNDARY

SCALE 1:100

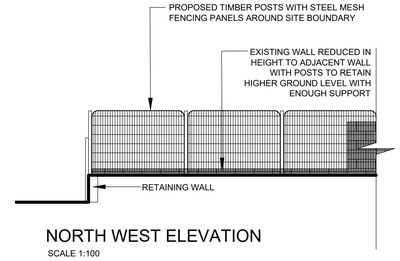


NORTH WEST ELEVATION

SCALE 1:100

DEMOLITION WORK BOUNDARY

MESH BARRIERS

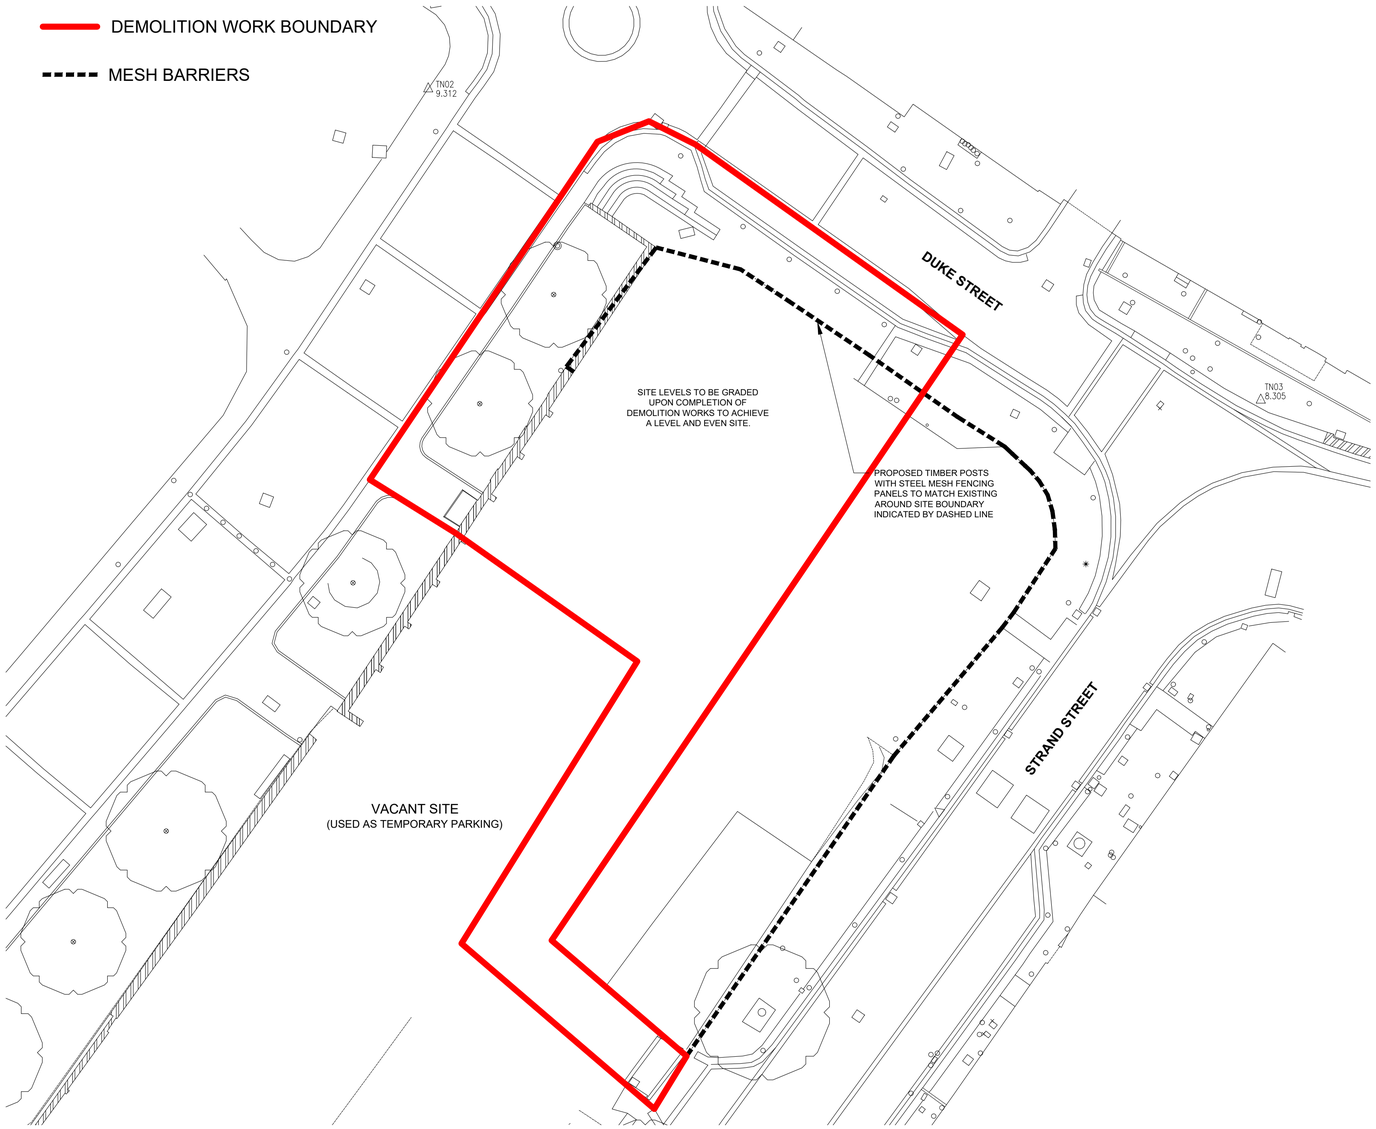

PROPOSED - FOLLOWING DEMOLITION WORKS

SCALE 1:200


DATE	REVISION	REV	DR	CH
02/10/26	First Issue	P01	DS	SM

This drawing must not be used, reproduced or revised without written permission.

This drawing shall not be used for construction purposes until a "Ax - APPROVED FOR STAGE x" status appears in the Sheet Status.

Constructors must only work to figured dimensions which are to be checked on site. Do not scale from hard copy drawings.

Keyplan

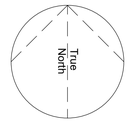

NORR

NORR Consultants Limited.
An Ingenium International Company

4th Floor, St Nicholas Building,
Newcastle NE1 1RF
England, UK
norr.com

Drawn: DS	Date: 23.09.26
Checked: SM	Date: 23.09.26
Scale: 1 : 100, 1:200 @ A1	
Client: BEC	
Project: Whitehaven Former Baths Building	
Drawing Title: Demolition of Former Baths Building PROPOSED	
Sheet Status: S3 - FOR REVIEW	
Project No.: PB3026-0278-99	
Drawing No.: BHD-NOR-XX-00-DR-A-00002	Rev.: P01