
PART S – CHARGING OF ELECTRIC VEHICLES
Positioned to external of utility room.
Electrical vehicle charge point to be provided to any associated car parking spaces.

Site Area = 510.49 M2.

One Schwegler No .17 Swift nest box is to be integrated within the development to provide opportunities for breeding birds such as:

One Vivara Pro Woodstone bat box is to be installed within building, such as:

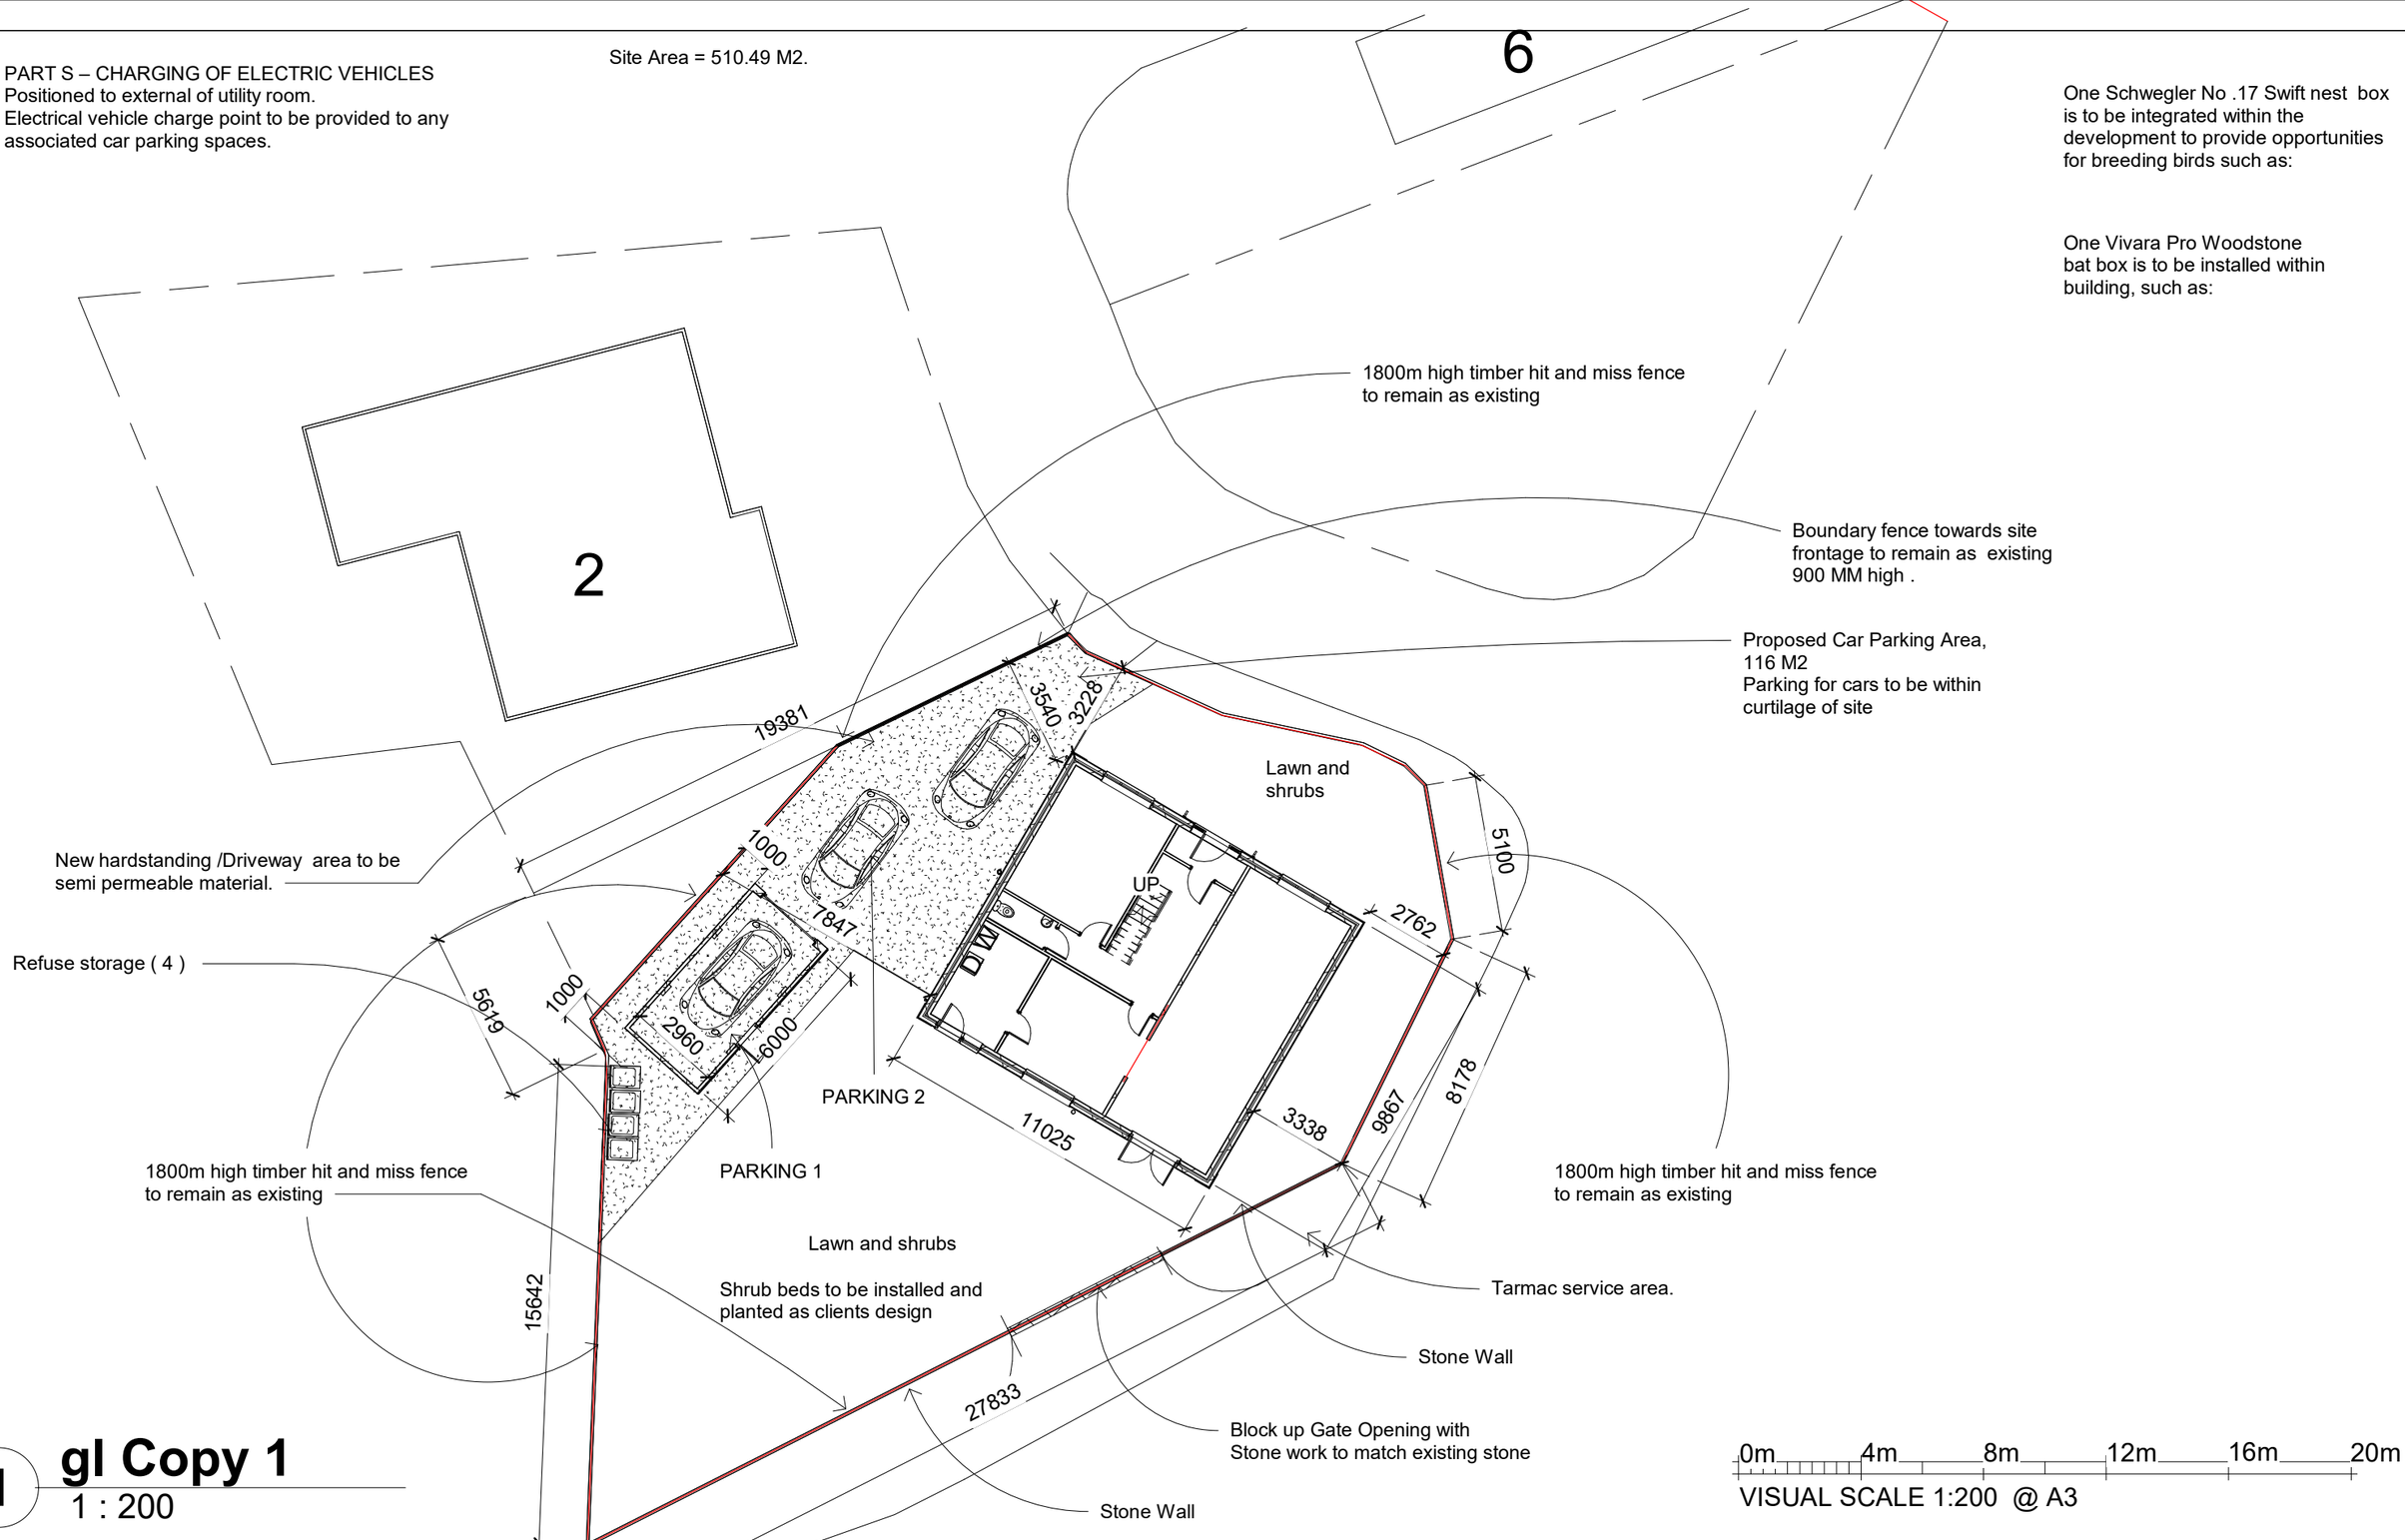

1 **gl Copy 1**
1 : 200

0m 4m 8m 12m 16m 20m
VISUAL SCALE 1:200 @ A3

registered LABC Partner Authority Scheme

AGF Plans & Architectural Services Ltd.
121 Park Rd,Westhoughton,Bolton,BL5 3DB.
agfplans@hotmail.co.uk - 07980544857

Planning
Building Control
Structural Calculations
Project Management

PROJECT
Proposed Detached Two Storey House Along With Detached Garage To Plot 1,Bay View Close , Millom,LA18 5ES

SHEET
Site Plan

CLIENT
Mr And Mrs C Heaton

Date	Project number	Scale (@ A3)
03/11/2026	NDH/CH/8/26	1 : 200
Drawn by Neil	DRAWING NUMBER	REV
Checked by Checker	3	

03/11/2026 13:14:05