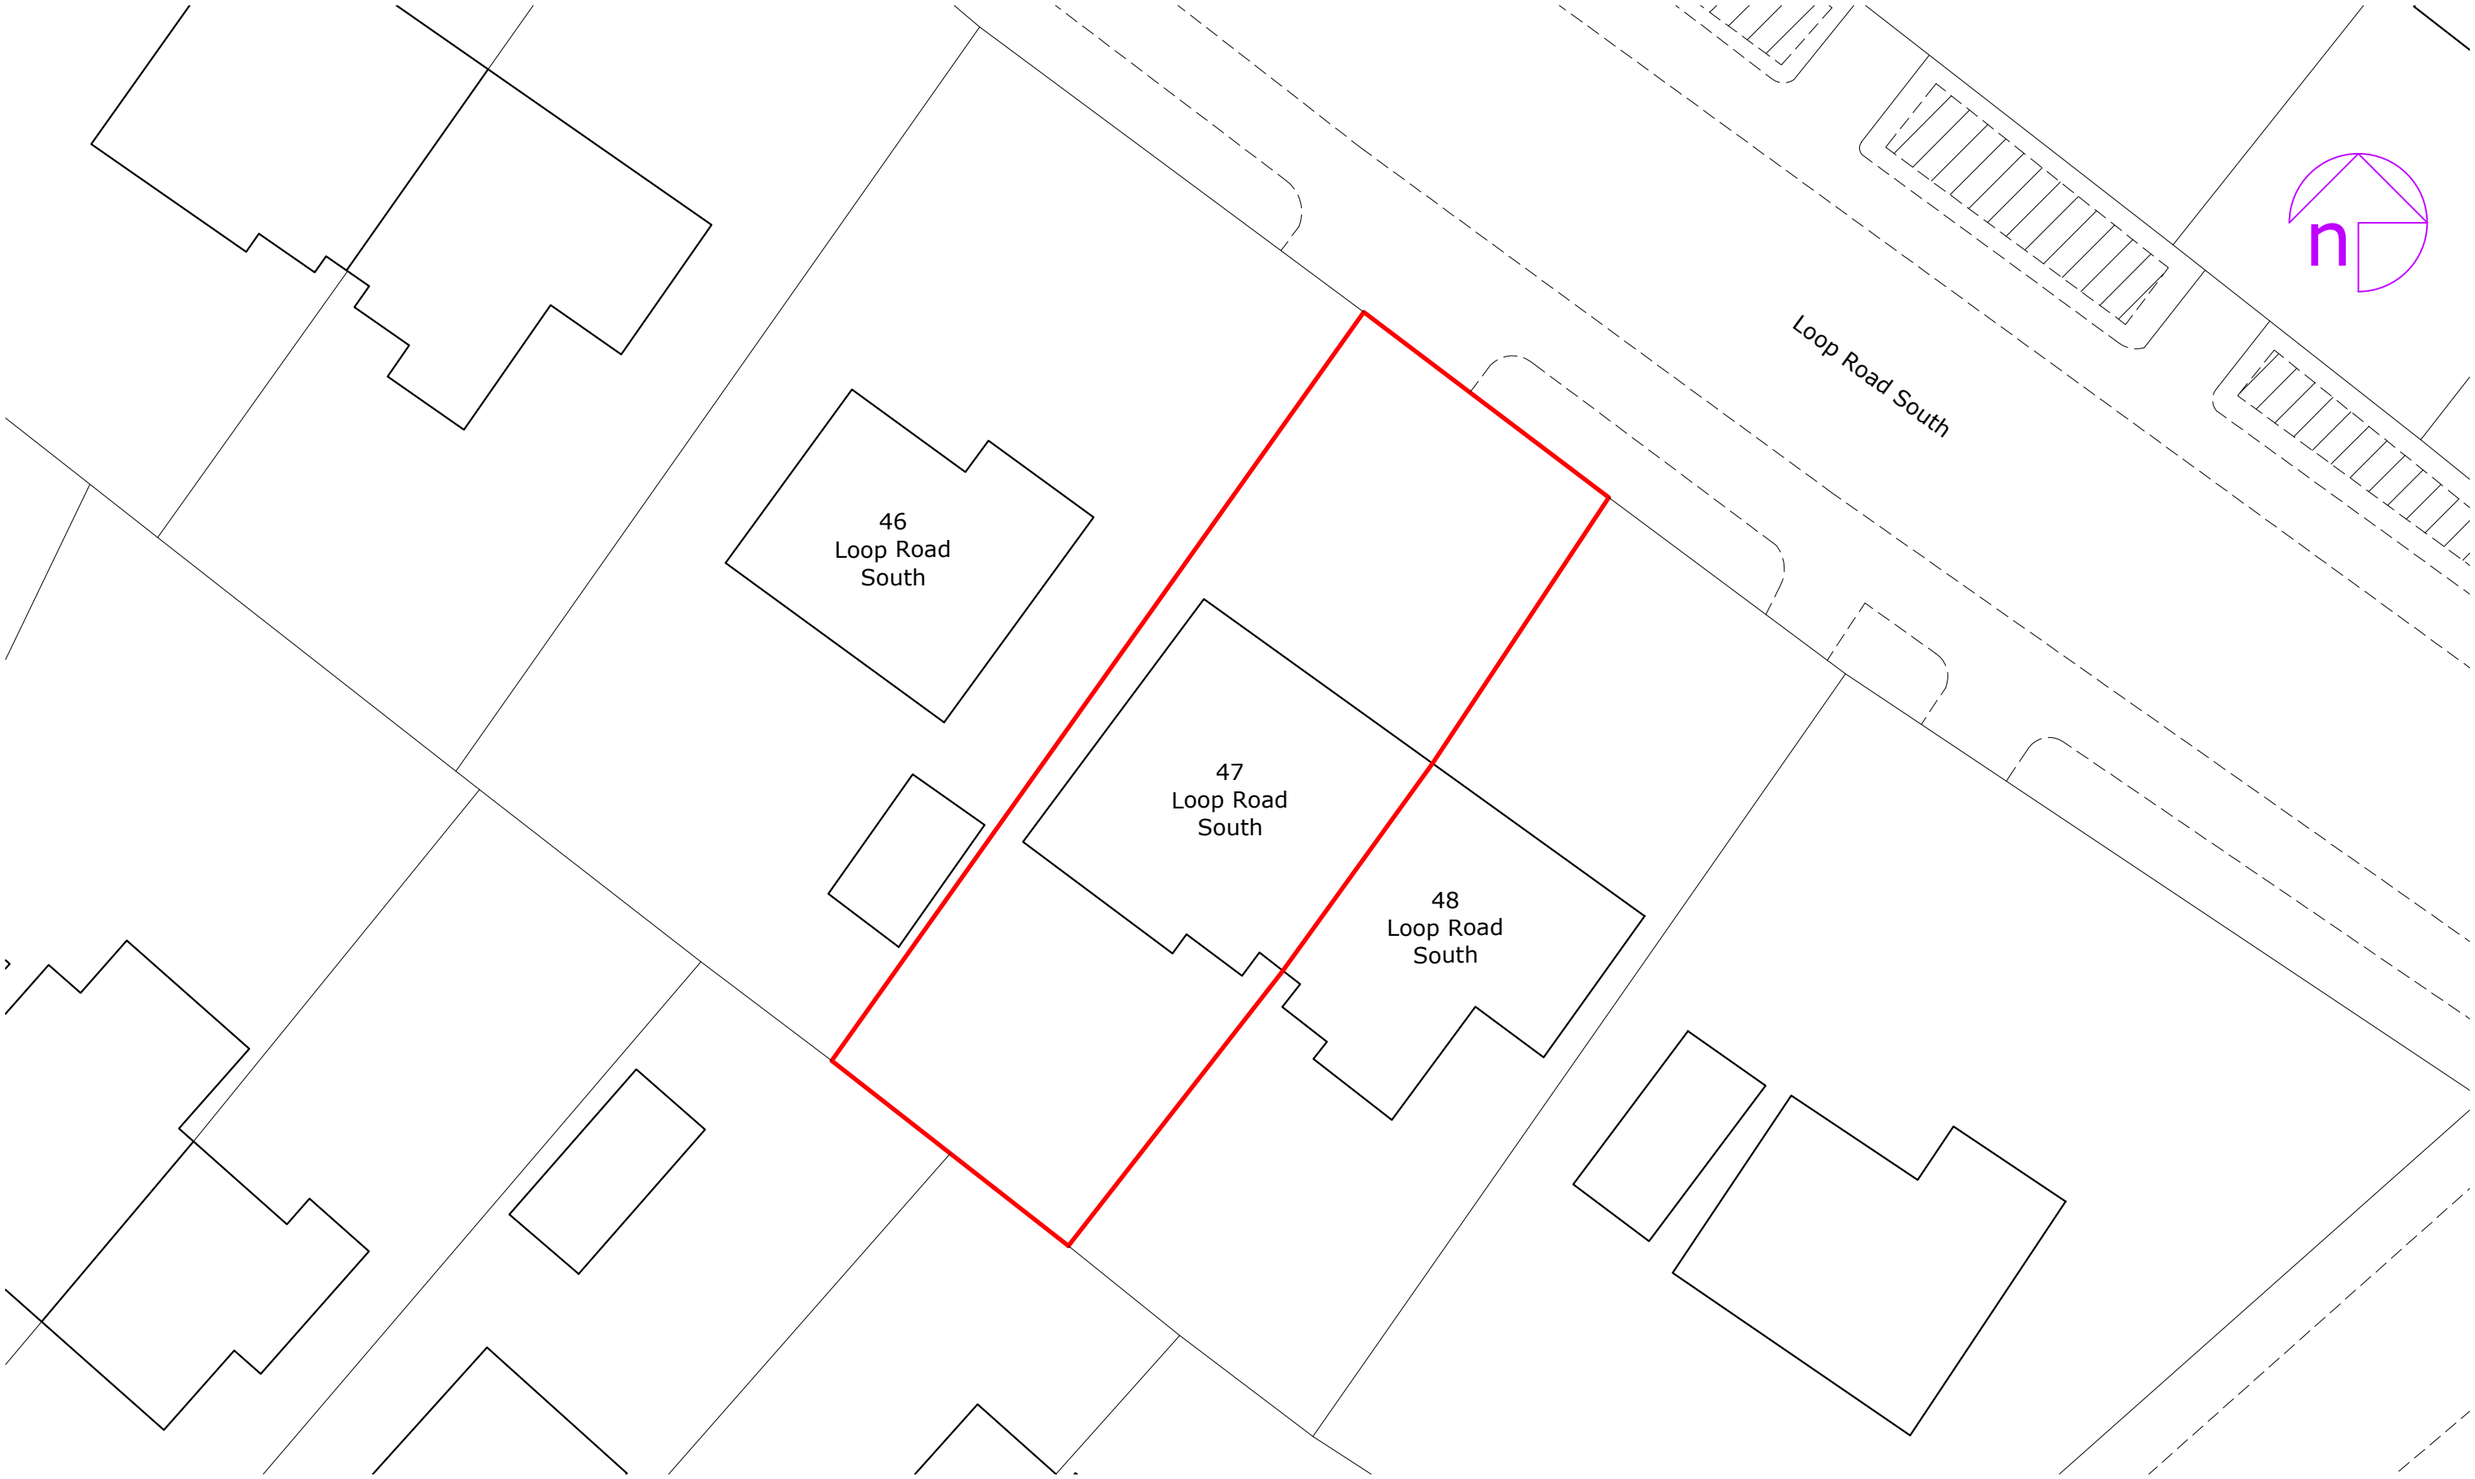


1:200 0 2 4 6 8 10 12 14 16 18 20 30 40m

Rev:	Description:	By:	Date:

octopus energy services

Accredited by: NAPIT, MCS CERTIFIED, RECC

Client/Project: Michael Maguire 47 Loop Road South Whitehaven CA28 7SE	Project status: PLANNING (installation of air source heat pump)		
	Drawing title: Site plan as existing		
Scale: 1:200	Paper Size: A3	Drawn: D. Rodriguez	Checked:
Project ID: J-13D89C57	Drawing No: 01	Revision: -	Date: 30.09.2026

© Octopus Energy 2026