Malcolm Jones : PLANNING & DESIGN SERVICE.
Telephone : 01229 824952
07867 501 578
E – mail : maljones2@yahoo.com

**POOLSIDE BARN
HAVERIGG,
nr. MILLOM**

'Y'

'Z'

EXISTING GLAZING :
GRAPHITE / GREY UPVC DOUBLE GLAZED WINDOWS & DOORS

EXISTING ROOF COVERING :
GREY INTERLOCKING CONCRETE TILES

EXISTING FACIA BOARDS / GUTTERS ETC. :
GREY UPVC.

EXISTING WALL FINISH :
K – REND CREAM COLOURED

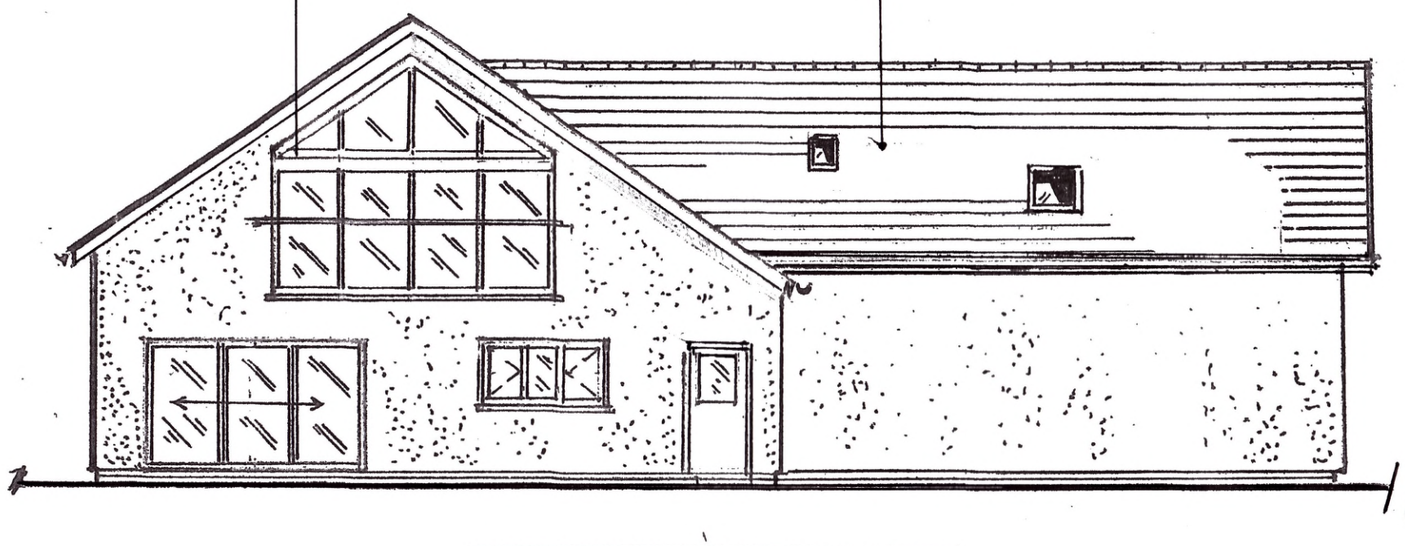

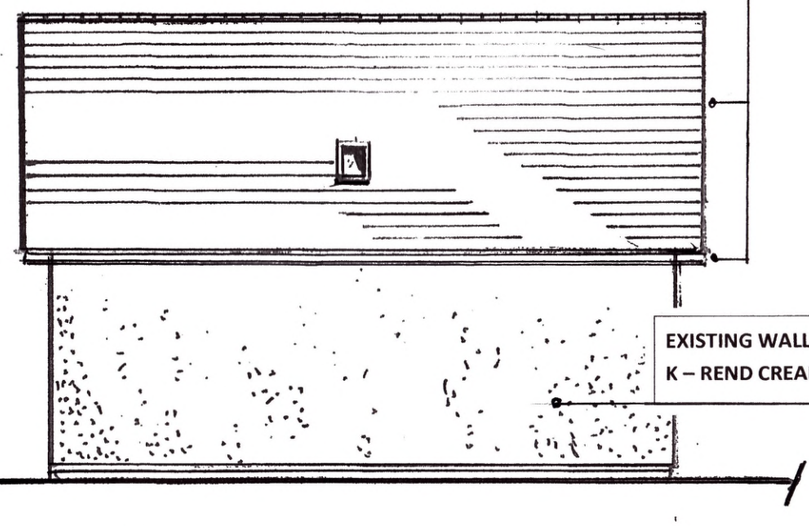

EXISTING REAR ELEVATION

FIRST FLOOR LEVEL AS EXISTING DWELLING

2.0 m. REFERENCE HEAD HEIGHT

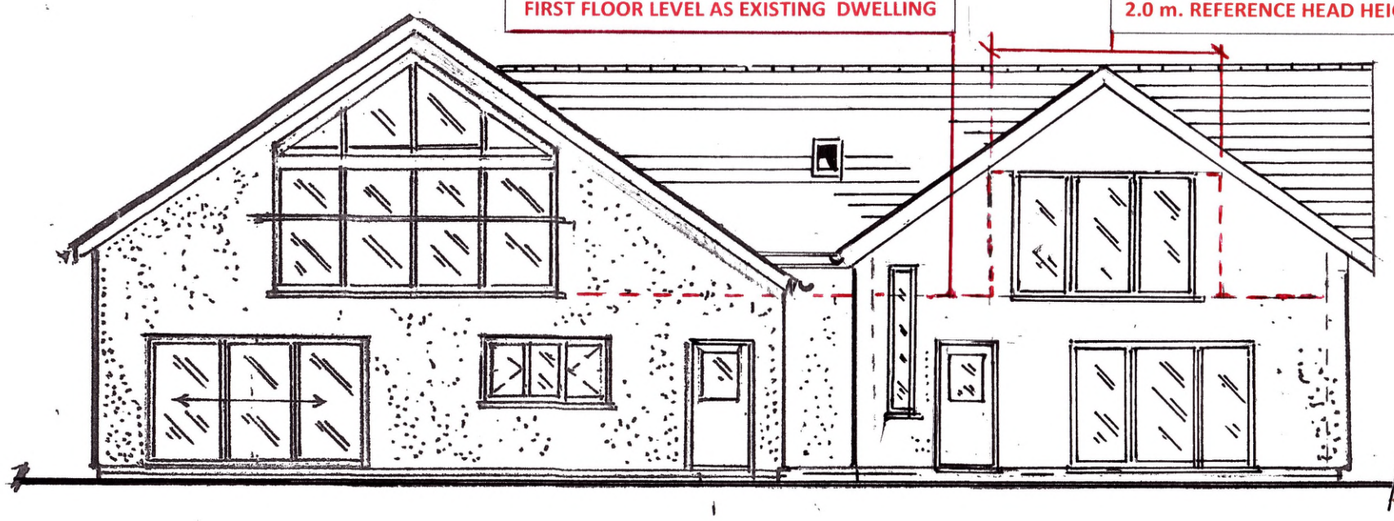

EXISTING SIDE ELEVATION Y

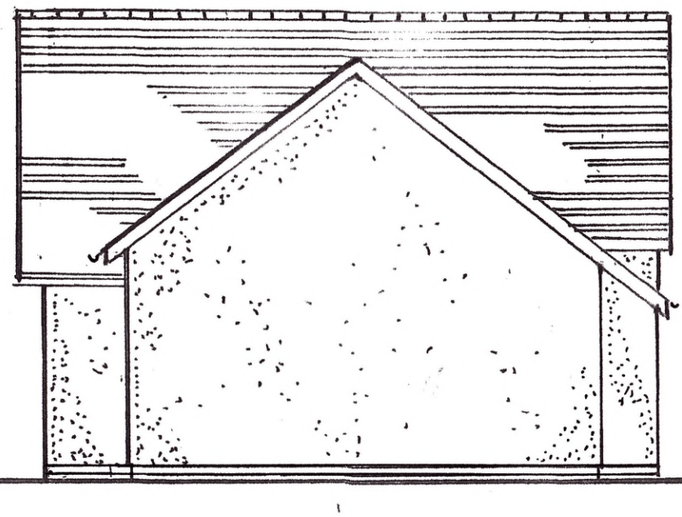

PROPOSED REAR ELEVATION

EXISTING SIDE ELEVATION Z

REF. DRG. No. MEJ / 2025 / 838 / 007 | SCALE – 1 : 100