REV	DATE	DESCRIPTION	DRW	CHK
P01	2024-01-23	First Issue	AdeL	MJ
P02	2024-06-11	Sections D-D, E-E & F-F added	AdeL	MJ

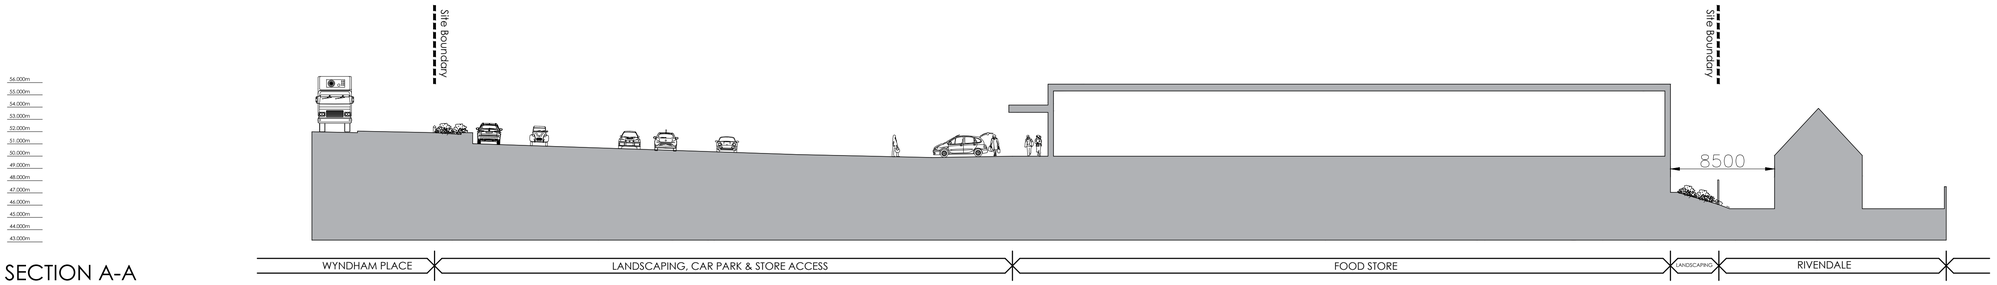

SECTION A-A

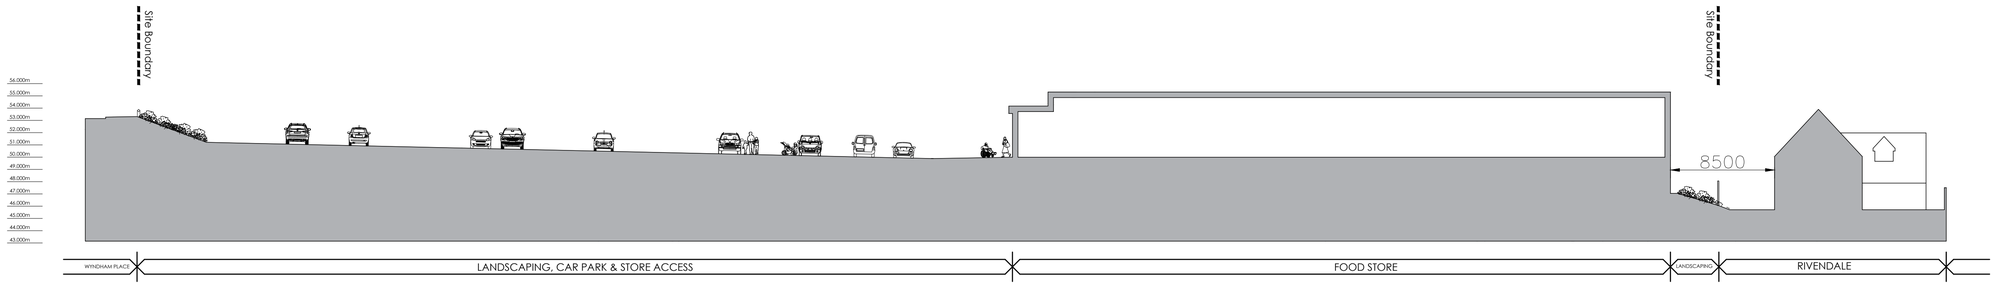

SECTION B-B

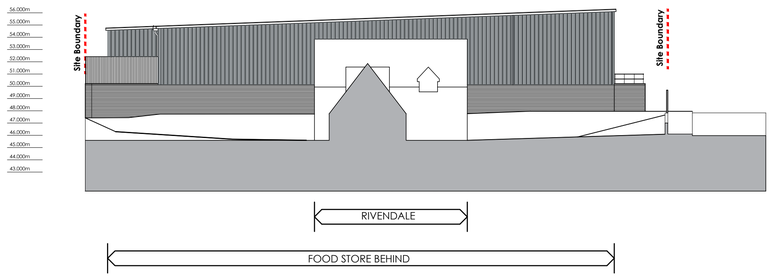

SECTION C-C

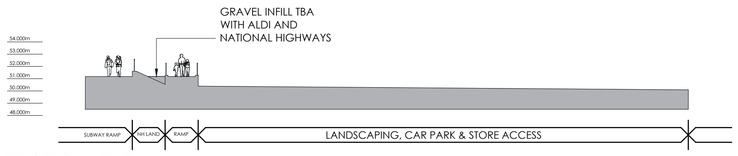

SECTION D-D

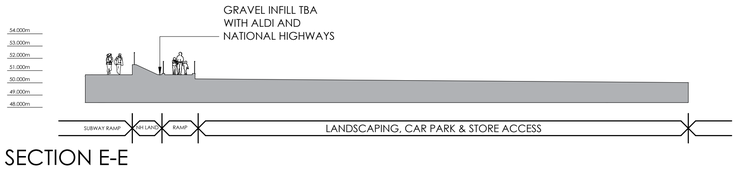

SECTION E-E

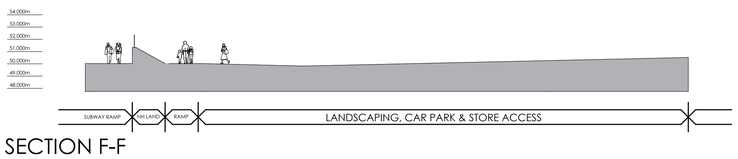

SECTION F-F

N

REFERENCE SITE PLAN
1:500

Client
Aldi Stores Ltd.

Project Title
Aldi - Egremont

Project Address
Wyndham Terrace
Egremont

Drawing Title
Proposed Site Sections

Job No.	Originator	Zone	Level	Type	Role
0541	PA	XX	00	DR	A

System Classification	Drawing No.	Suitability	Revision
PM_40_50_21-0006		S4	P02

Drawn	Checked	Date	Scale	Size
AdeL	MJ	2024-01-08	1:100	A1

Studio 303, Maling Exchange,
Hoults Yard, Walker Road,
Newcastle Upon Tyne,
NE6 2HL

One Lochrin Square,
92 Fountainbridge,
Edinburgh,
EH3 9QA

t : 0191 260 5551
e : admin@projektarchitects.com
w: www.projektarchitects.com

projekt
Architects | Construction

This drawing must not be scaled and all dimension are to be checked on site prior to work commencing. Use figured dimensions in all cases.
The design and drawing are the copyright of Projekt Architects and must not be used or reproduced without permission. Any discrepancies are to be
brought to the attention of the Projekt Architects.
All information shown on the drawing is subject to obtaining the necessary statutory consents.
Copyright of Projekt Architects Ltd.