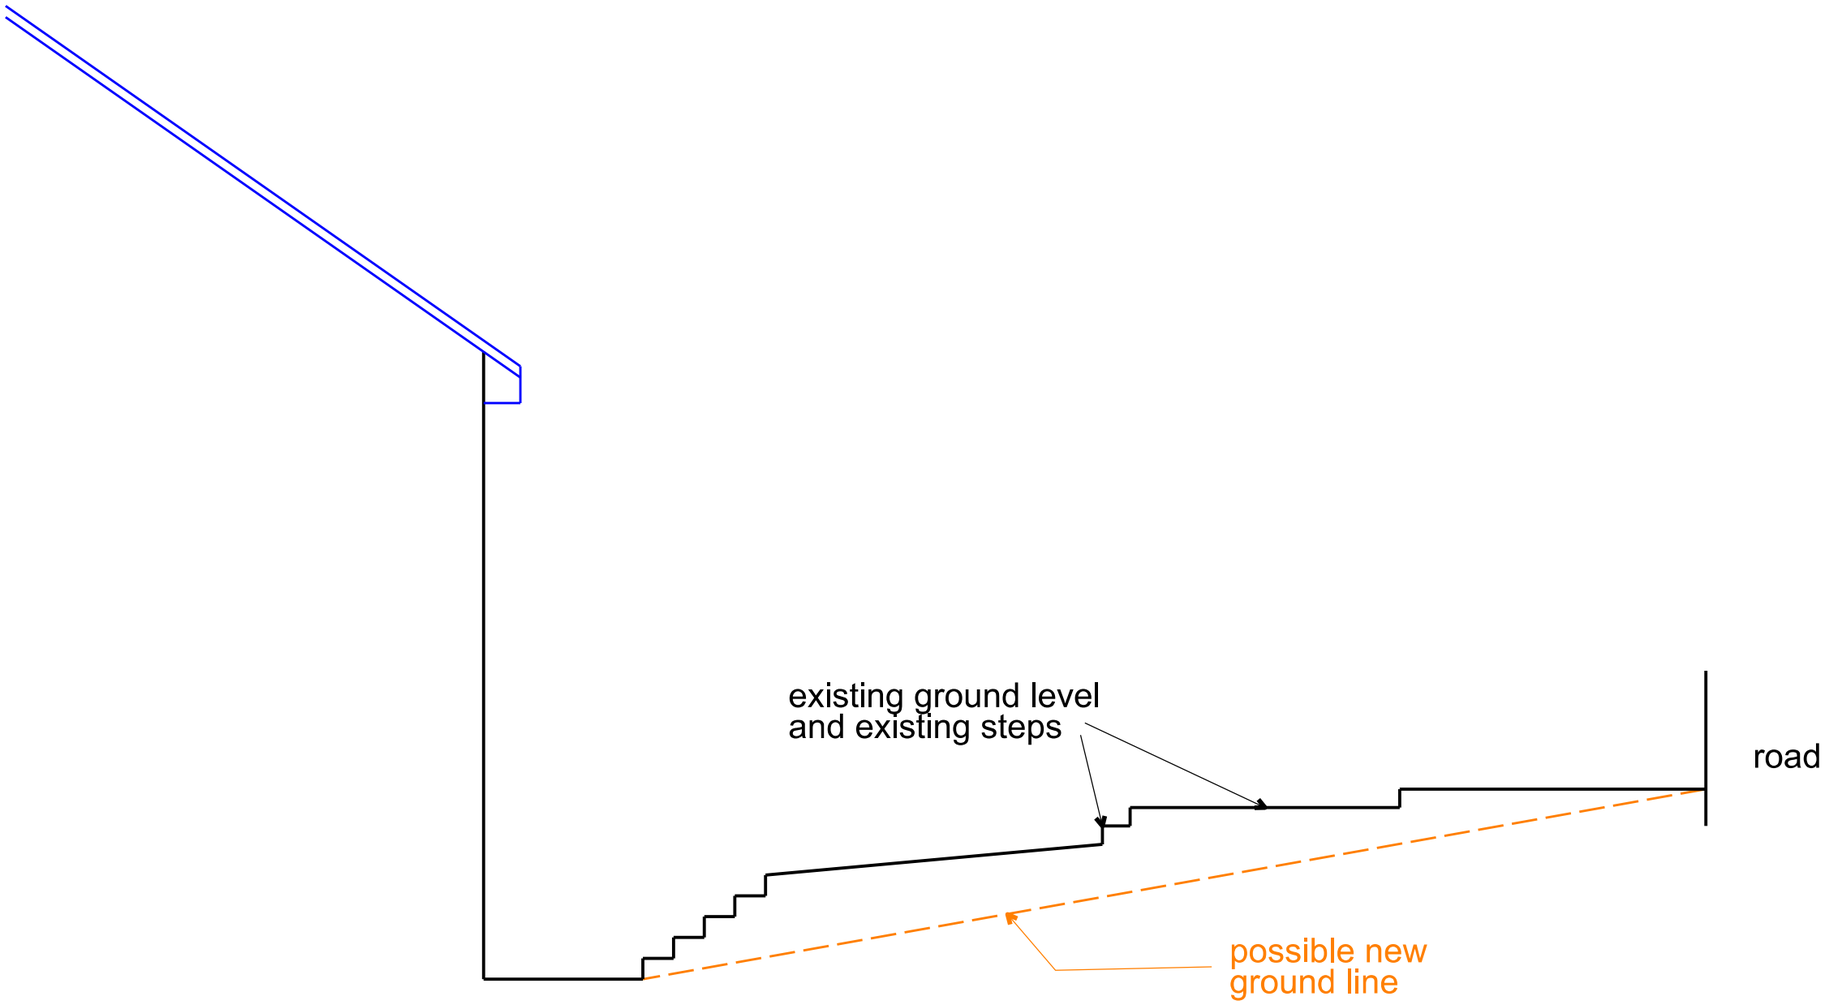

SCALE 0 1m 2m 3m 4m 5m 10m 15m

This scheme is subject to town planning and all other necessary consents.

Dimensions, area and levels where given are only approximate and subject to site survey. All dimensions are to be checked on site. Any discrepancies or variations are to be reported to the client before work commences. Figured dimensions only are to be taken from this drawing.

This drawing is to be read in conjunction with all relevent consultants' and/or specialists drawings/documents and any discrepancies or variations are to be notified to the client before the affected work commences.

Rev 01	apr 2026 First issue

Client	Mr. B. Case
Job Title	Proposed garage and utiliy room at 4 Meadow Road, Whitehaven
Drawing Title	Existing/proposed ground levels

Scale: 1:50 @ A3

Date: apr 2026 Drawn:

Job No:	Drwg No:	Rev:
687	06002	01

Richard J Lindsay
Waters Edge
2A Church Road
Harrington
CA14 5QP

email: calvadesign46@gmail.com
Mob : 07921 949618