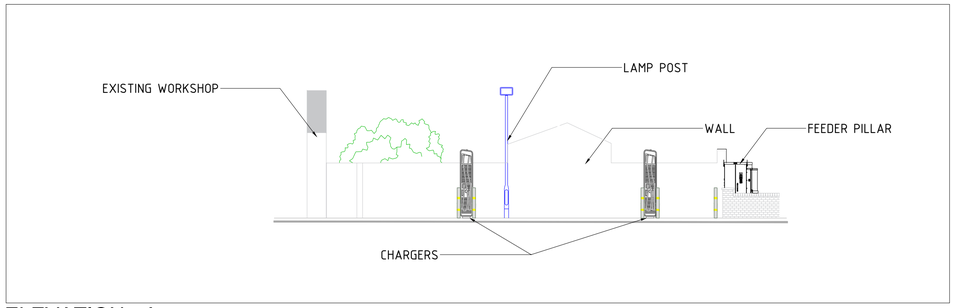

ELEVATION - A
Scale 1:100

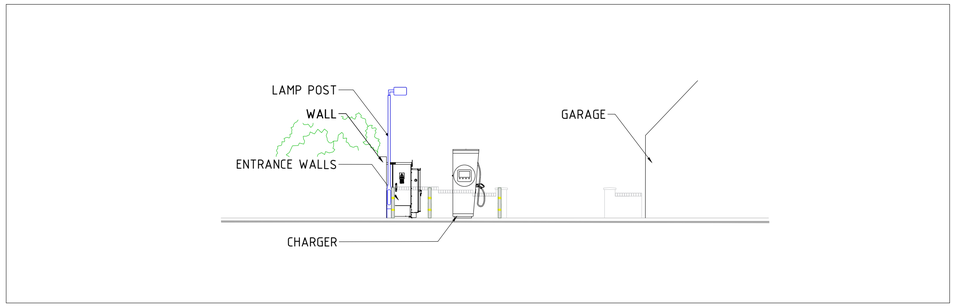

ELEVATION - B
Scale 1:100

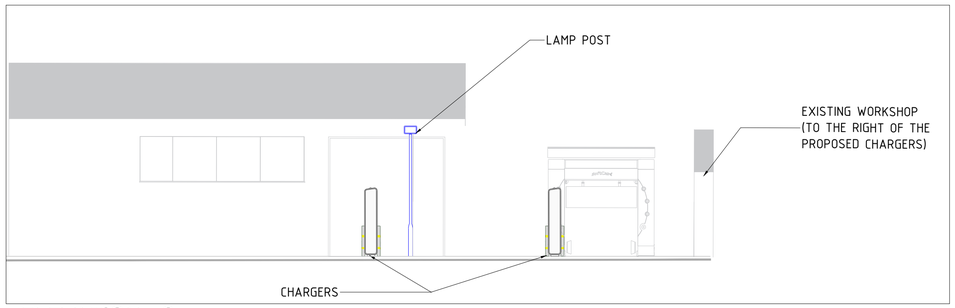

ELEVATION - C
Scale 1:100

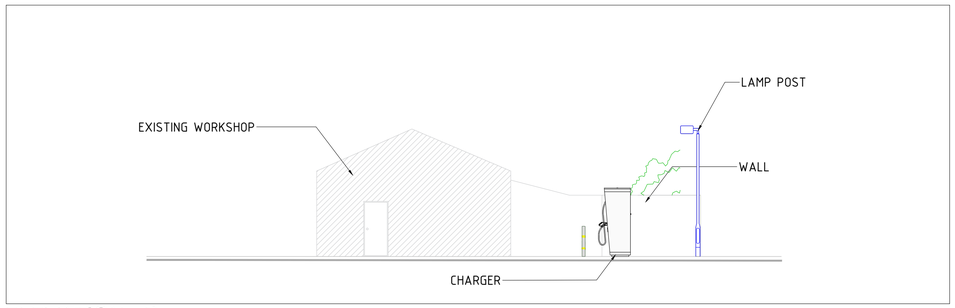

ELEVATION - D
Scale 1:100

1:100
2m 0 2m 4m 6m 8m 10m

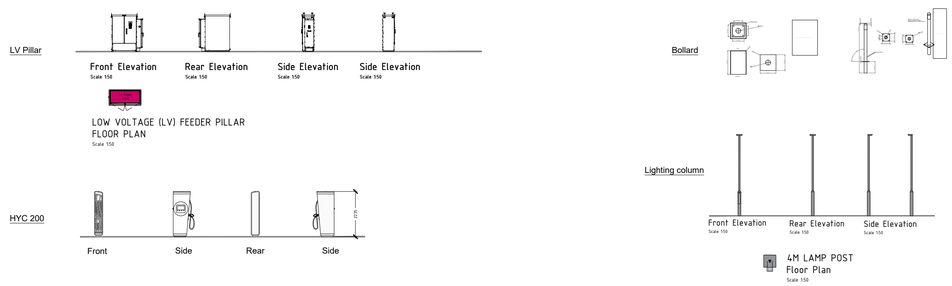

EQUIPMENT DETAILS
Scale 1:100

1:100
2m 0 2m 4m 6m 8m 10m

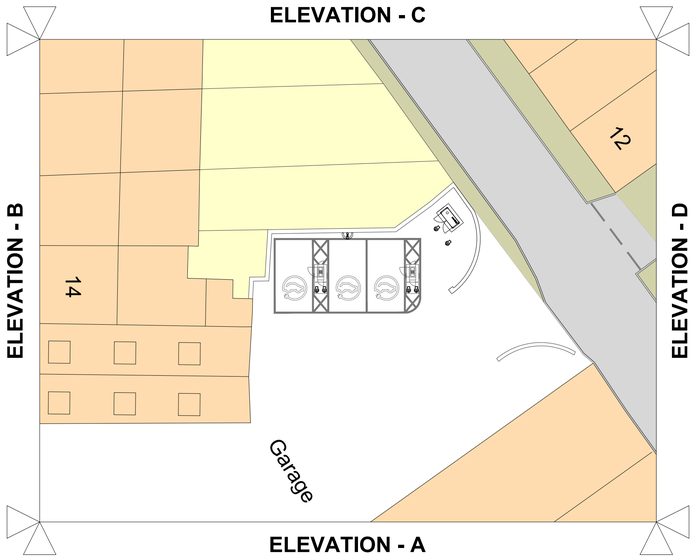

KEY PLAN
Scale 1:200

1:200
4m 0 4m 8m 12m 16m 20m

©COPYRIGHT of TSG UK Solutions Ltd. All right reserved. Details of this drawing must not be reproduced or copied without prior written consent.

Do not scale from this drawing, use figured dimensions only. All dimensions to be checked on site.

SCHEDULE / LEGEND

FEEDER PILLAR
ALPITRONIC HYC200 DC CHARGER (200KW)
BOLLARD
LAMP POST

GENERAL NOTES & DISCLAIMERS

REV	DATE	DESCRIPTION	DRN	CHK	APR
3	01.06.26	LV PILLAR & LC POSITIONS UPDATED	CMcA	CLaw	CMac
2	09.03.26	PLANNING AMENDMENTS	PC	CM	CM
1	28.01.26	APPRAISE	PC	CM	CM

Revision

TSG Charge

Client

Whartons Garage

1 DUKE ST, MILLOM, CUMBRIA, LA18 5BB

Client Drawing Number

--

Site Name and Address

WHARTONS GARAGE
1 DUKE ST, MILLOM LA18 5BB

Drawing Title

Elevation Proposed

Drawing Status

DETAILED DESIGN

Drawing No.	Scale	Revision
173019-TSG-WHAR-DR-E-2320	A.S.	3

ISO A1 LANDSCAPE