




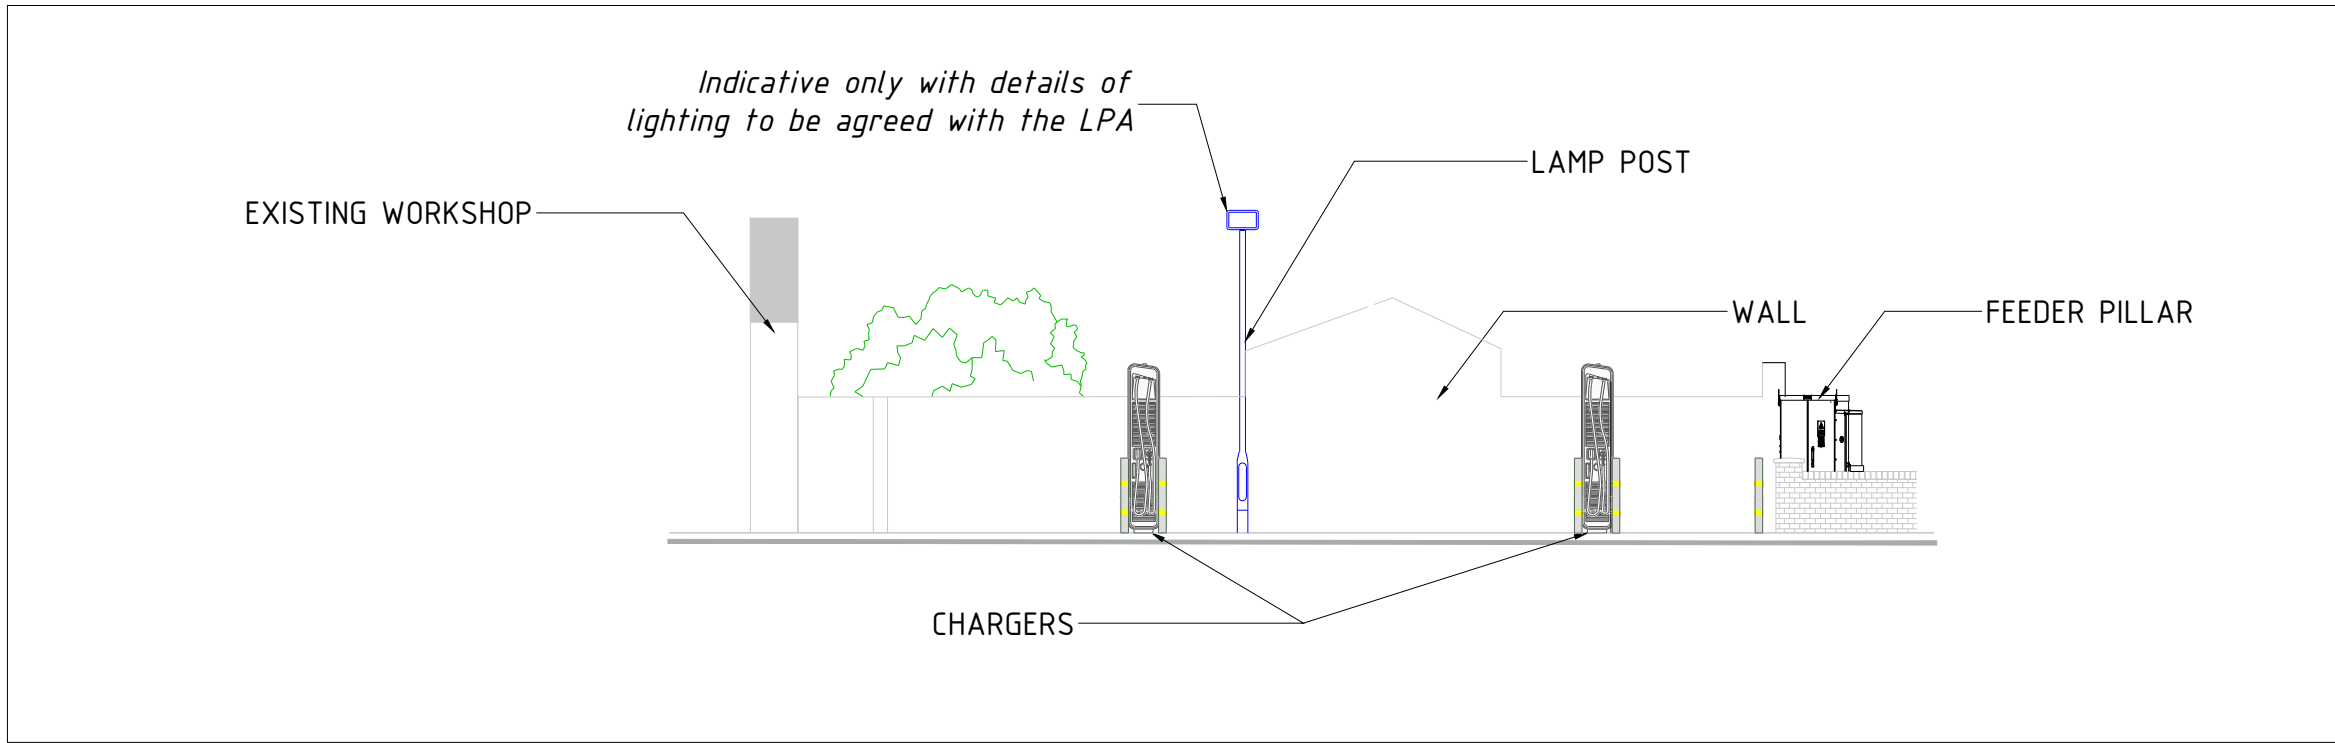


ELEVATION - A
Scale 1:100

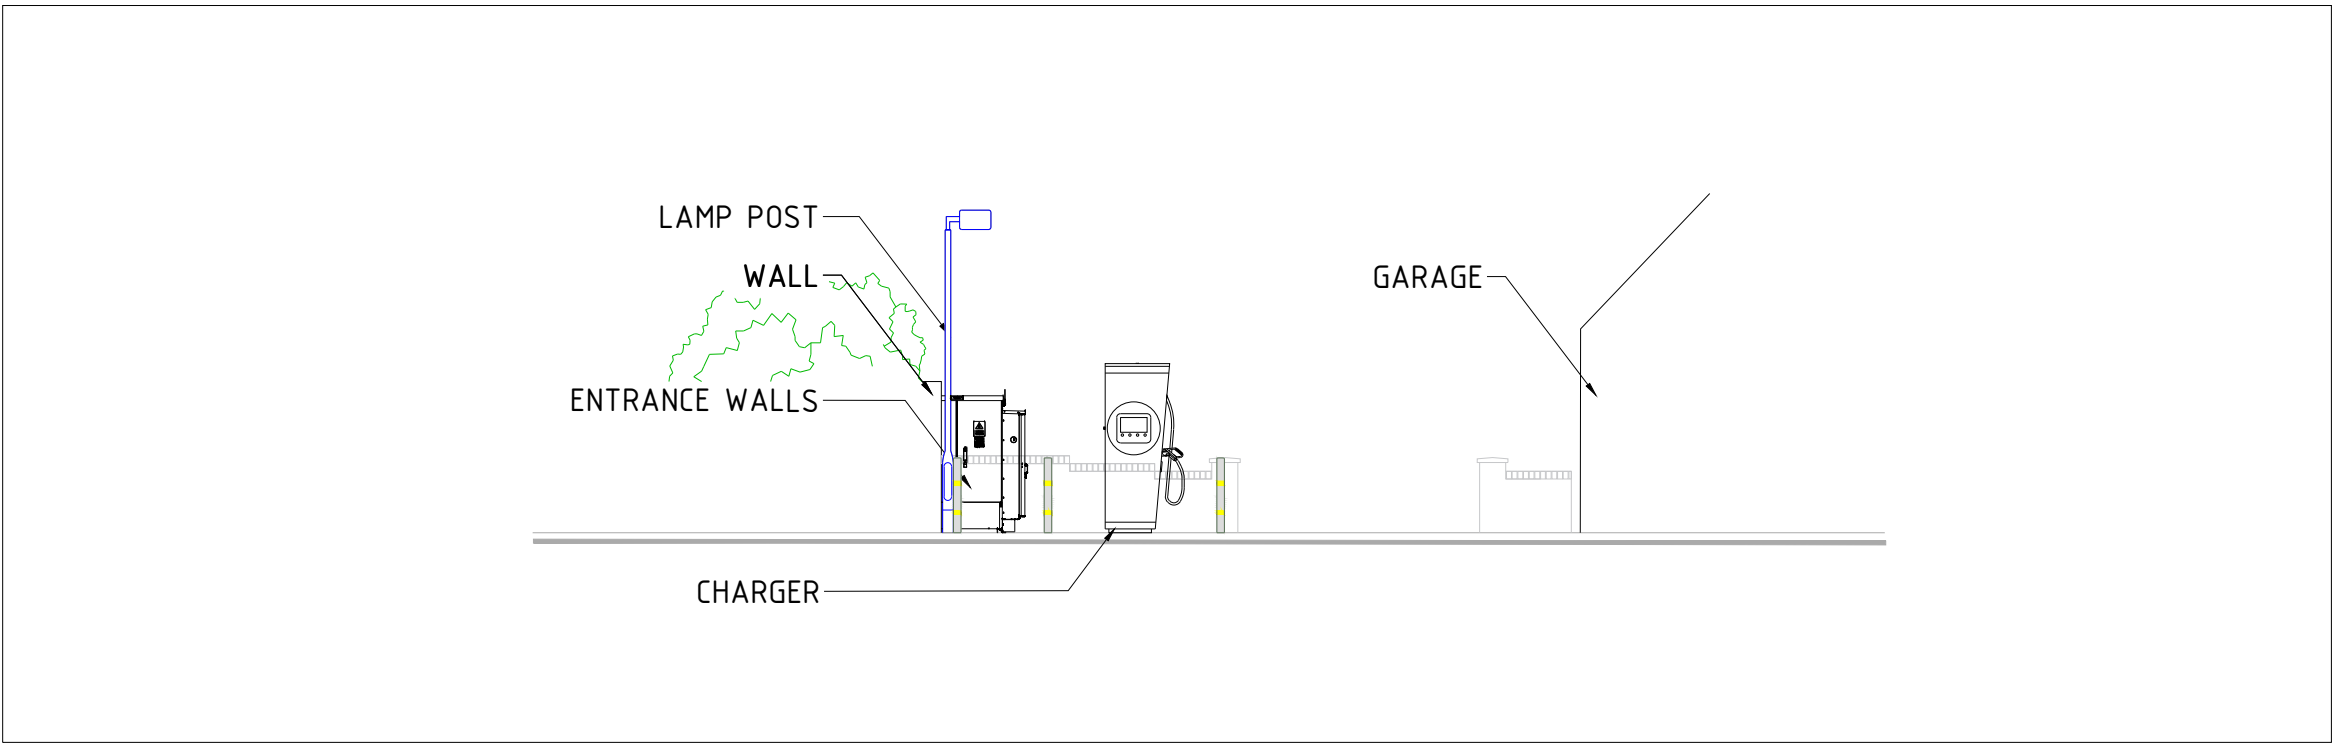


ELEVATION - B
Scale 1:100

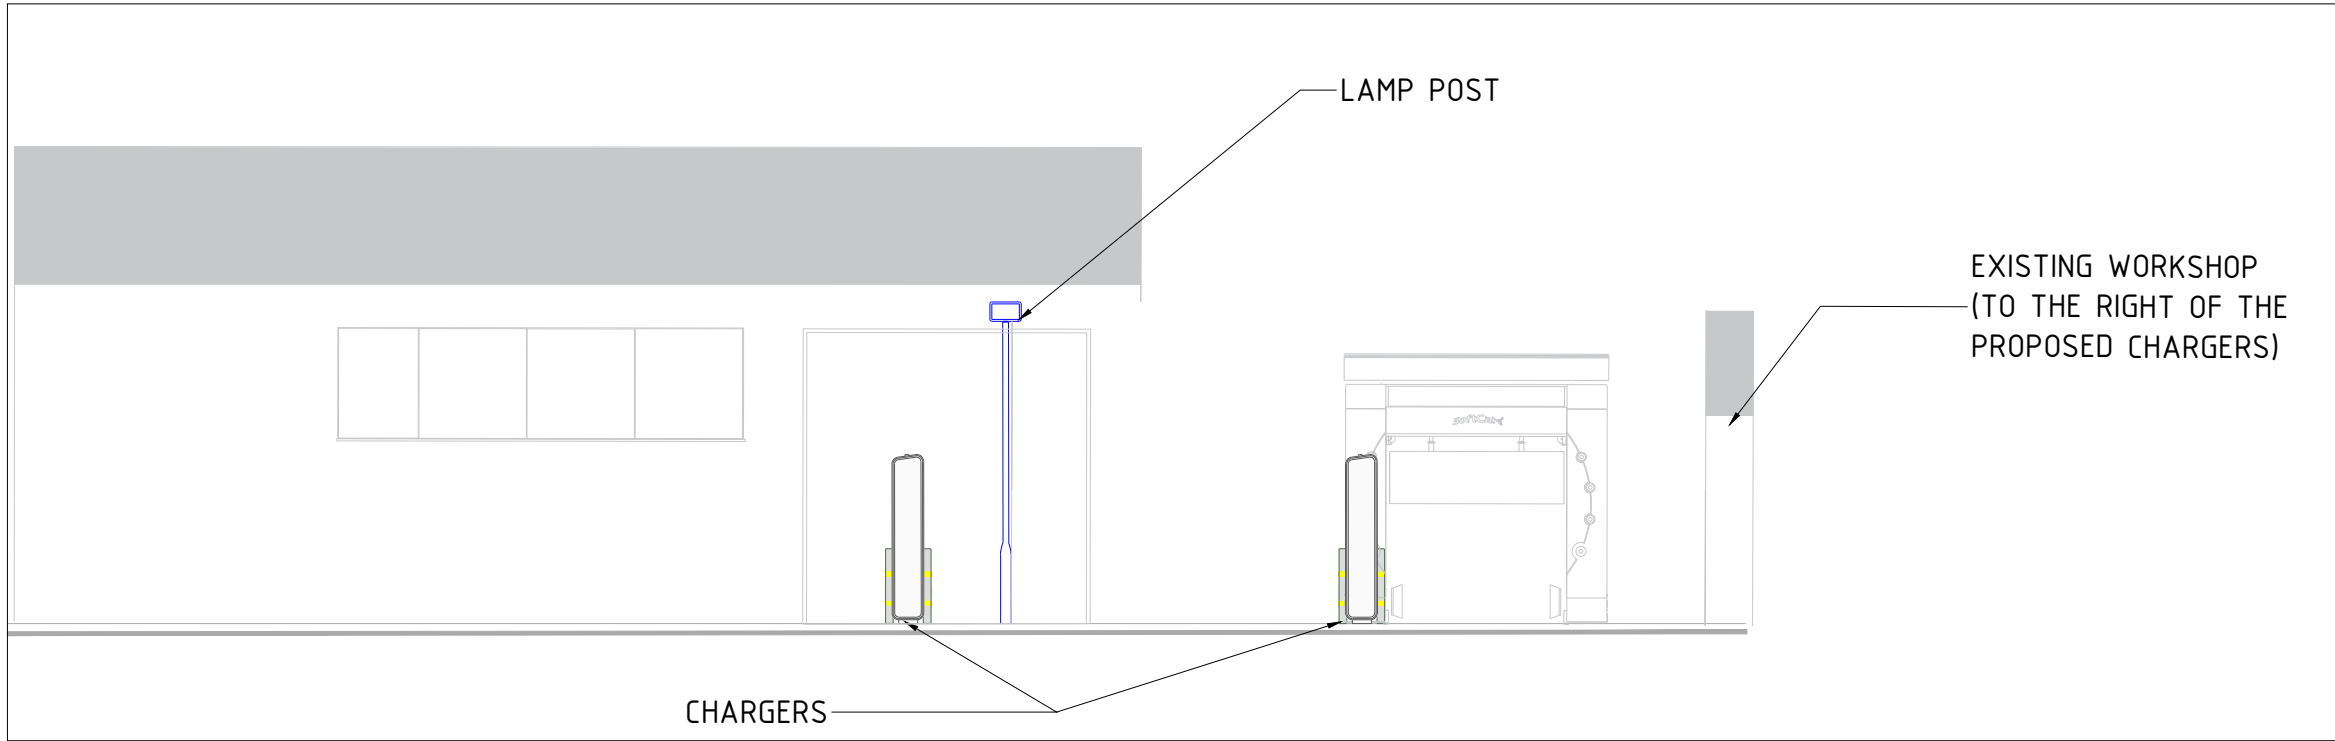



ELEVATION - C
Scale 1:100

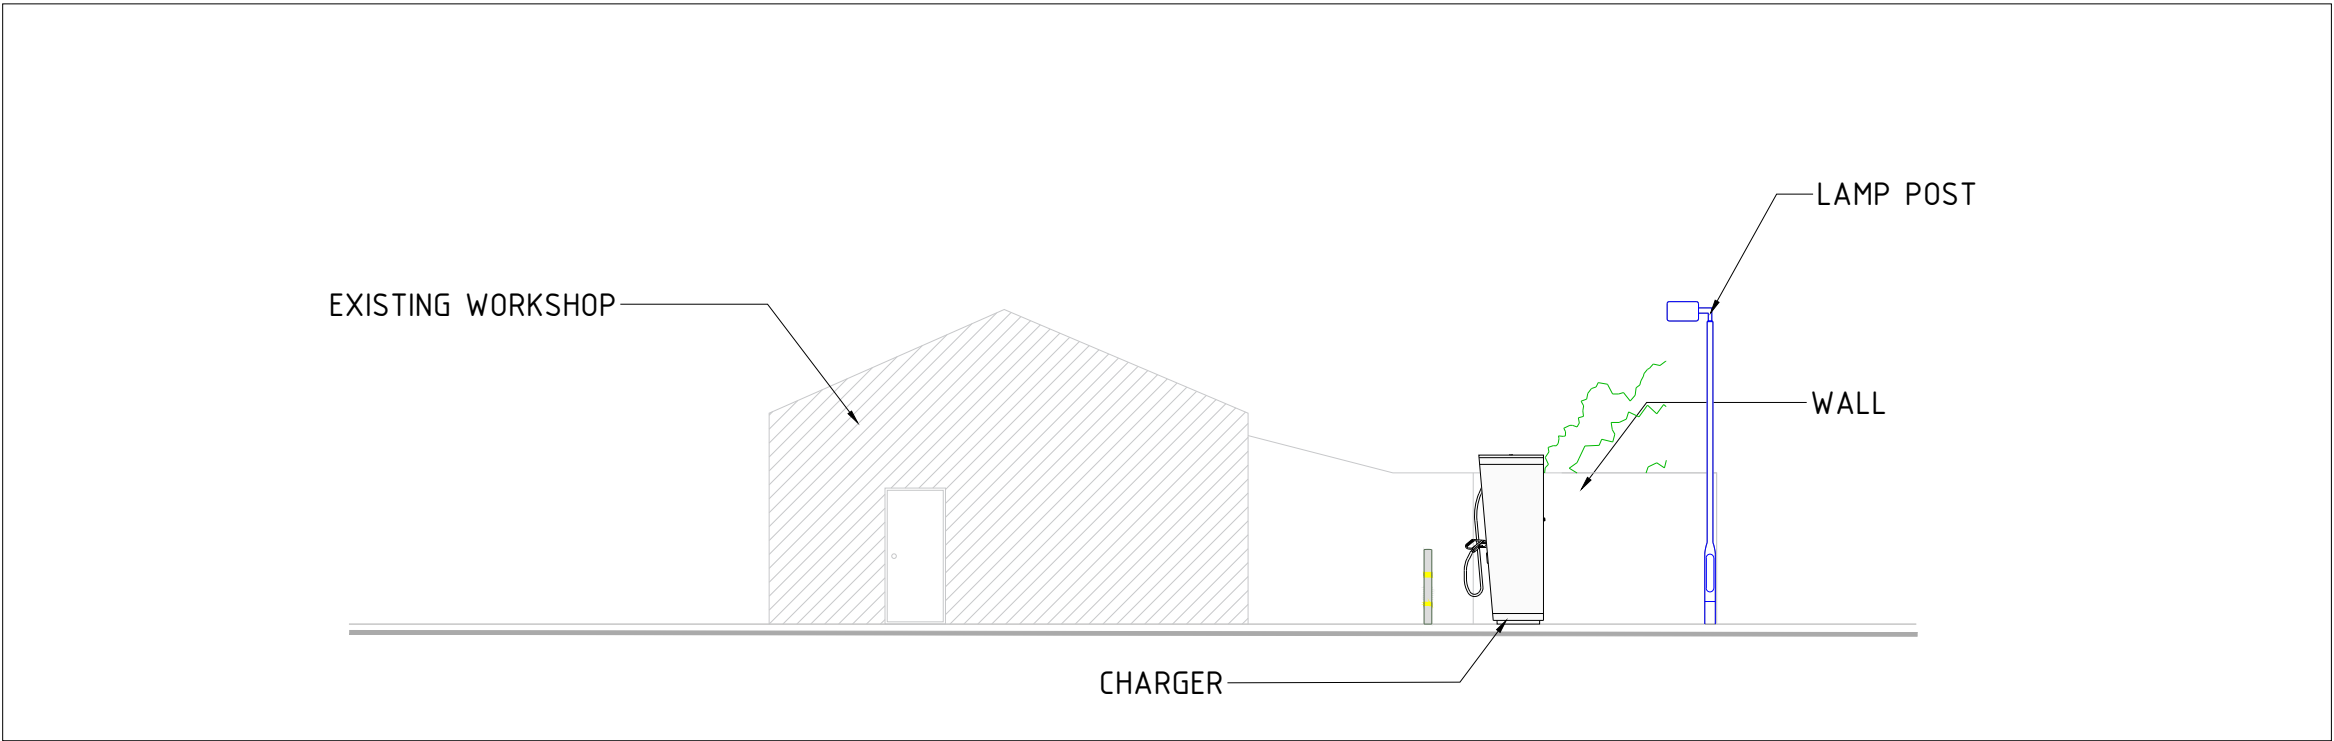

ELEVATION - D
Scale 1:100

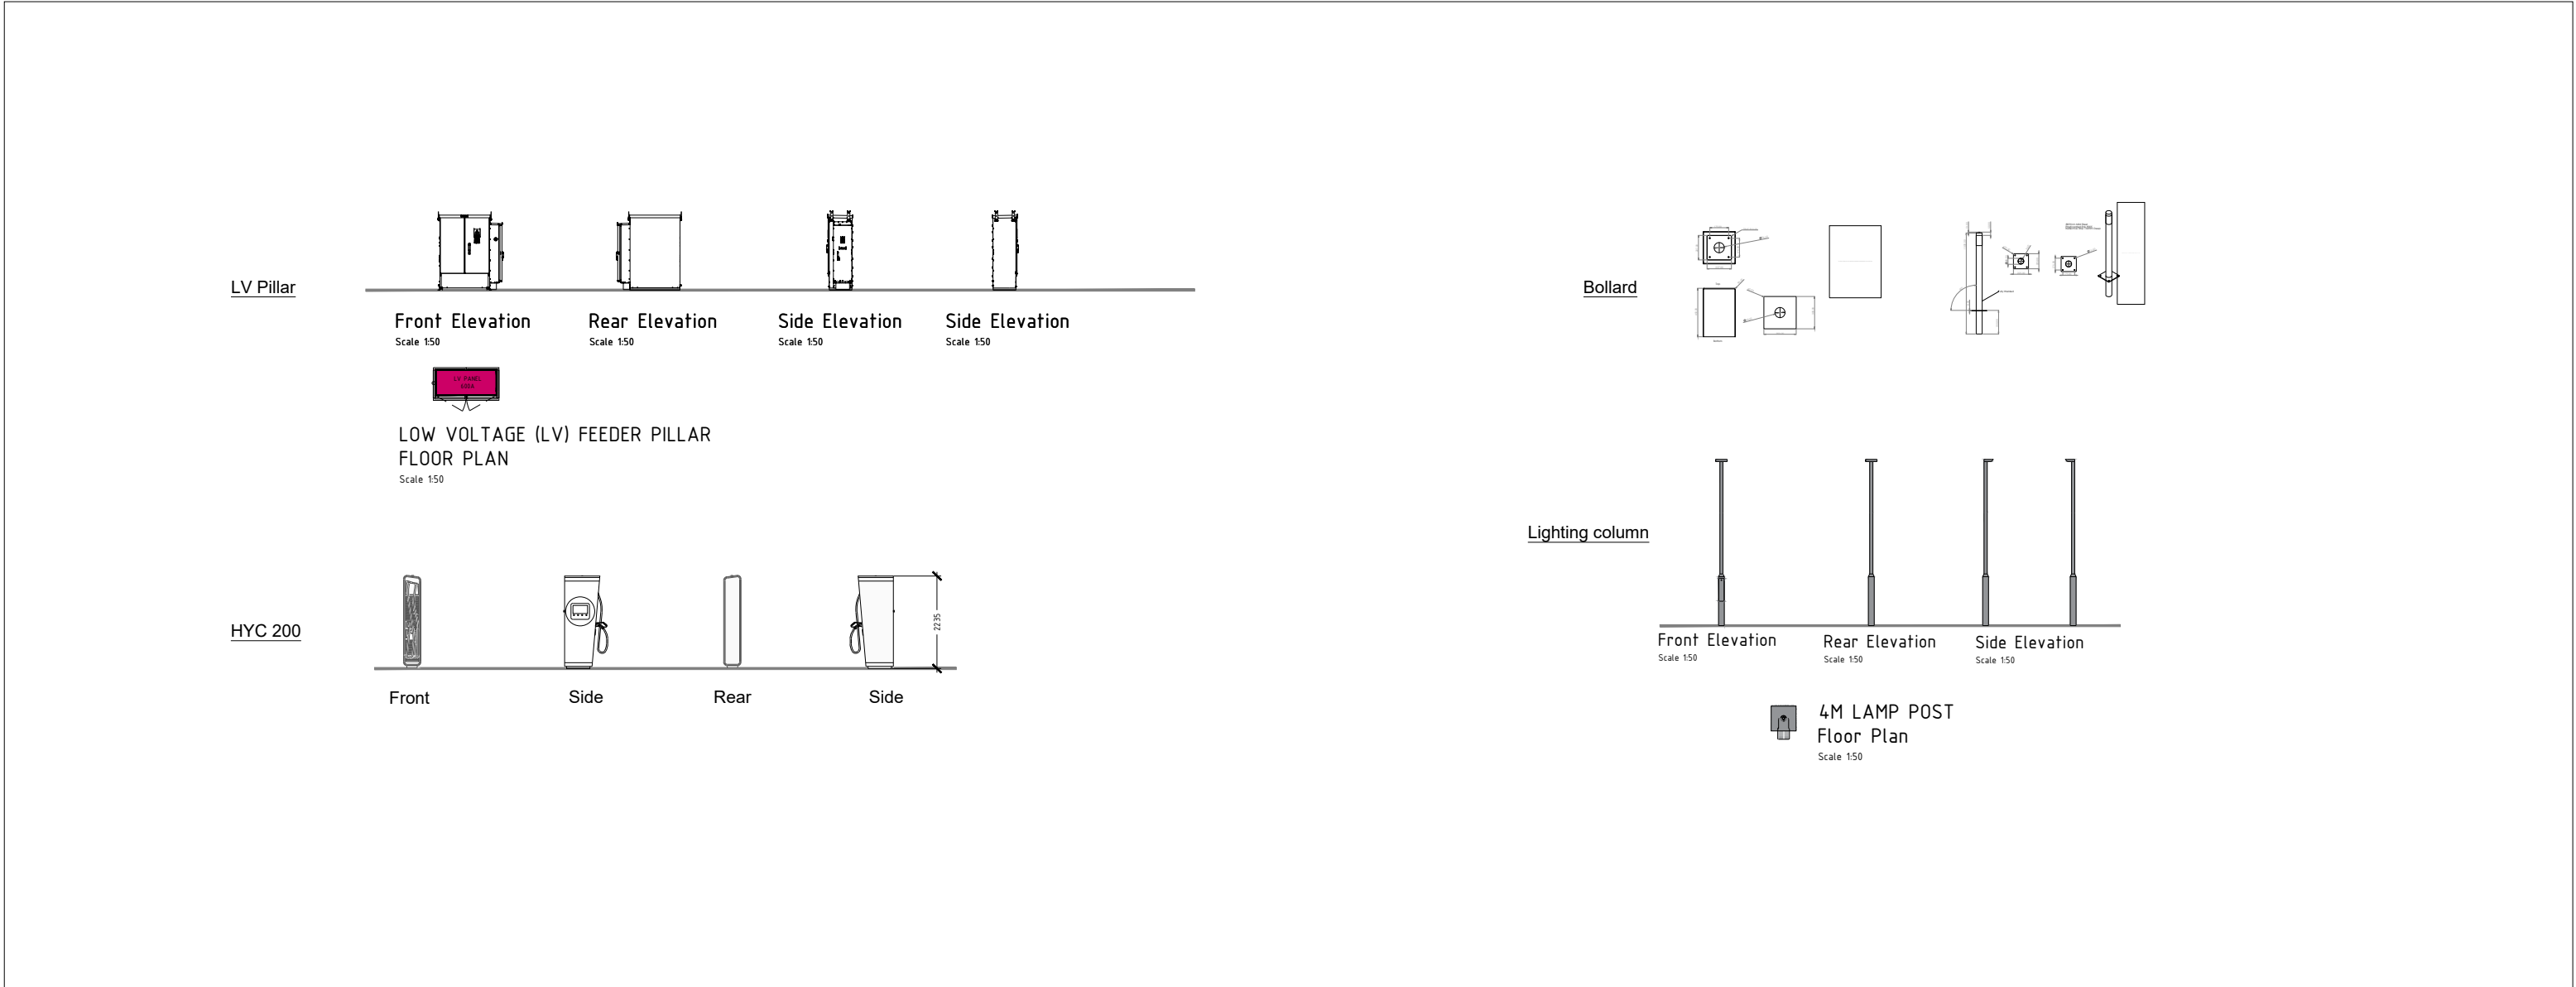

EQUIPMENT DETAILS
Scale 1:100

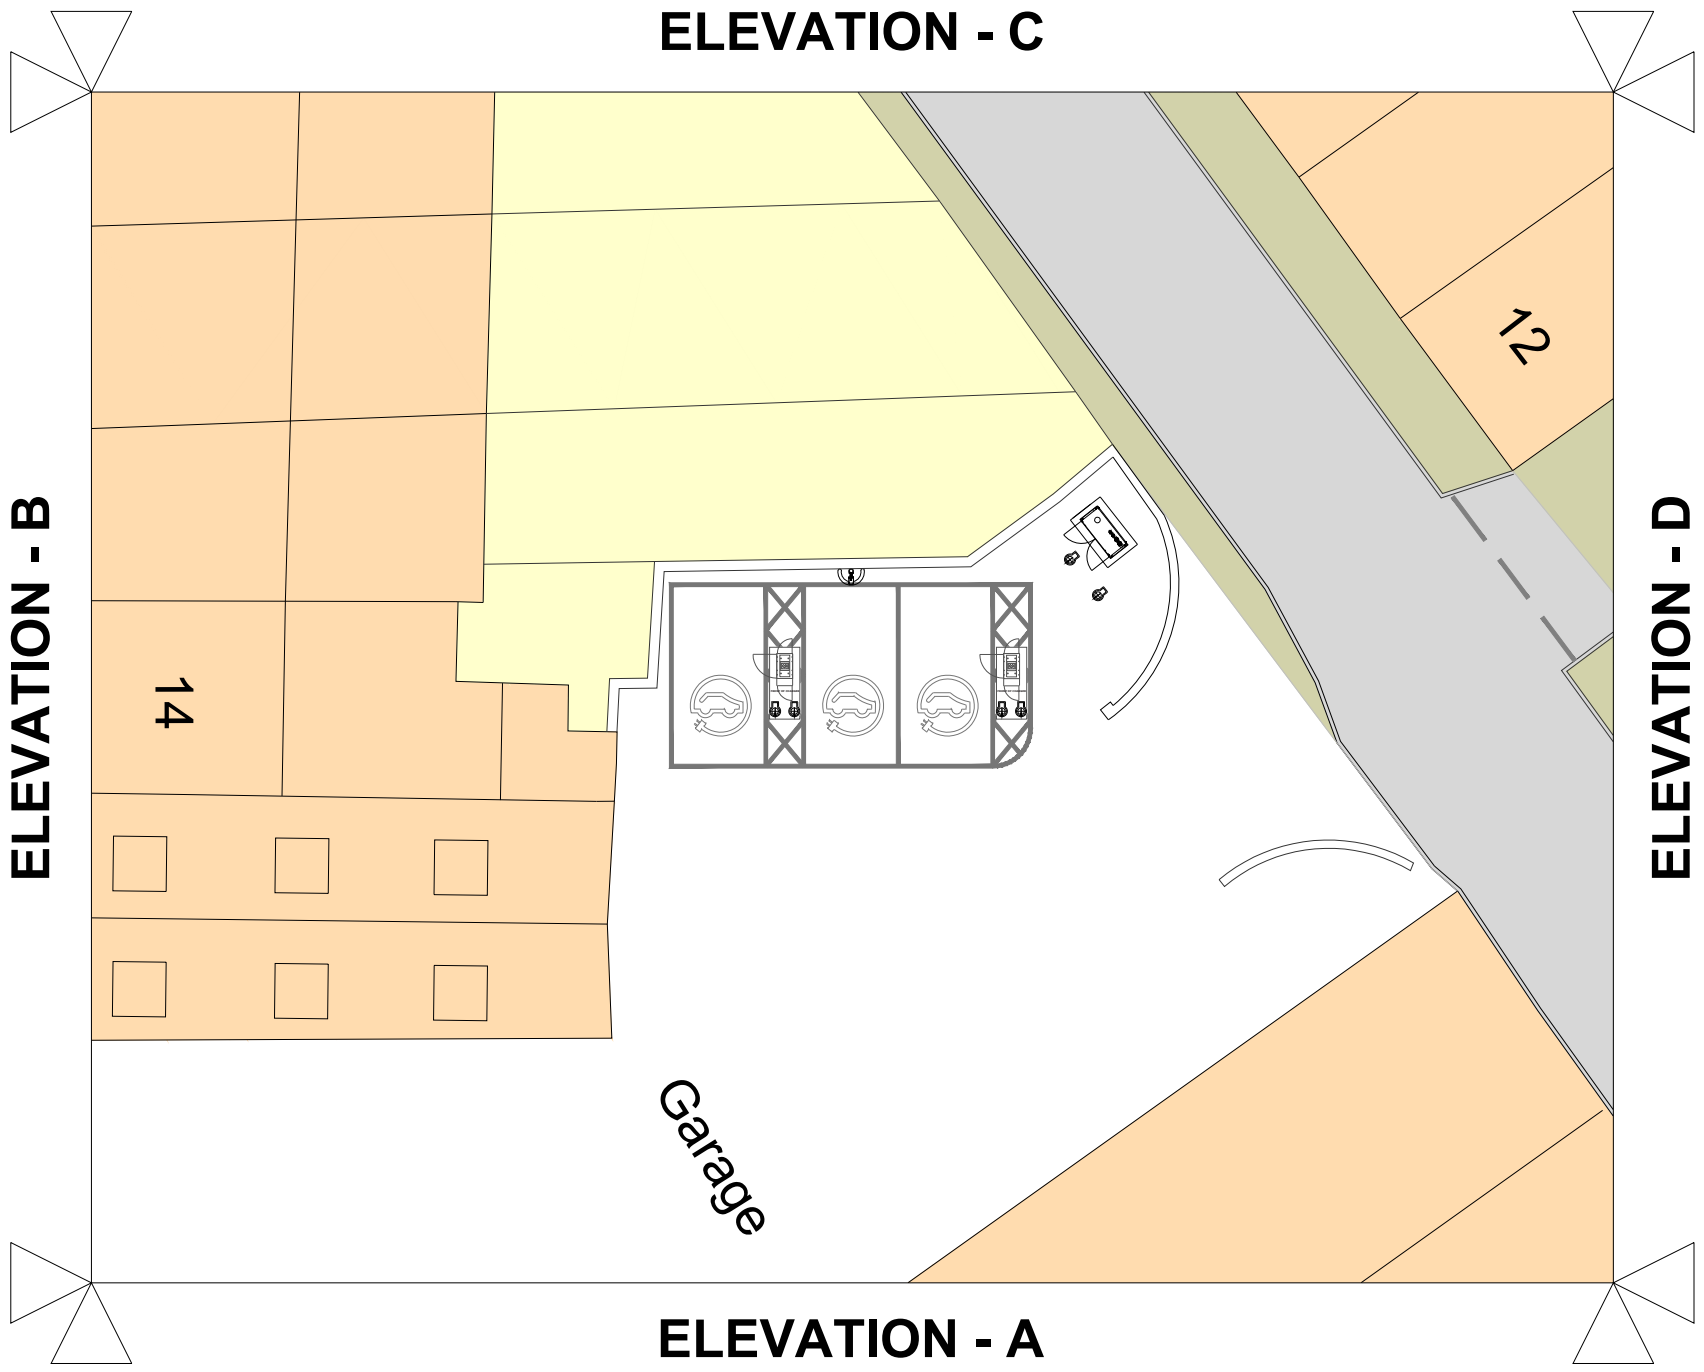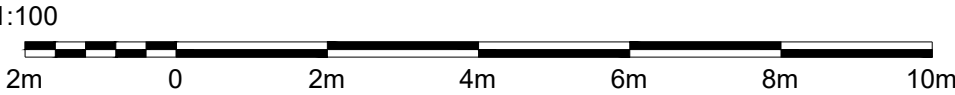


KEY PLAN
Scale 1:200

GENERAL NOTES & DISCLAIMERS

REV	DATE	DESCRIPTION	DRN	CHK	APR
3	01.06.26	LV PILLAR & LC POSITIONS UPDATED	CMcA	CLaw	CMac
2	09.03.26	PLANNING AMENDMENTS	PC	CM	CM
1	28.01.26	APPRAISE	PC	CM	CM

Revision

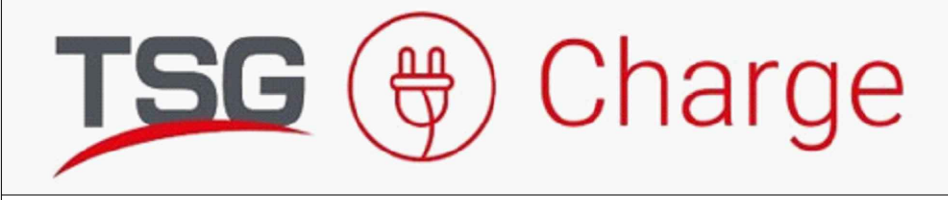

Client

Whartons Garage

1 DUKE ST, MILLOM, CUMBRIA, LA18 5BB

Client Drawing Number

--

Site Name and Address

WHARTONS GARAGE
1 DUKE ST, MILLOM LA18 5BB

Drawing Title

Elevation Proposed

Drawing Status


DETAILED DESIGN

Drawing No.	Scale	Revision
173019-TSG-WHAR-DR-E-2320	A.S.	3

©COPYRIGHT of TSG UK Solutions Ltd.
All right reserved. Details of this drawing
must not be reproduced or copied without
prior written consent.

Do not scale from this drawing, use
figured dimensions only. All dimensions to
be checked on site.


SCHEDULE / LEGEND

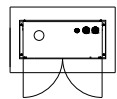

FEEDER PILLAR



BOLLARD

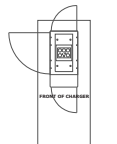

ALPITRONIC
HYC200 DC CHARGER
(200KW)



LAMP POST