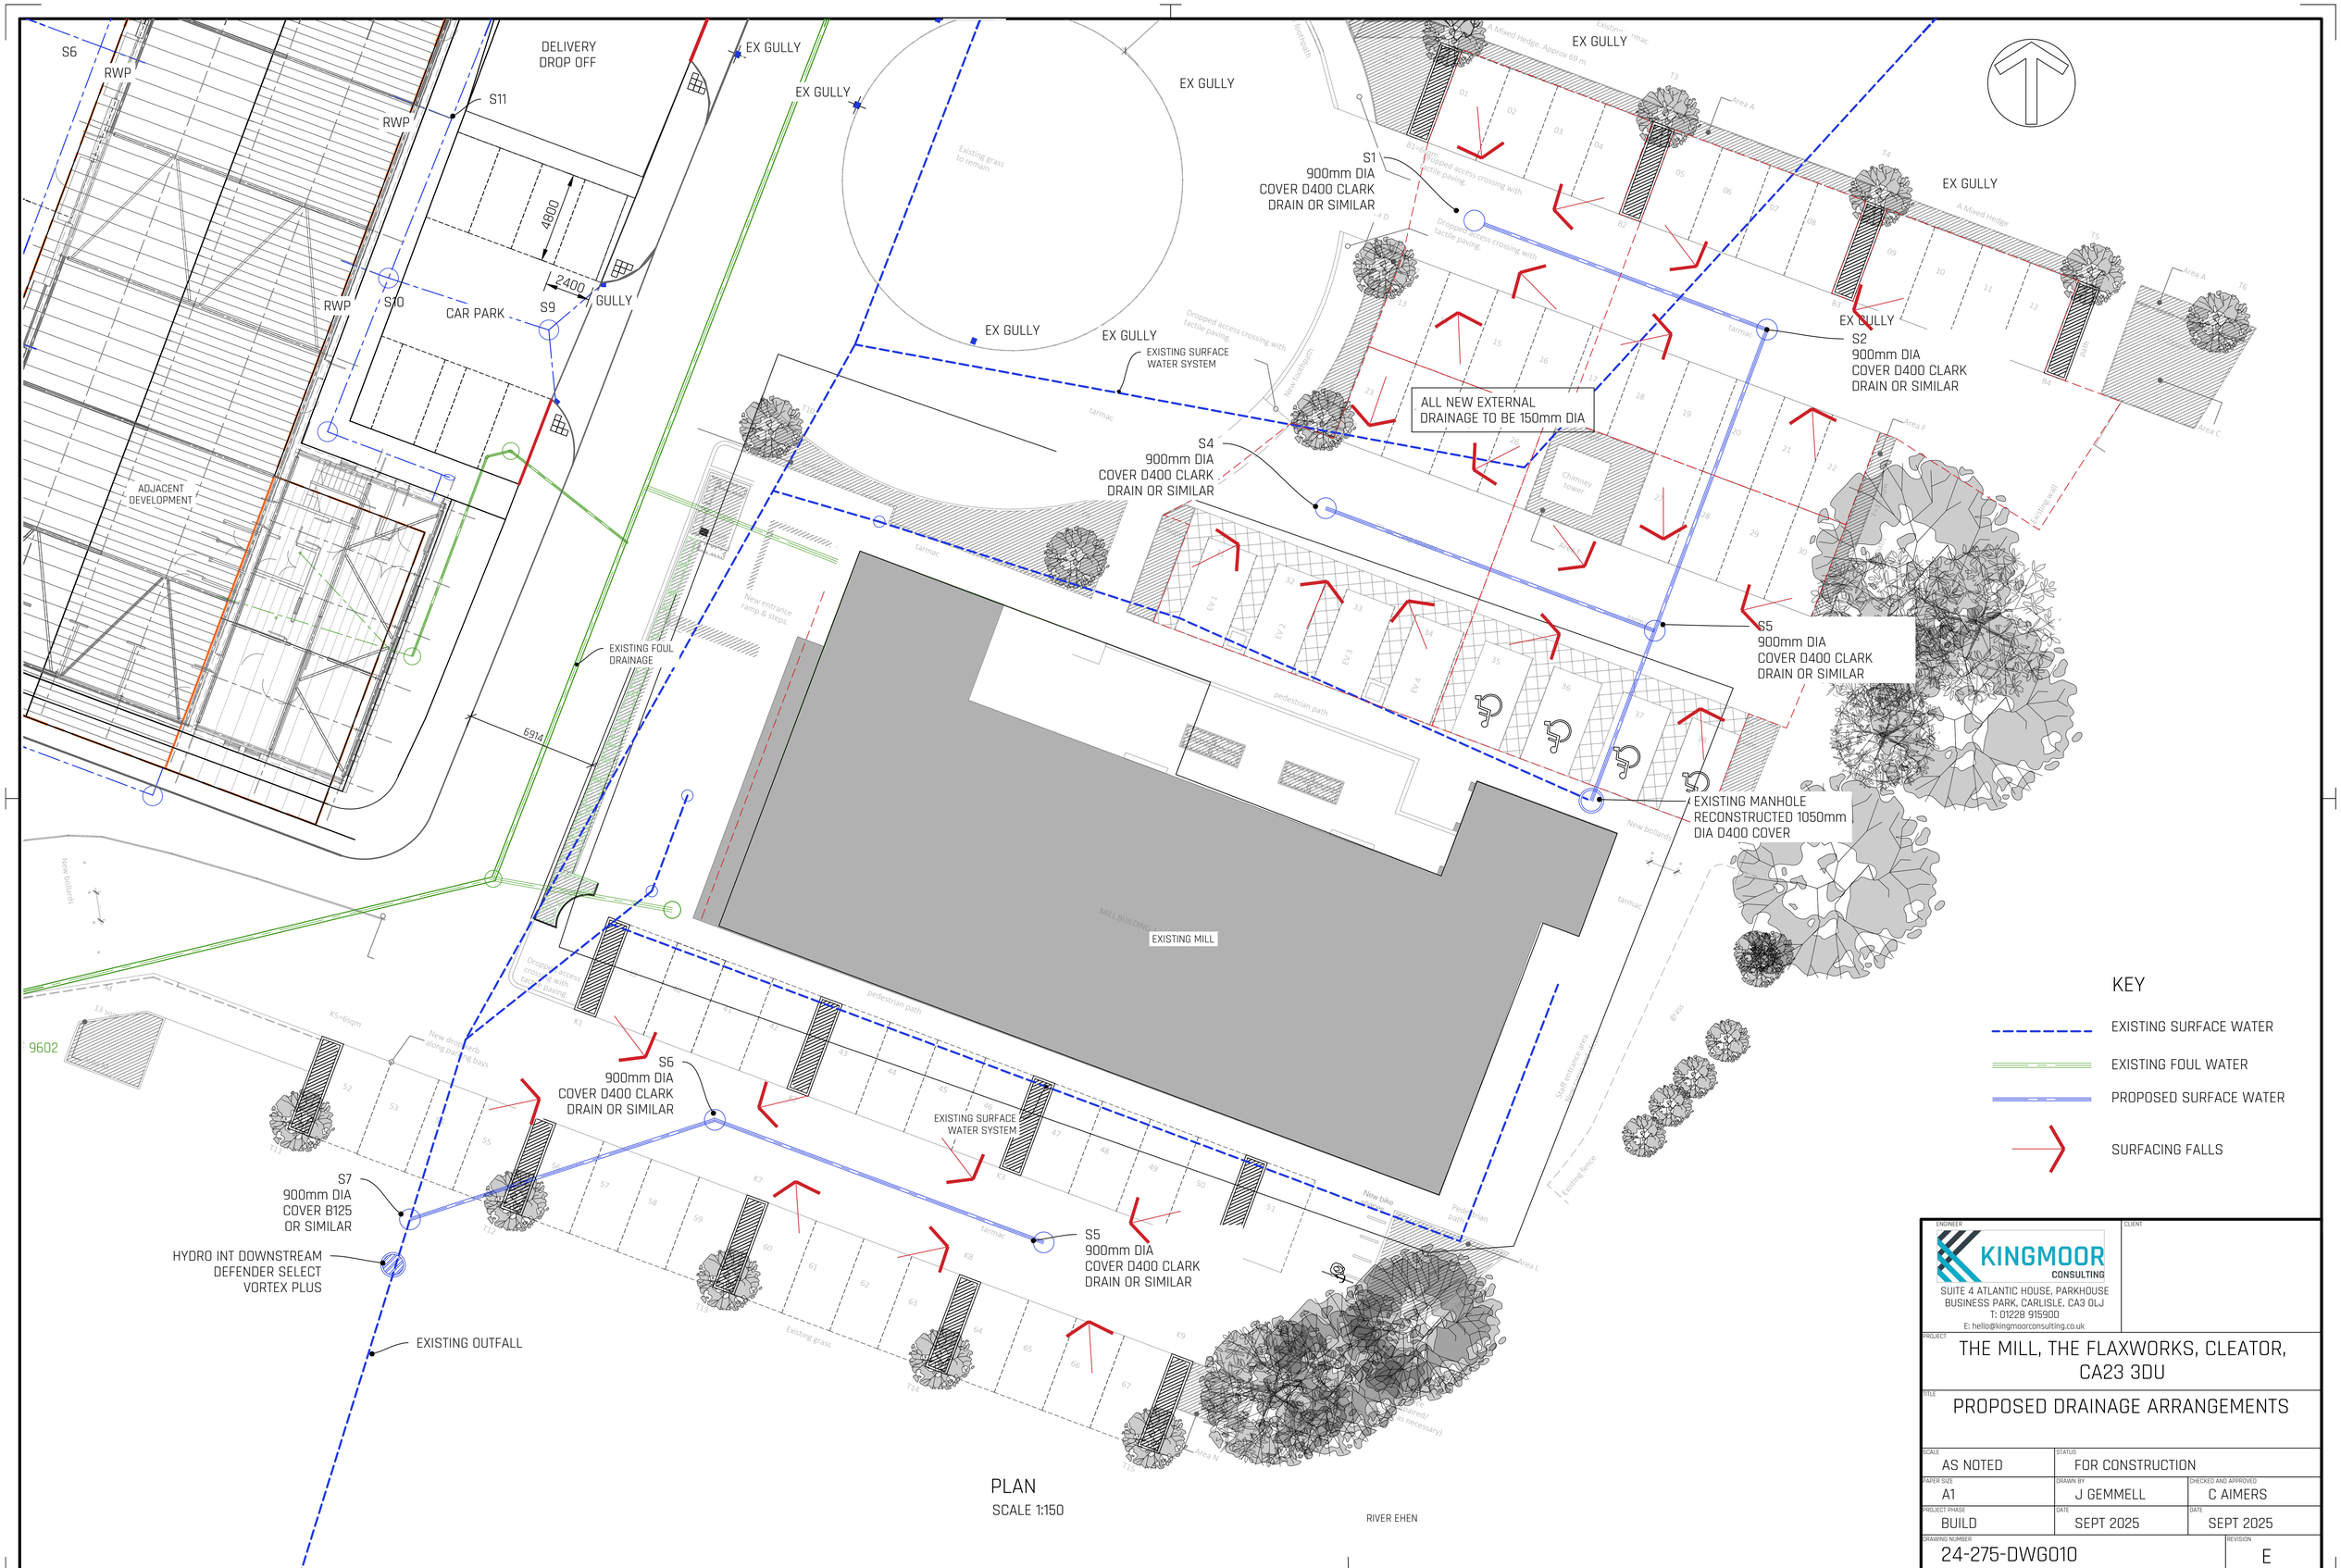

PLAN

SCALE 1:150

ENGINEER

KINGMOOR CONSULTING

SUITE 4 ATLANTIC HOUSE, PARKHOUSE BUSINESS PARK, CARLISLE, CA3 0LJ
T: 01228 915900
E: hello@kingmoorconsulting.co.uk

CLIENT

PROJECT

THE MILL, THE FLAXWORKS, CLEATOR, CA23 3DU

TITLE

PROPOSED DRAINAGE ARRANGEMENTS

SCALE	STATUS	
AS NOTED	FOR CONSTRUCTION	
PAPER SIZE	DRAWN BY	CHECKED AND APPROVED
A1	J GEMMELL	C AIMERS
PROJECT PHASE	DATE	DATE
BUILD	SEPT 2025	SEPT 2025
DRAWING NUMBER		REVISION
24-275-DWG010		E