
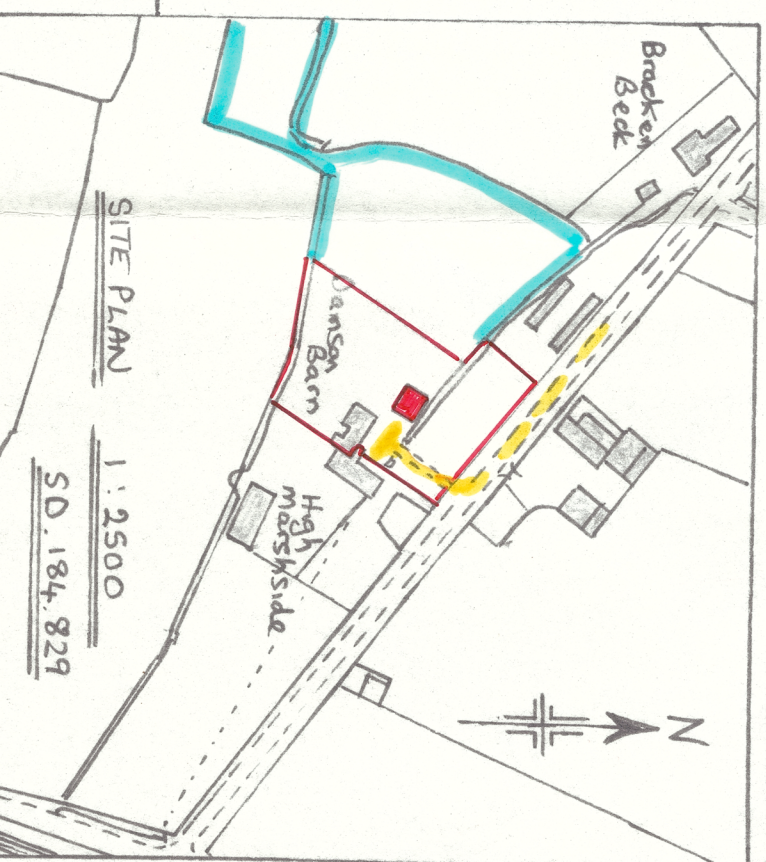
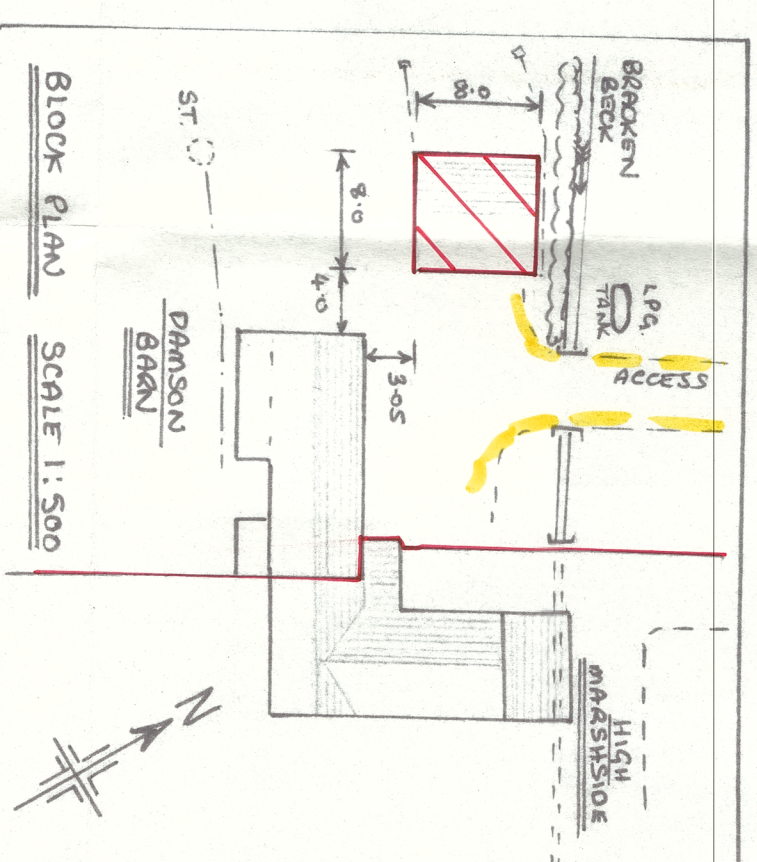
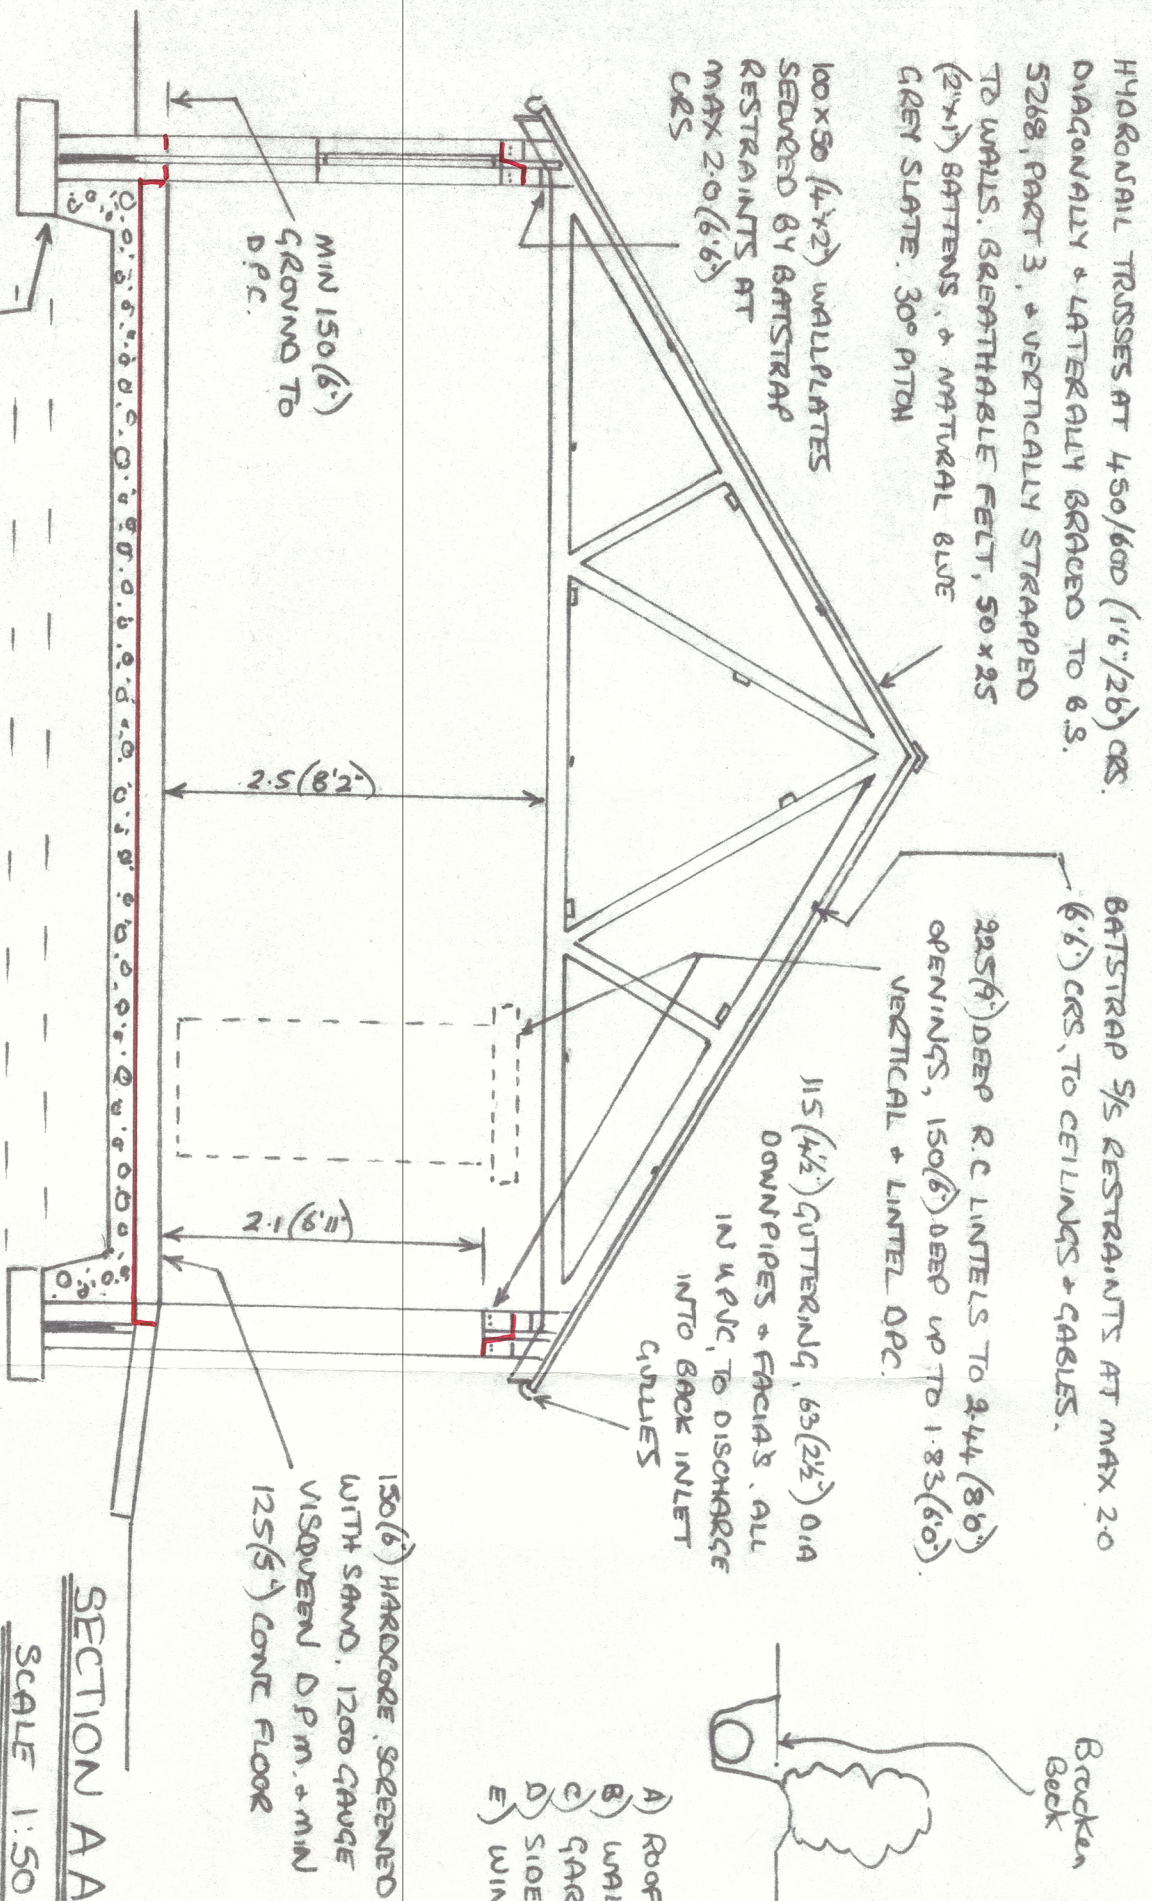
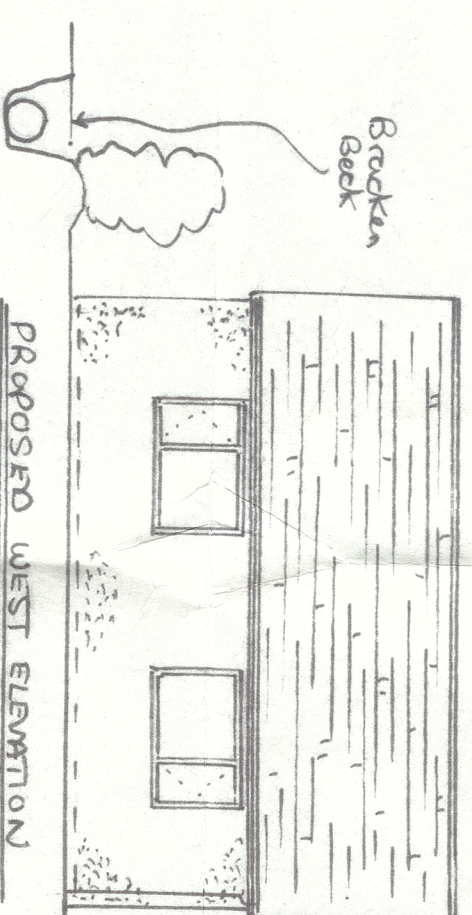
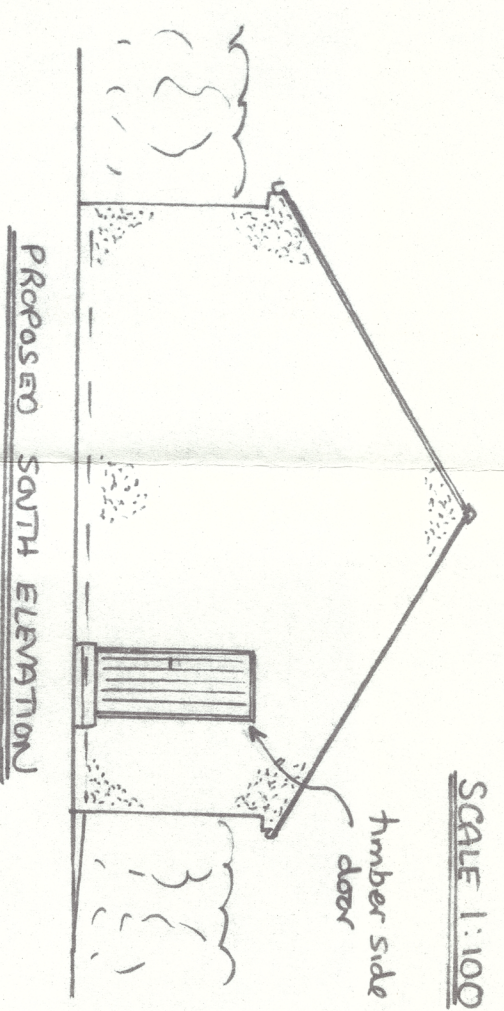
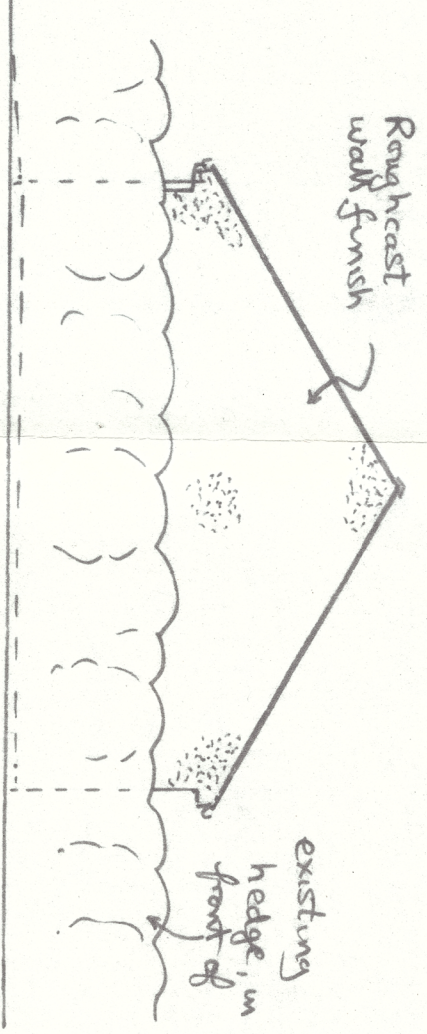
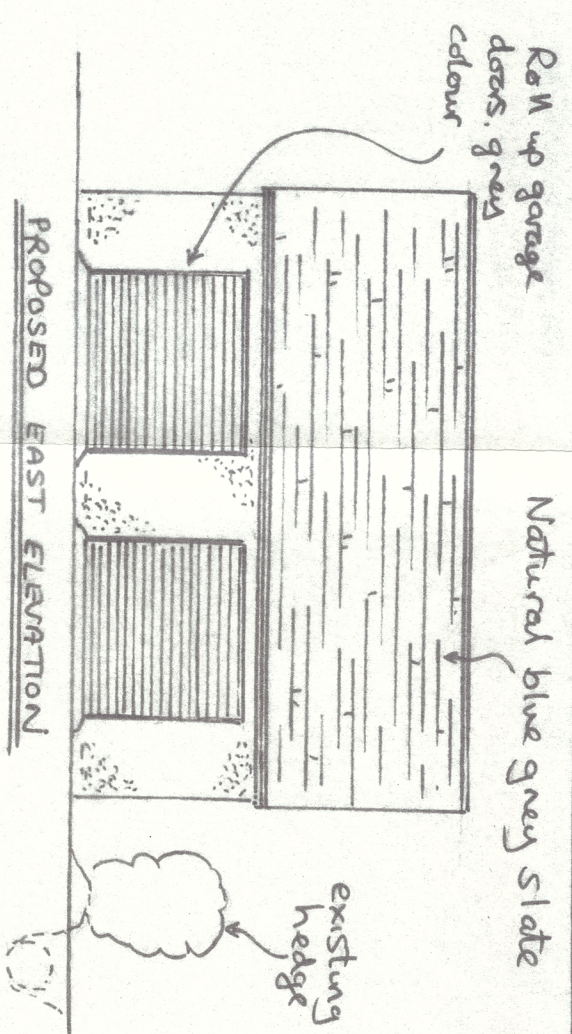


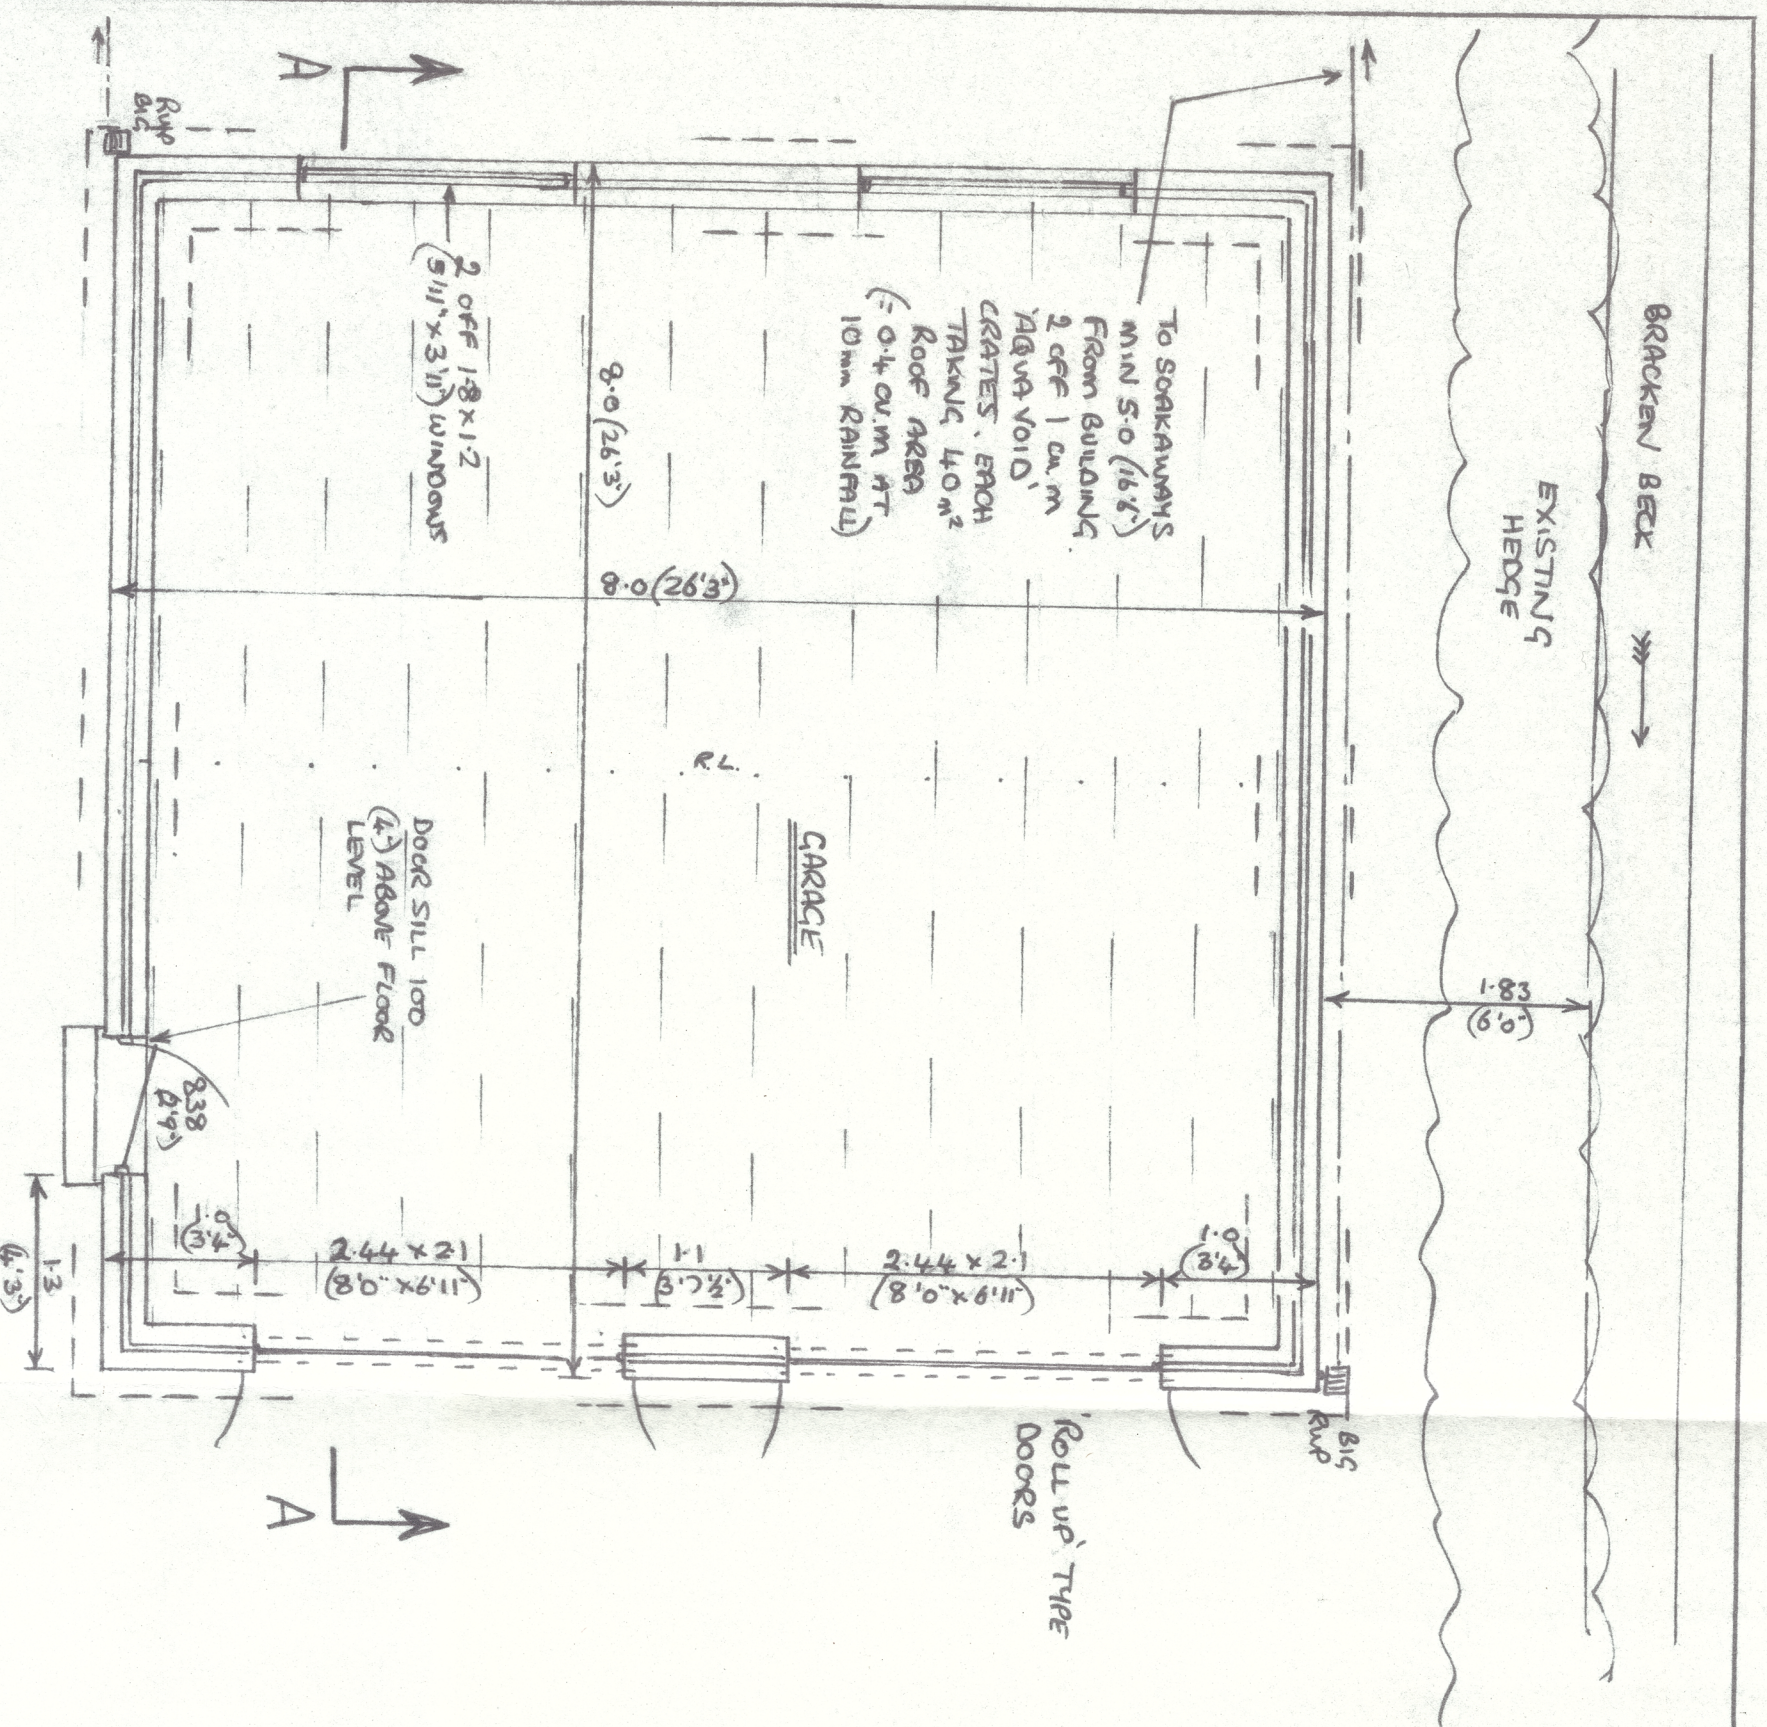

- 1) ALL TIMBER WORK TO BE TREATED WITH A PRESERVATIVE.
- 2) TRUSS MANUFACTURED TO PROVIDE DETAILS / CALCS TO BUILDING CONTROL UPON REQUEST.
- 3) REINFORCING TO CONCRETE LINTELS TO BE MIN 2 OF M.S. BARS IN LOWER SECTION.
- 4) ALL ELECTRICAL WORK TO BE DESIGNED, INSTALLED, INSPECTED & TESTED IN ACCORDANCE WITH BS.7671 (1974 EDITION) & WORK UNDERTAKEN BY AN INSTALLER REGISTERED UNDER SUITABLE ELECTRICAL 'SELF CERTIFICATION' SCHEME, OR QUALIFIED PERSON SUPPLYING A CERTIFICATE OF COMPLIANCE TO BUILDING CONTROL UPON COMPLETION.
- 5) ALL ELECTRICAL SOCKETS & SWITCHES TO BE LOCATED BETWEEN 450 - 1200 (1'6" - 3'11") ABOVE FLOOR.
- 6) PROVIDE INTERNAL LIGHT FITTINGS CAPABLE OF TAKING EFFICIENT LAMPS, E.G. FLUORESCENT - TUBE OR COMPACT, MIN 40 LUMENS PER CIRCUIT WATT. EXTERNAL LIGHTS TO BE EITHER EFFICIENT AS ABOVE, OR ON A TIMER & AUTOMATICALLY EXTINGUISHED IN DARKLIGHT.

PROPOSED DETACHED GARAGE AT "DAMSON BARN"
UNDERHILL, MILLOW, CUMBRIA FOR Mrs. Y. LOCKWOOD