
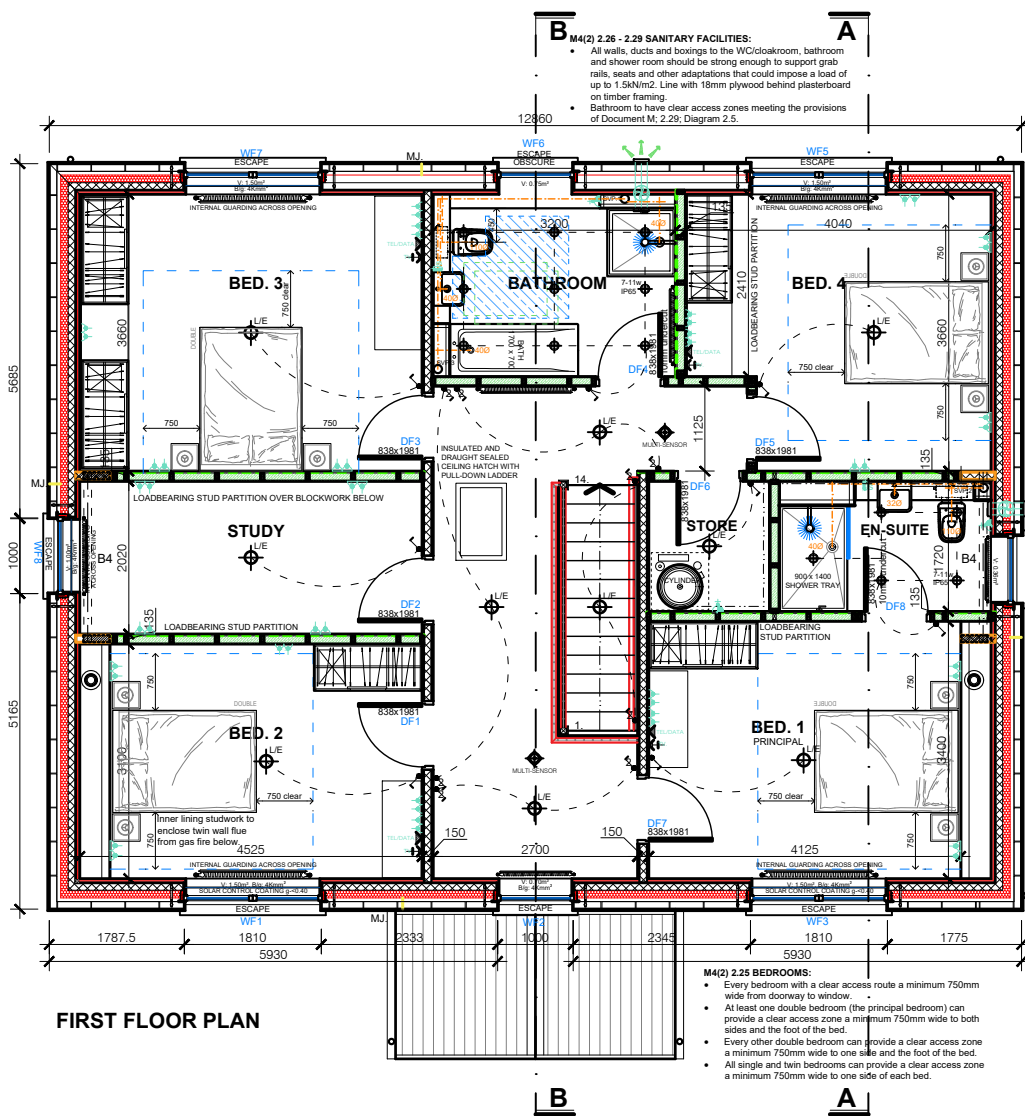


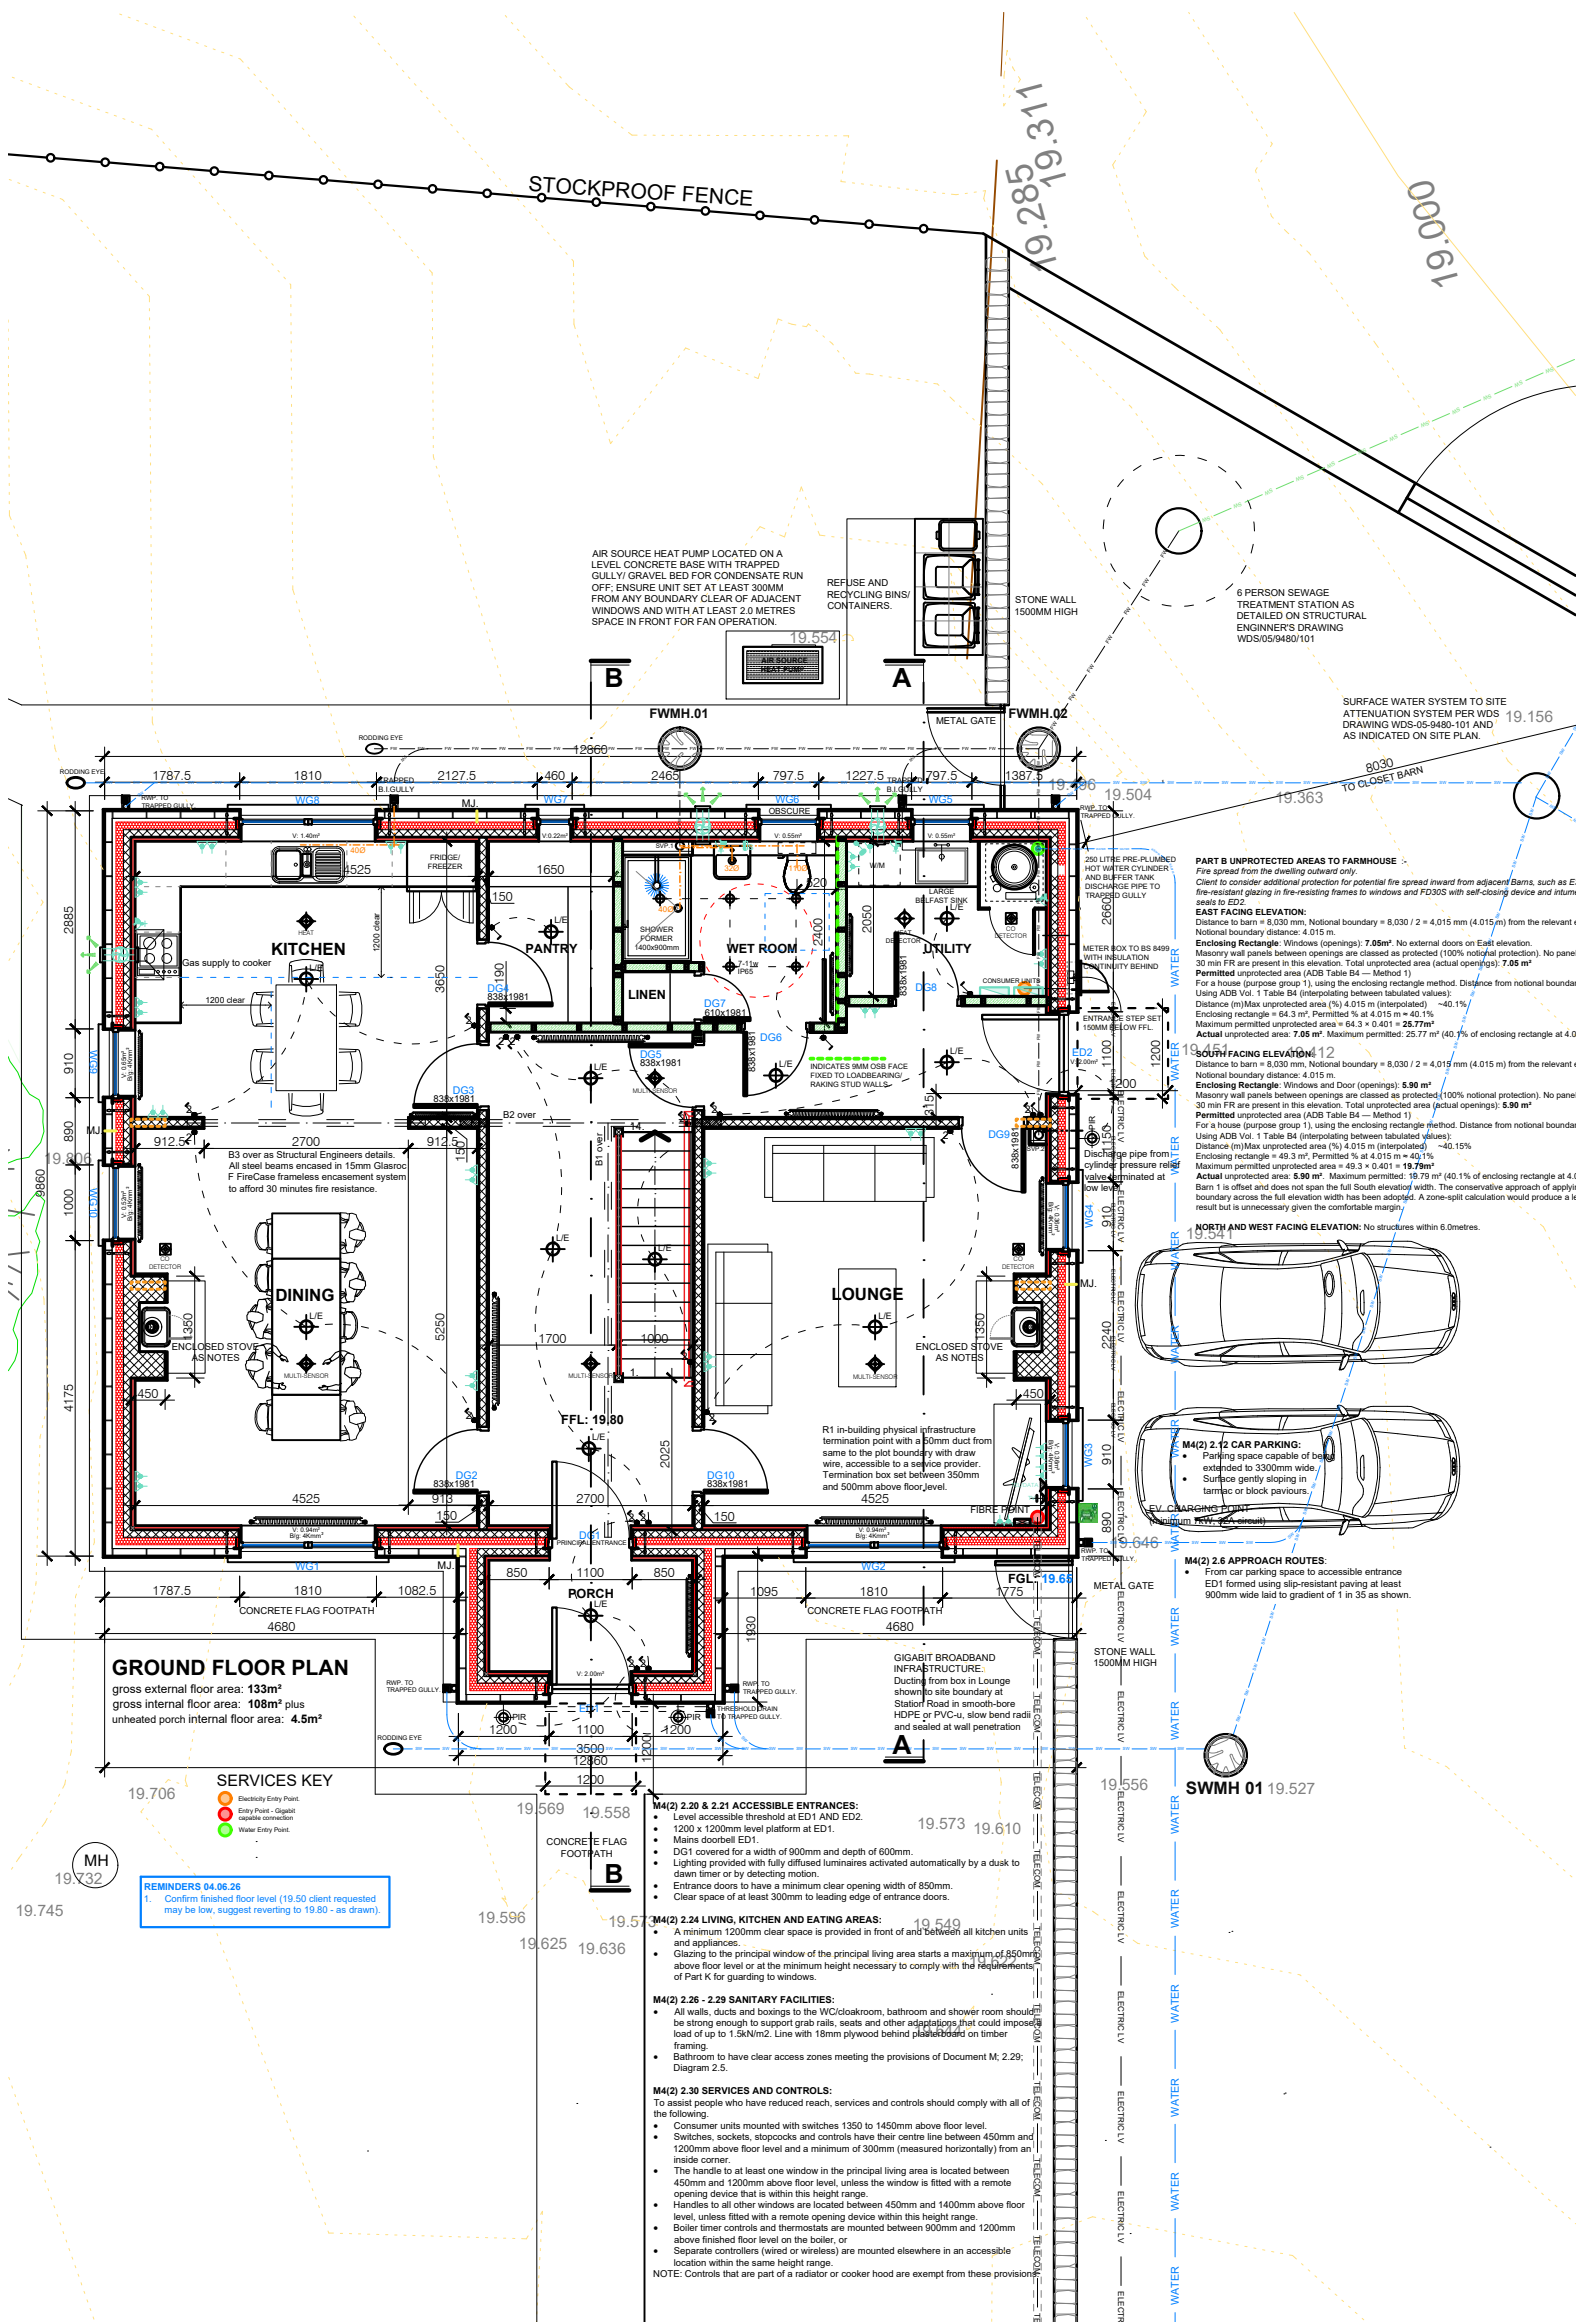

AMENDMENTS		DATE
A	Roof coverings noted as slate. Attic trusses added as an alternative to traditional cut roof. First floor changed from chipboard panels to tongue and groove softwood boards. Reference to underfloor heating removed and radiators added.	16.09.25
B	General update following client meeting 10.10.25. Windows increased in size. General update to align with client requirements/contractor proposals.	13.10.25 16.10.25
C	Elevations updated following Planning Officer feedback and detail design development.	28.01.26 04.02.26
D	Render bands around openings reinstated following Planning Officer feedback.	26.03.26
E	Update to Stage 4 technical design	18.08.26

ALLAN ALEXANDER
CHARTERED ARCHITECTURAL TECHNOLOGIST, LLP.
T // 01461 700078 M // 07768 323 226
E // allan@allanalexander.co.uk
No.14 The Green, Eastriggs, Annan, DG12 6NH

R H Irving Construction Ltd Hylton House Borders Business Park Longtown, Carlisle CA6 5TD		Proposed farmhouse and various works at New House Farm, Holmrook, Drigg CA19 1XG
PROPOSED FARMHOUSE - PLANS AND ELEVATIONS		
STATUS // PLANNING	DATE // 23.01.25	
DRAWING NO. // 484 - 03	REV // E	
SIZE. // A2	SCALE // 1:100, 1:200	
Registered member of the Chartered Institute of Architectural Technologists Member no. M011602		