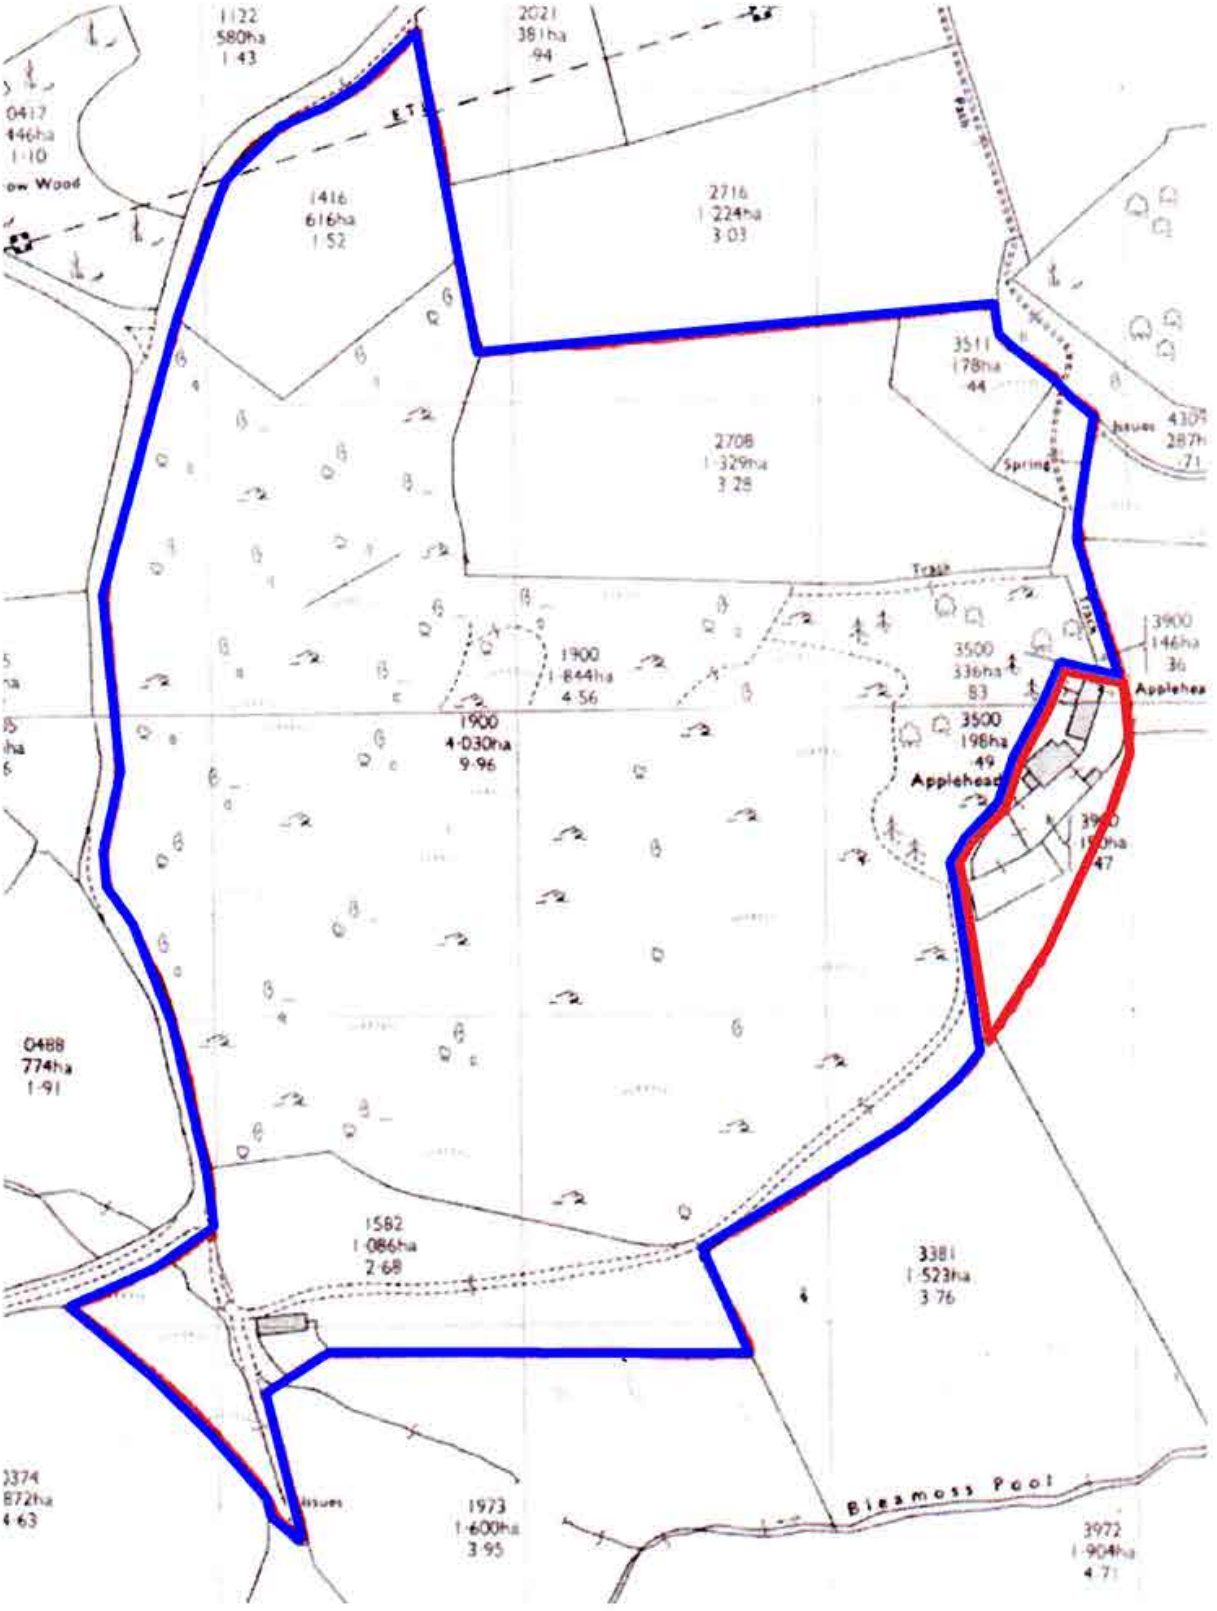

LOCATION PLAN

Scale: 1:2500

Applehead Farm
The Hill, Nr Millom
LA18 5JRL

NORTH

98-100 Duke Street Barrow in Furness Cumbria LA14 1RD
01229 820072 email@craigandmeyer.com

CRAIG & MEYER ARCHITECTS

Reproduced from 1:1250 scale paper map by permission of Ordnance Survey® on behalf of The Controller of Her Majesty's Stationery Office.
© Crown Copyright. All rights reserved. Licence number AR 100053879.