

MAIN STREET

23a

23b

24

SURGERY

GARAGE


PH

LEGEND

 **EXISTING BRICK WALL**
Existing brick wall on the north side between the garage and the site boundary.
No changes proposed.

 **PROPOSED NEW TIMBER FENCE**
1.8m high timber close board fence from building to the full width of the east boundary.


 **PROPOSED PEDESTRIAN GATE**
1.0m wide metal pedestrian gate with brick posts either side.

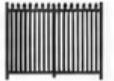 **PROPOSED DOUBLE GATES**
Metal double vehicle gates with brick posts either side. Gates and posts together span the full width of the east boundary.


BLOCK PLAN

SHOWING PROPOSED FENCING & GATES

THE CAT INN, MAIN STREET, EGREMONT

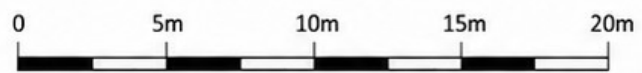

SCALE 1:200

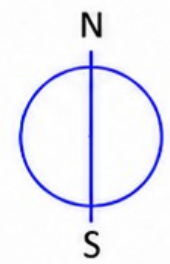

DRAWN BY:	CW
DATE:	JUNE 2020
SCALE:	1:200 @ A4
DRAWING NO:	20.23.02e