

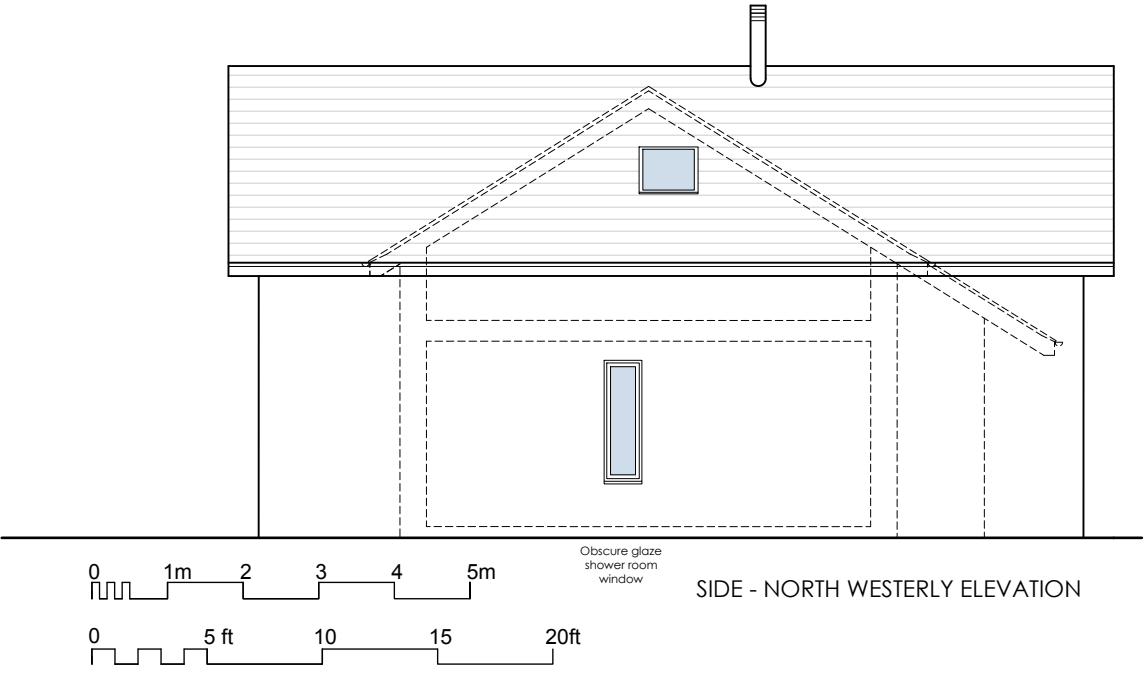
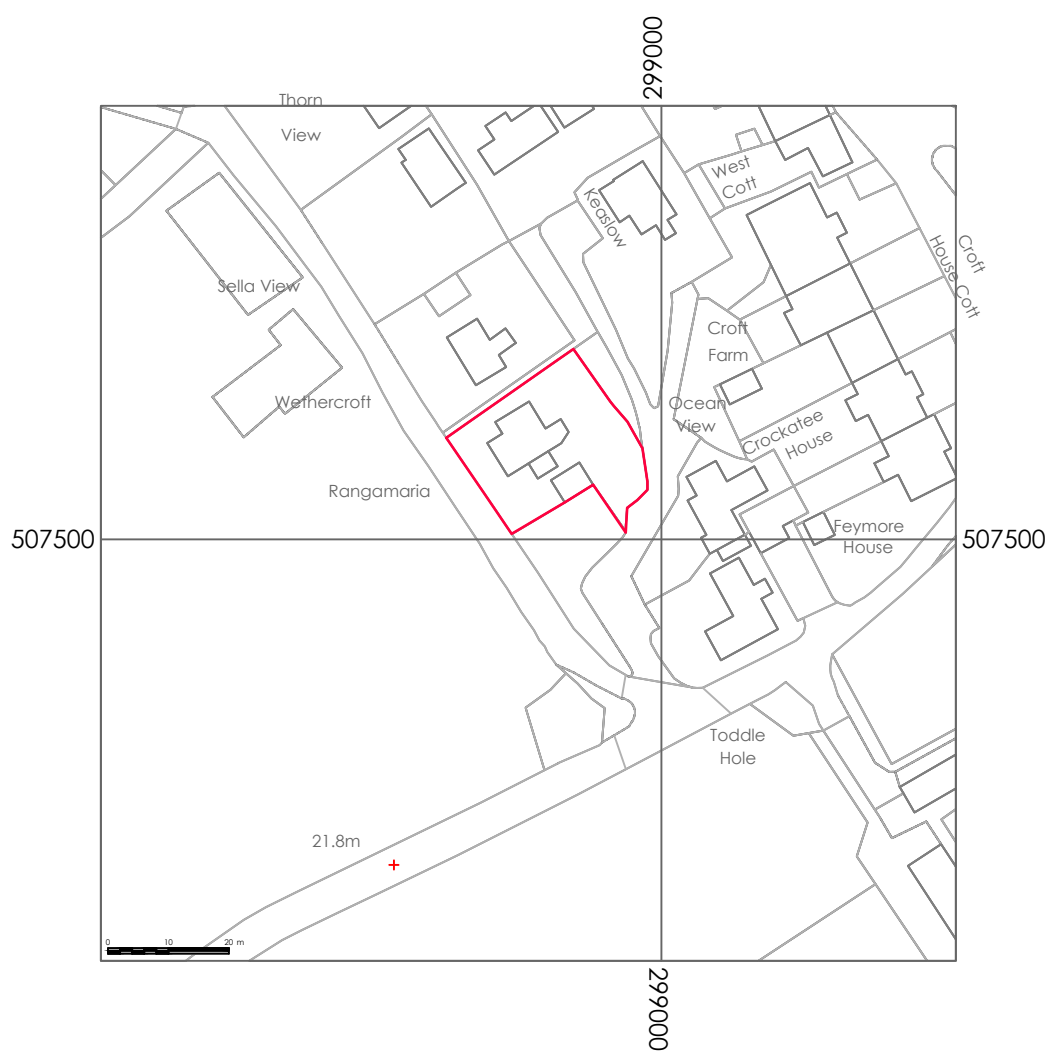
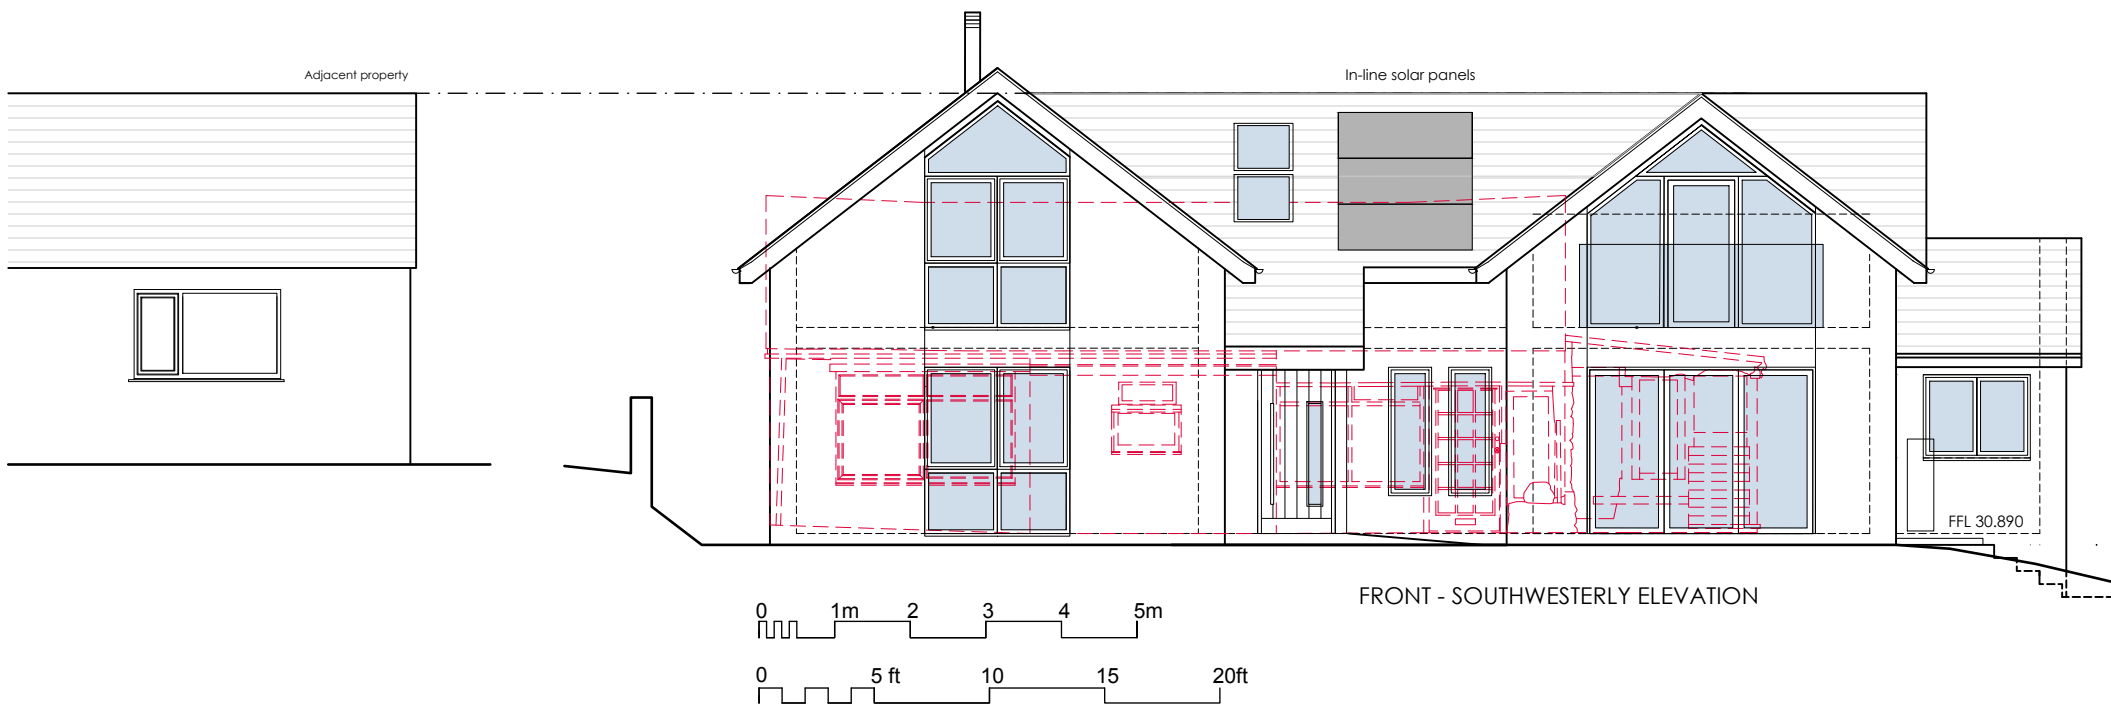
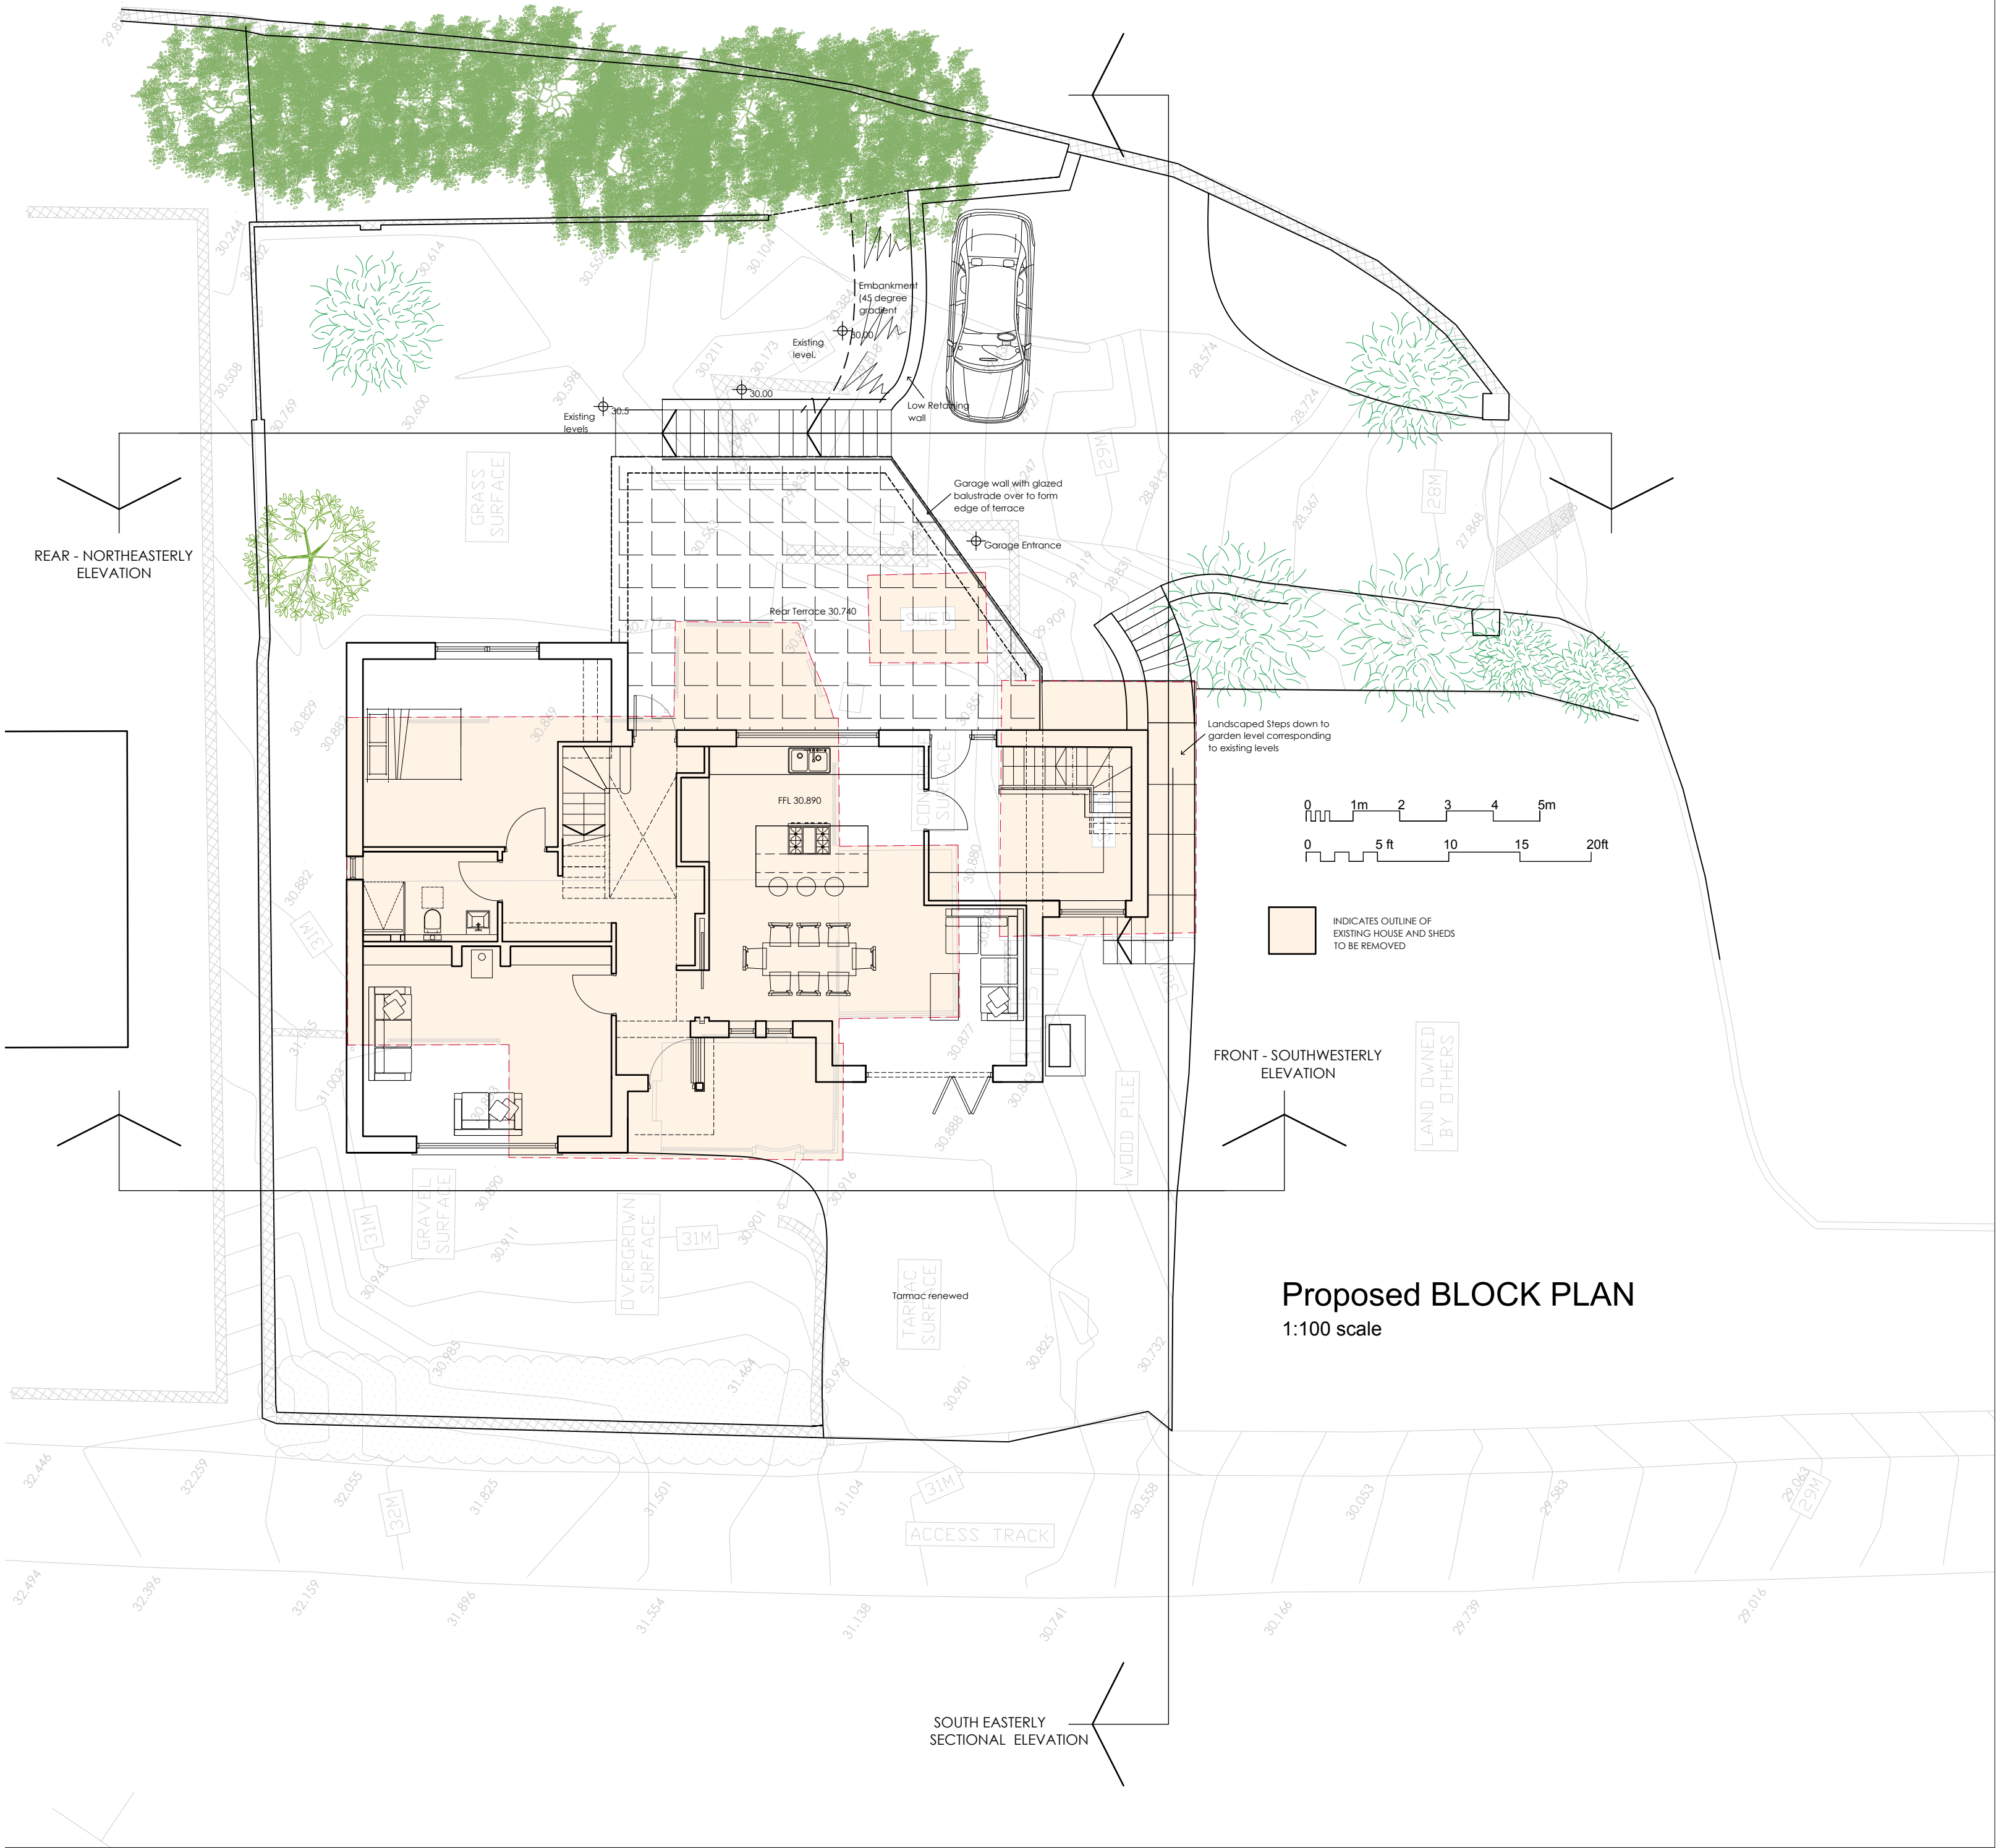


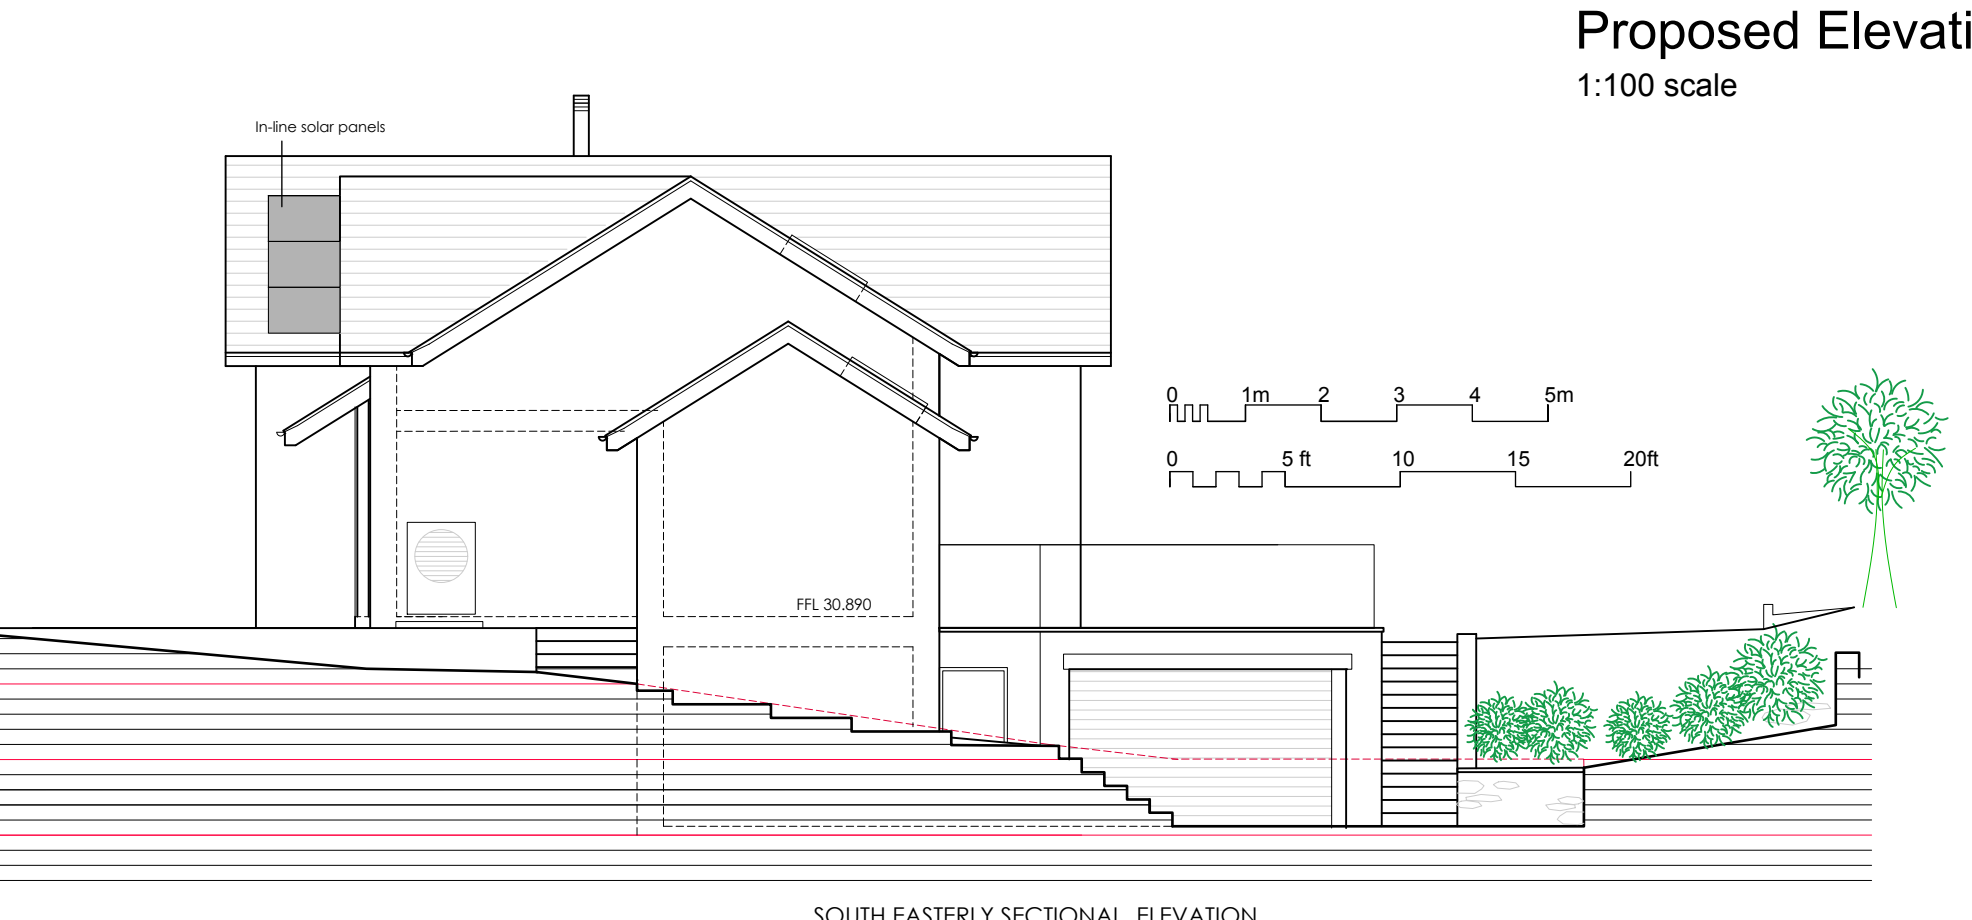

MATERIALS SCHEDULE	
WALLS	Wet dash render
ROOF	Artificial slate
DOORS	Painted Timber / powder coated aluminium/Upvc
WINDOWS	Powder Coated Aluminium / Upvc

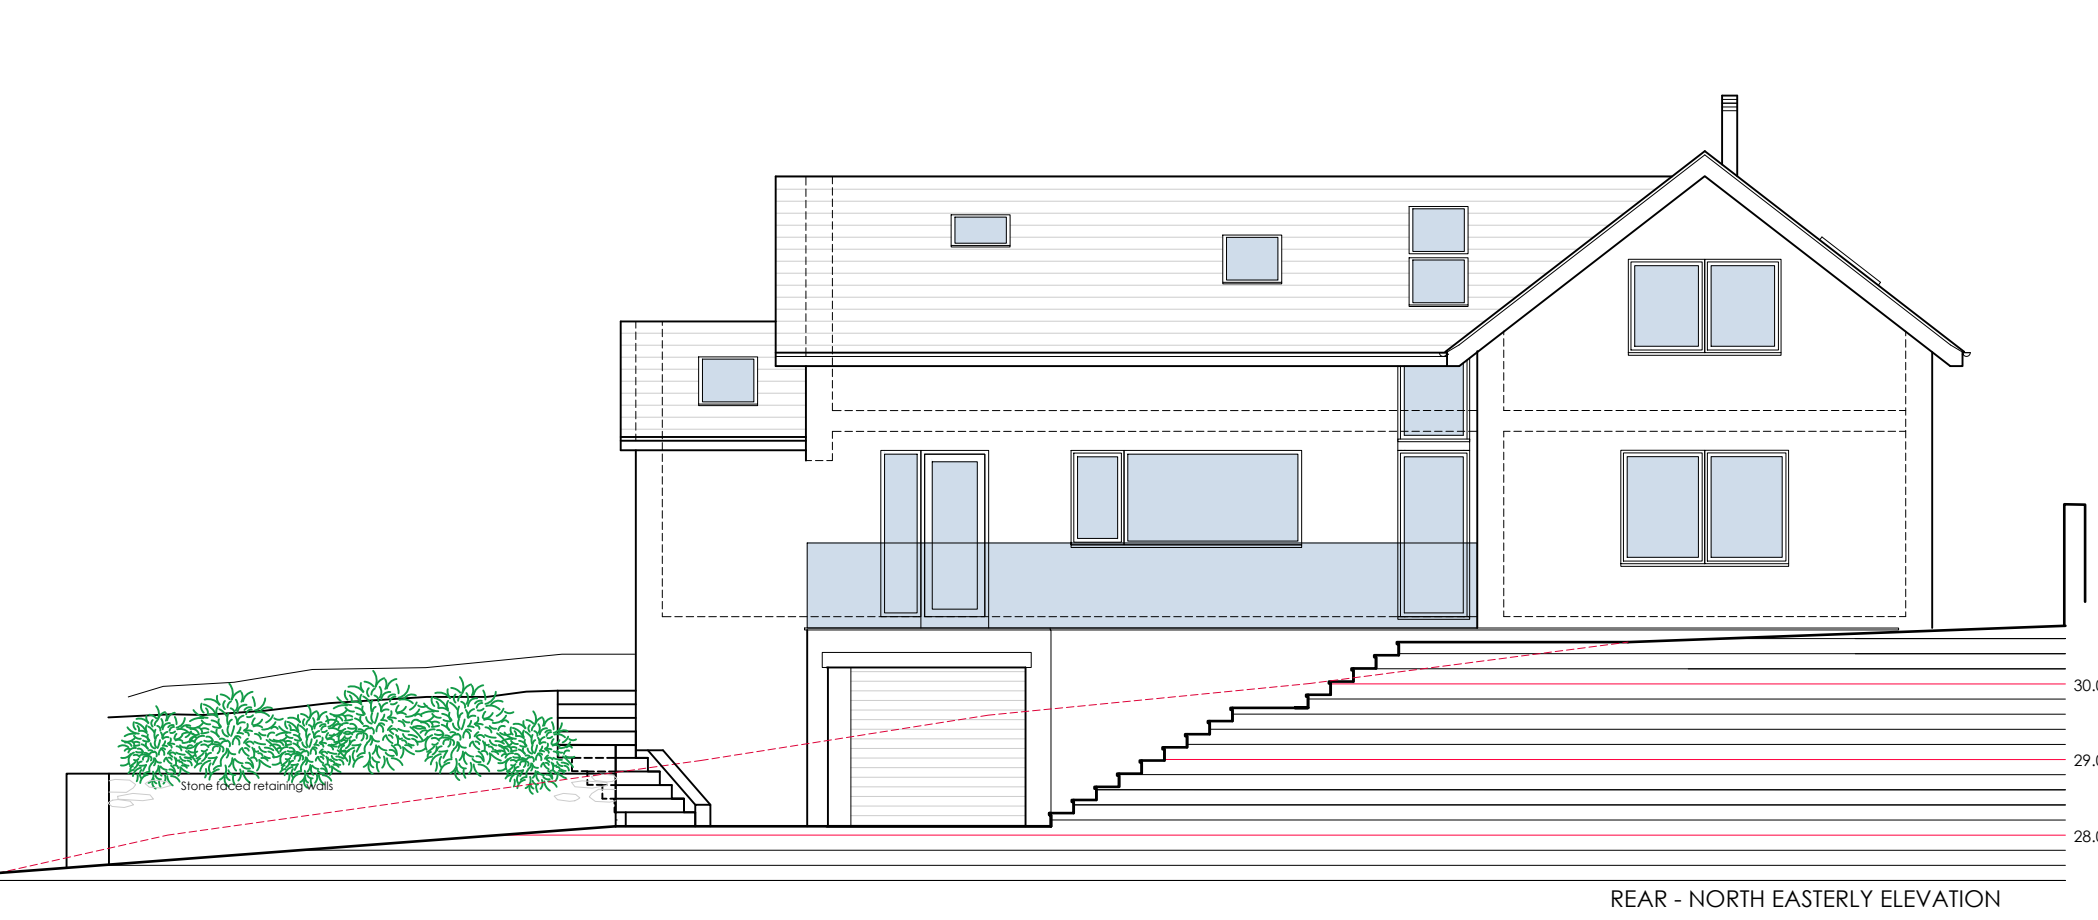

RV	DATE	COMMENTS
A	05.06.26	Materials and Site Location Plan added
B	11.08.26	Addition of solar panels. Amendment to site outline.
-	-	-
-	-	-

BLOCK PLAN, SITE LOCATION AND PROPOSED ELEVATIONS

Proposed Replacement Dwelling
Rangamaria
Nethertown
Jenny and Kevin Preston

DRAWING NO. : 21.20.04b
SCALE : AS NOTED @A1
DRAWN BY : CW
DATE : Feb 2022



43 The Mount | Papcastle | Cockerham | Cumbria | CA13 6JZ
studio@wkdesignarchitects.co.uk | www.wkdesignarchitects.co.uk
Carolyn Williamson 07773 329572 | Paul Kitchen 07968 094847