


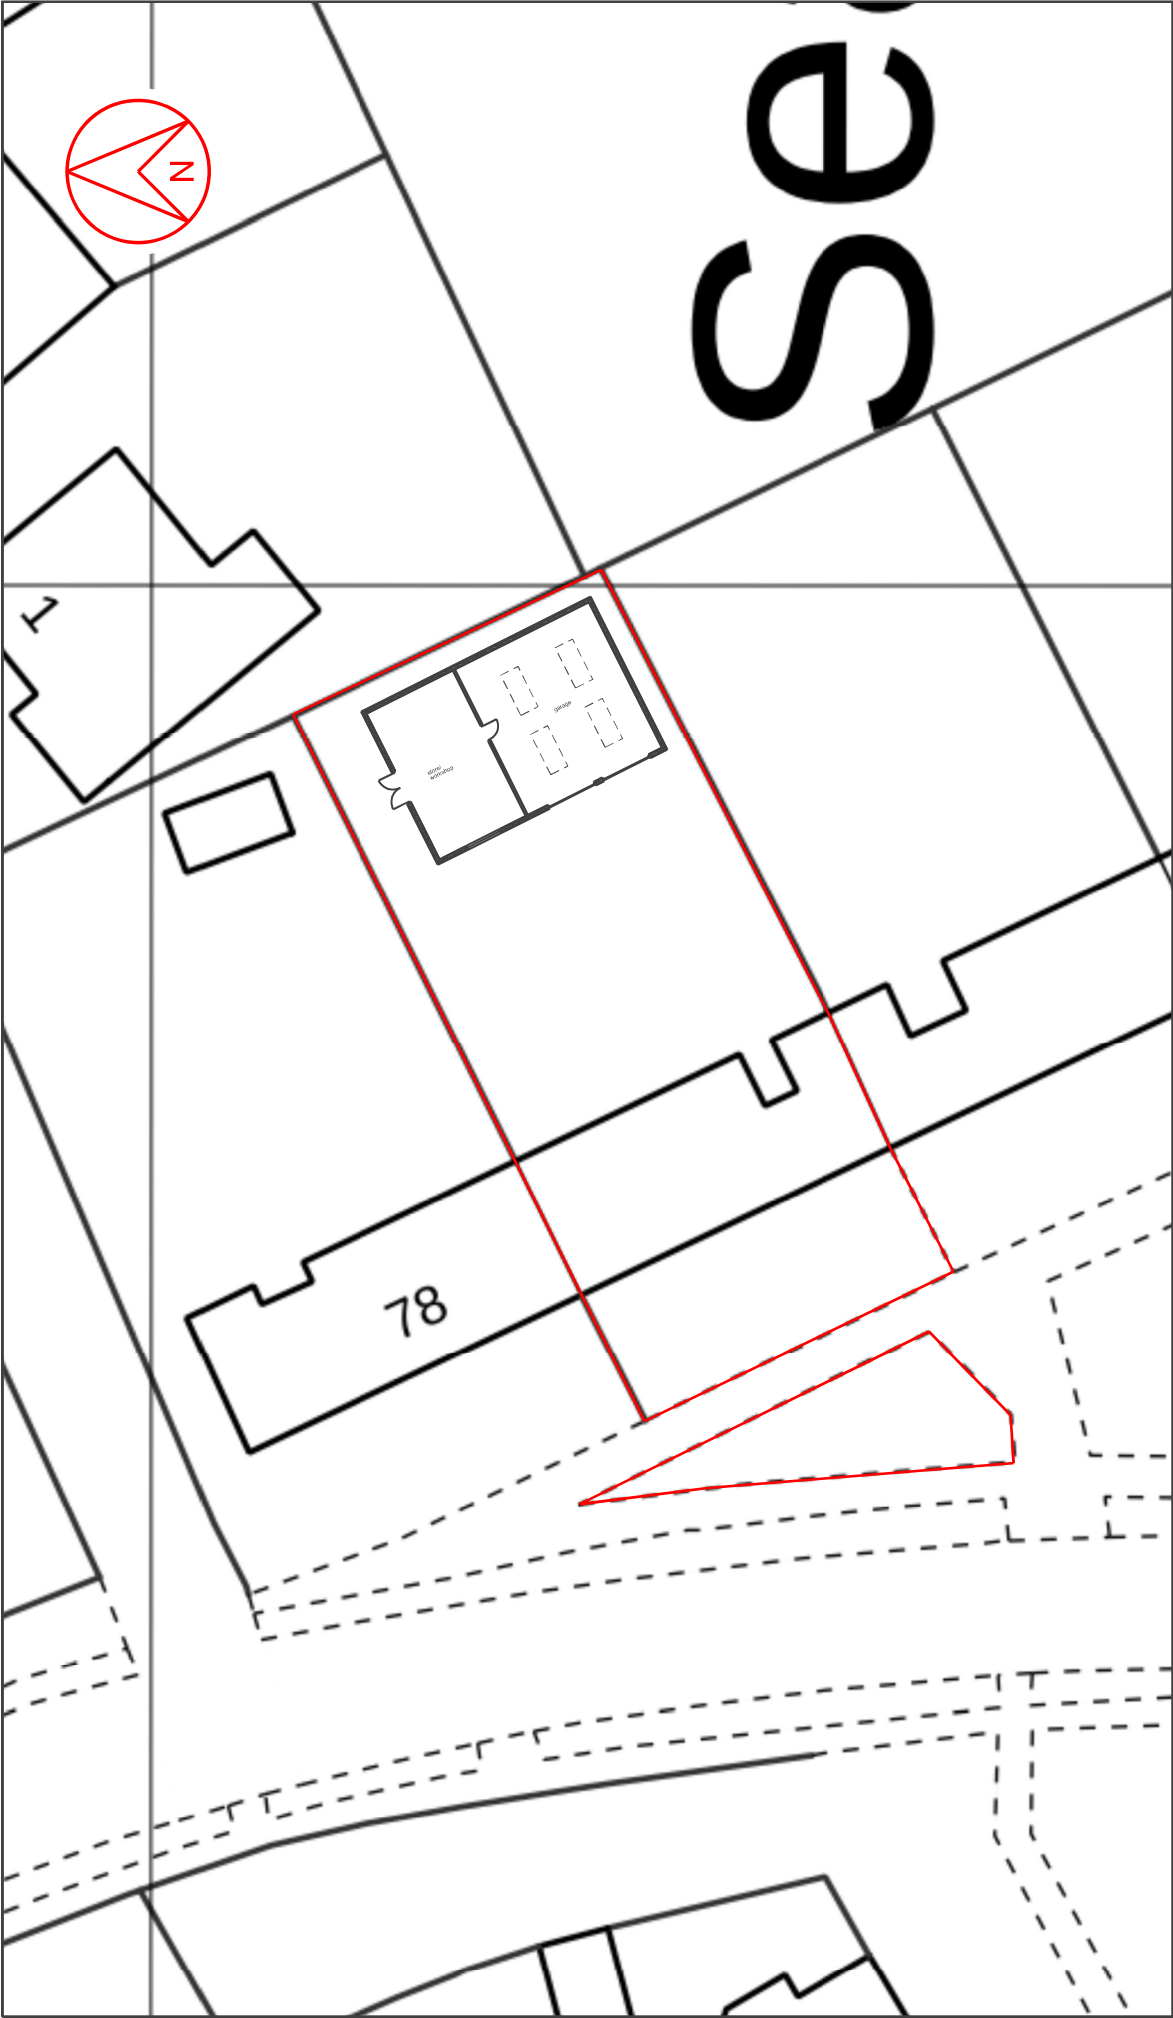

This scheme is subject to town planning and all other necessary consents.

Dimensions are not to scale and are given as only approximate and are subject to change. All dimensions are to be reported to the client before work commences. Figure dimensions only are to be taken from this drawing.

This drawing is to be used in conjunction with all relevant planning, building, and structural drawings and documents and any discrepancies or variations are to be notified to the client before the proposed work commences.

Rev 01 sep 2026 First issue

Client

Mr. S. Huck

Job Title Proposed domestic garage & workshop at
76 Santon Way Seascale

Drawing Title

Location plan

Scale: 1:250 @ A3

Date: sep 2026

Job No: 727

Drwg No: 01002

Rev: 01

Richard J Lindsay
Waters Edge
2A Church Road
Harrington
CA14 3QP
email: callindesign46@gmail.com
Mob : 07921 946618