


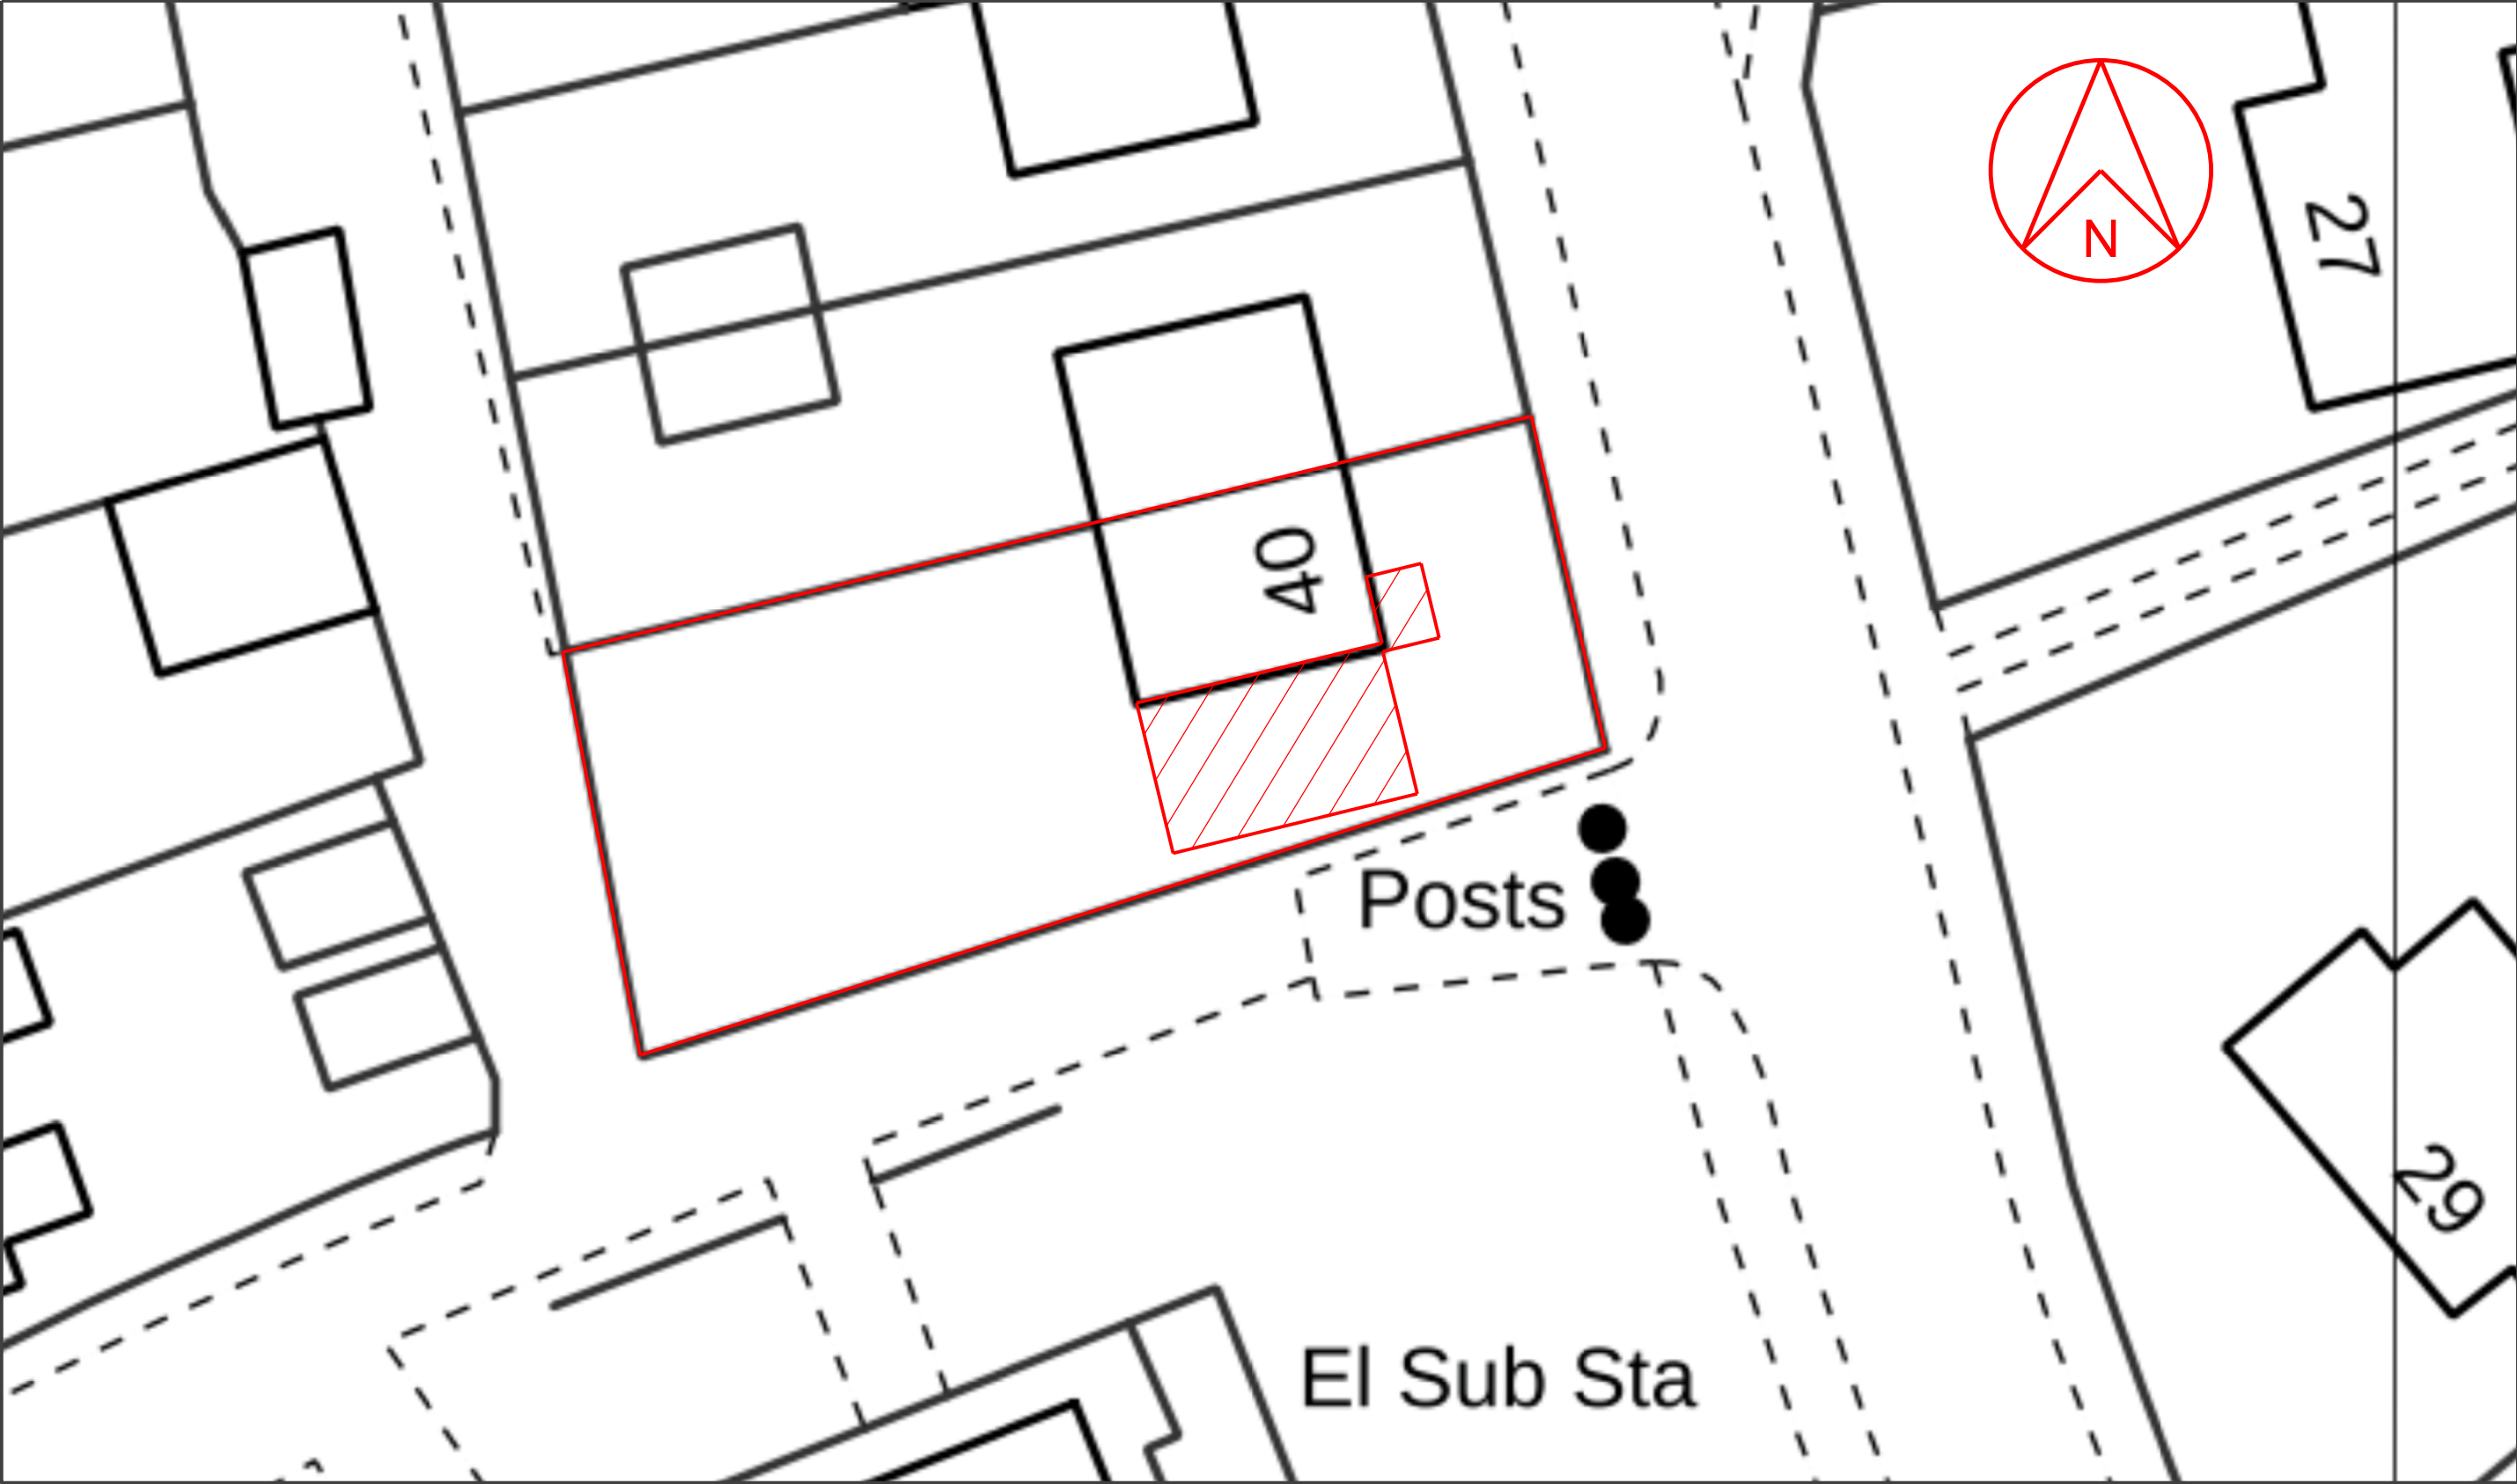

SCALE

01m2m3m4m5m10m15m20m25m30m35m40m45m50m55m60m65m70m75m

This scheme is subject to town planning and all other necessary consents.

Dimensions, area and levels where given are only approximate and subject to site survey. All dimensions are to be checked on site. Any discrepancies or variations are to be reported to the client before work commences. Figured dimensions only are to be taken from this drawing.

This drawing is to be read in conjunction with all relevant consultants' and/or specialists drawings/documents and any discrepancies or variations are to be notified to the client before the affected work commences.

Rev 01

aug 2026

First issue

Rev 02

sep 2026

Client amendment

Client

Mr. L. Hall

Job Title

Proposed extensions and alterations to 40 Springfield Ave, Whitehaven

Drawing Title

Block plan

Scale: 1:200 @ A3/ 1:100 @ A1

Date:aug 2026

Job No:723

Drwg No:01002

Rev:02

Richard J Lindsay
Waters Edge
2A Church Road
Harrington
CA14 5QP
email: calvadesign46@gmail.com
Mob : 07921 949618