


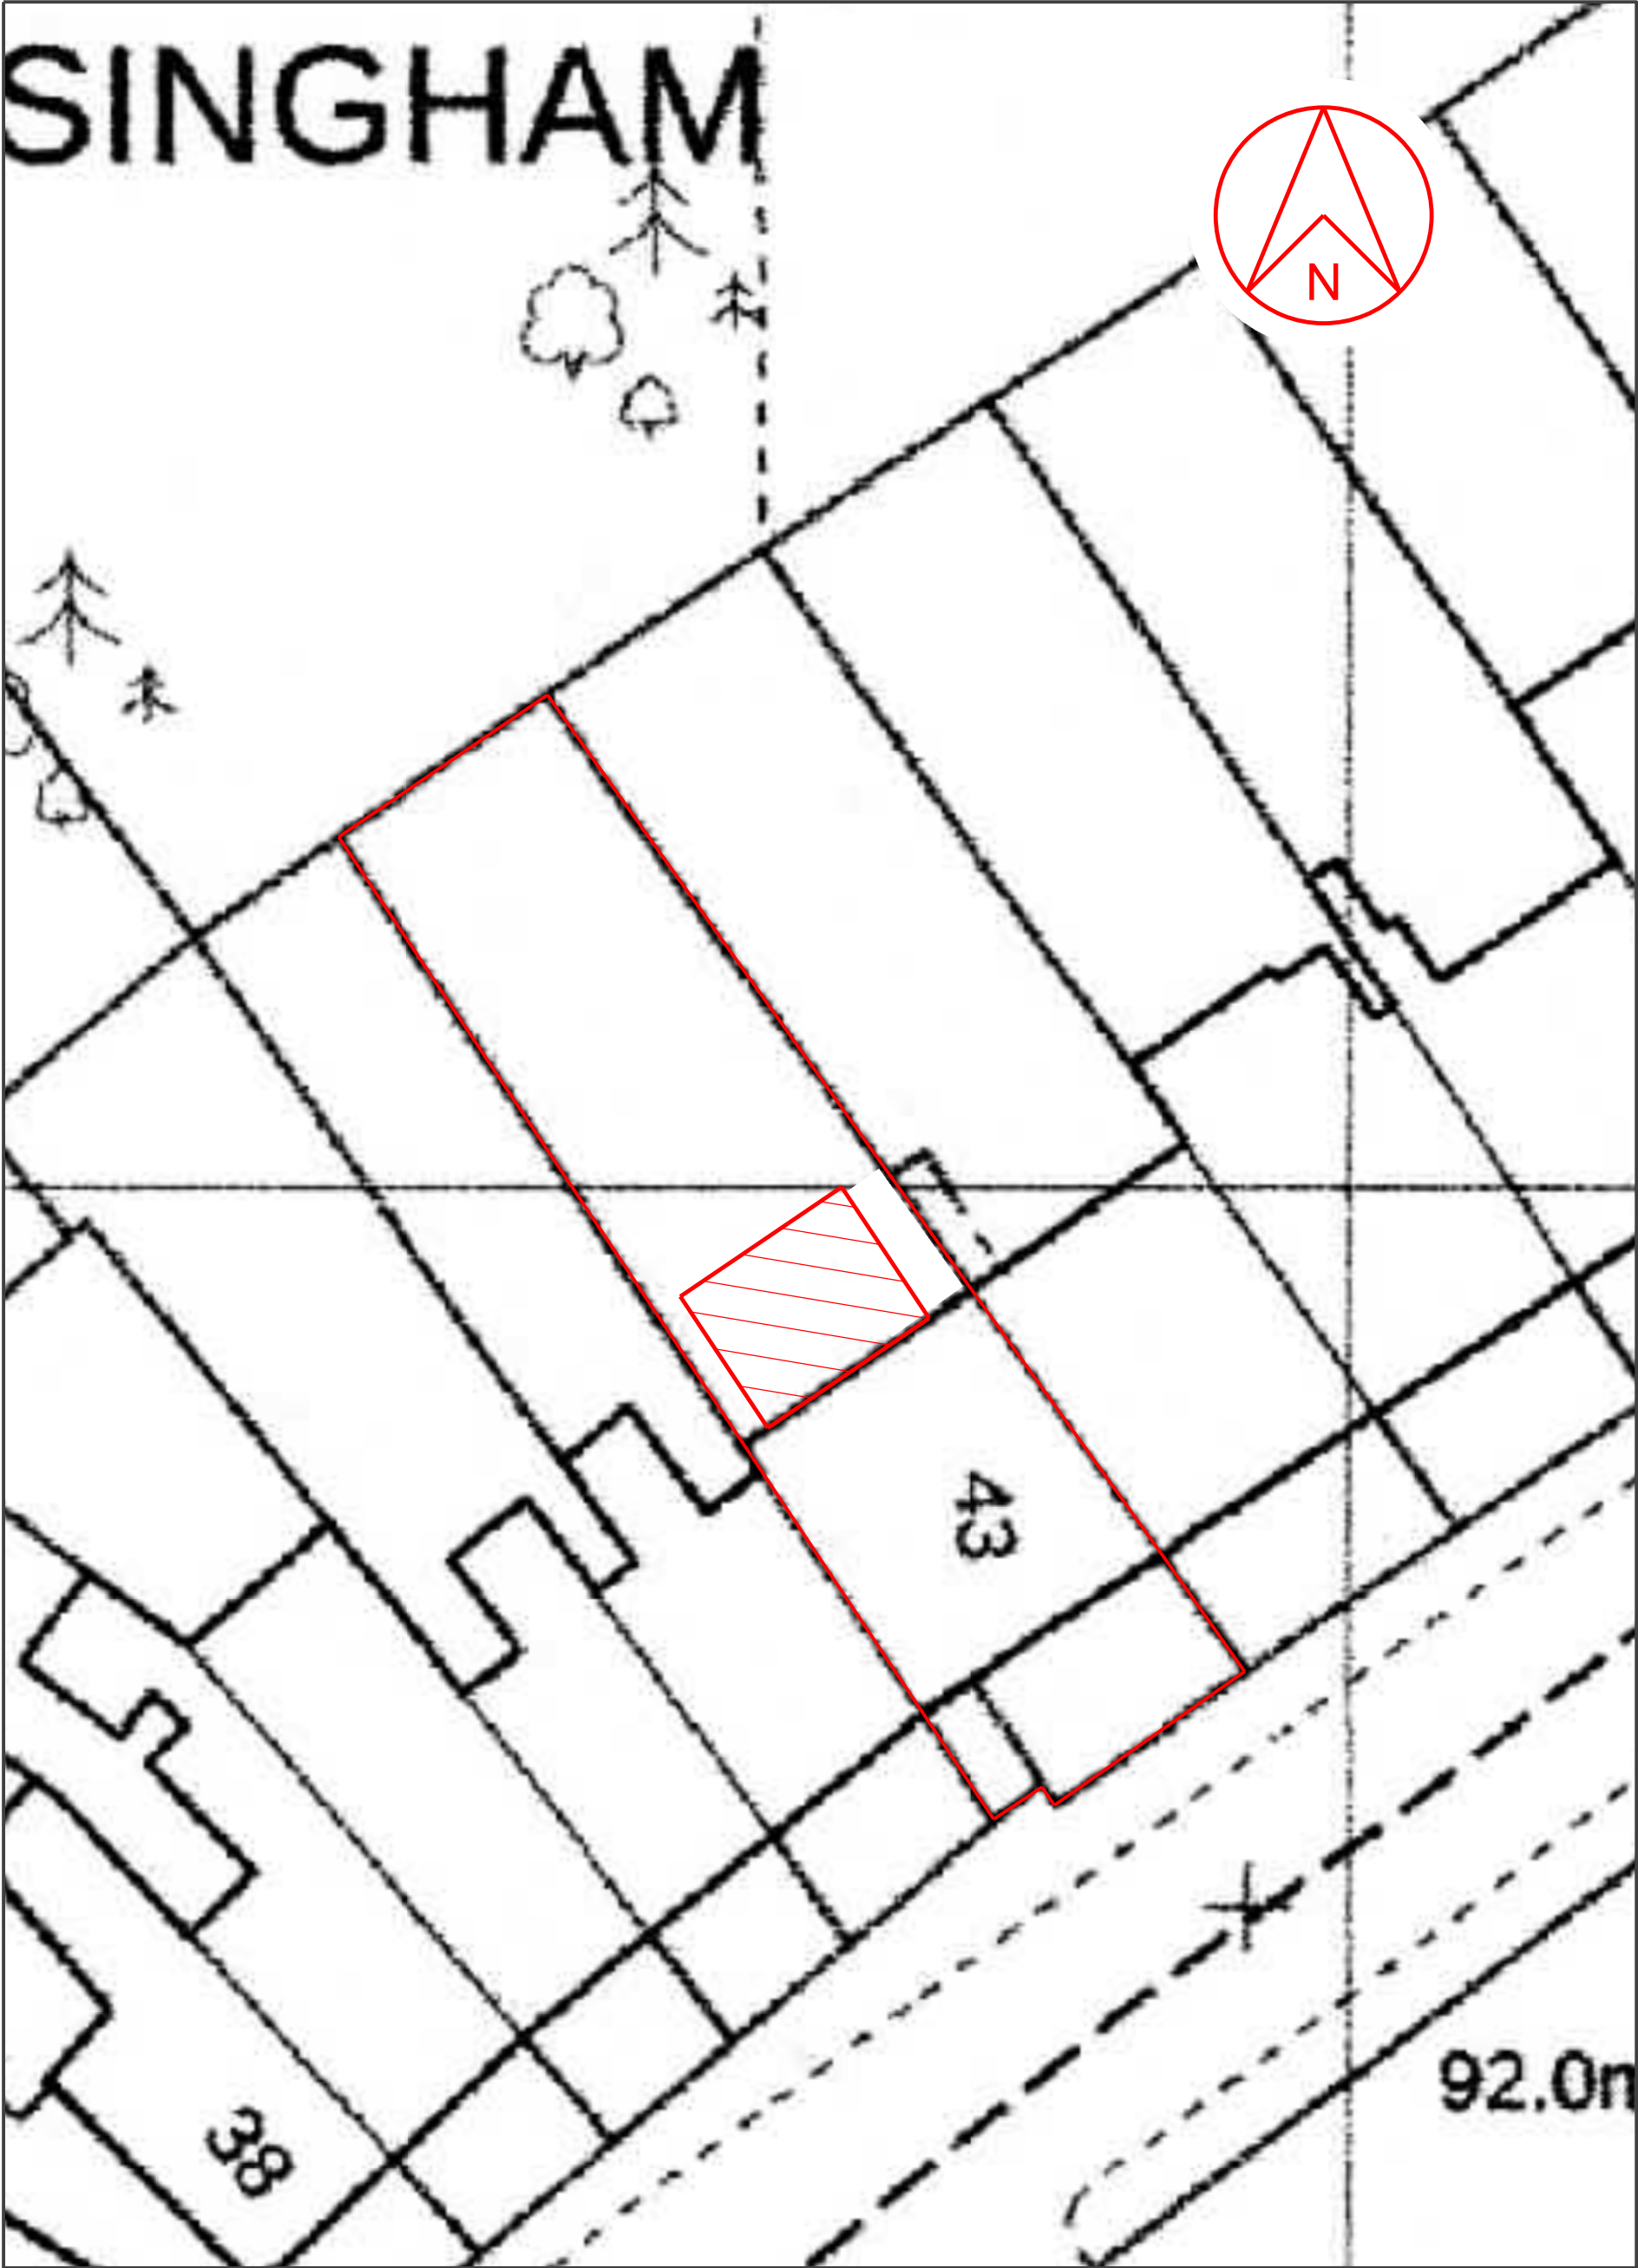

Rev 01 jun 2026 First issue

SCALE 0 1m 2m 3m 4m 5m 10m 15m 20m 25m 30m 35m 40m 45m 50m

This scheme is subject to town planning and all other necessary consents.			ClientMs.Sarah Rainford		Scale: 1:200 @ A3/ 1:100 @ A1		Richard J Lindsay Waters Edge 2A Church Road Harrington CA14 5QP email: calvadesign46@gmail.com Mob : 07921 949618	
Dimensions, area and levels where given are only approximate and subject to site survey. All dimensions are to be checked on site. Any discrepancies or variations are to be reported to the client before work commences. Figured dimensions only are to be taken from this drawing.			Job TitleInternal alterations & extensions to 43 Holly Terrace, Hensingham		Date:jun 2026 Drawn:			
This drawing is to be read in conjunction with all relevant consultants' and/or specialists drawings/documents and any discrepancies or variations are to be notified to the client before the affected work commences.			Drawing TitleBlock plan		Job No:698 Drwg No:01002 Rev:01			