


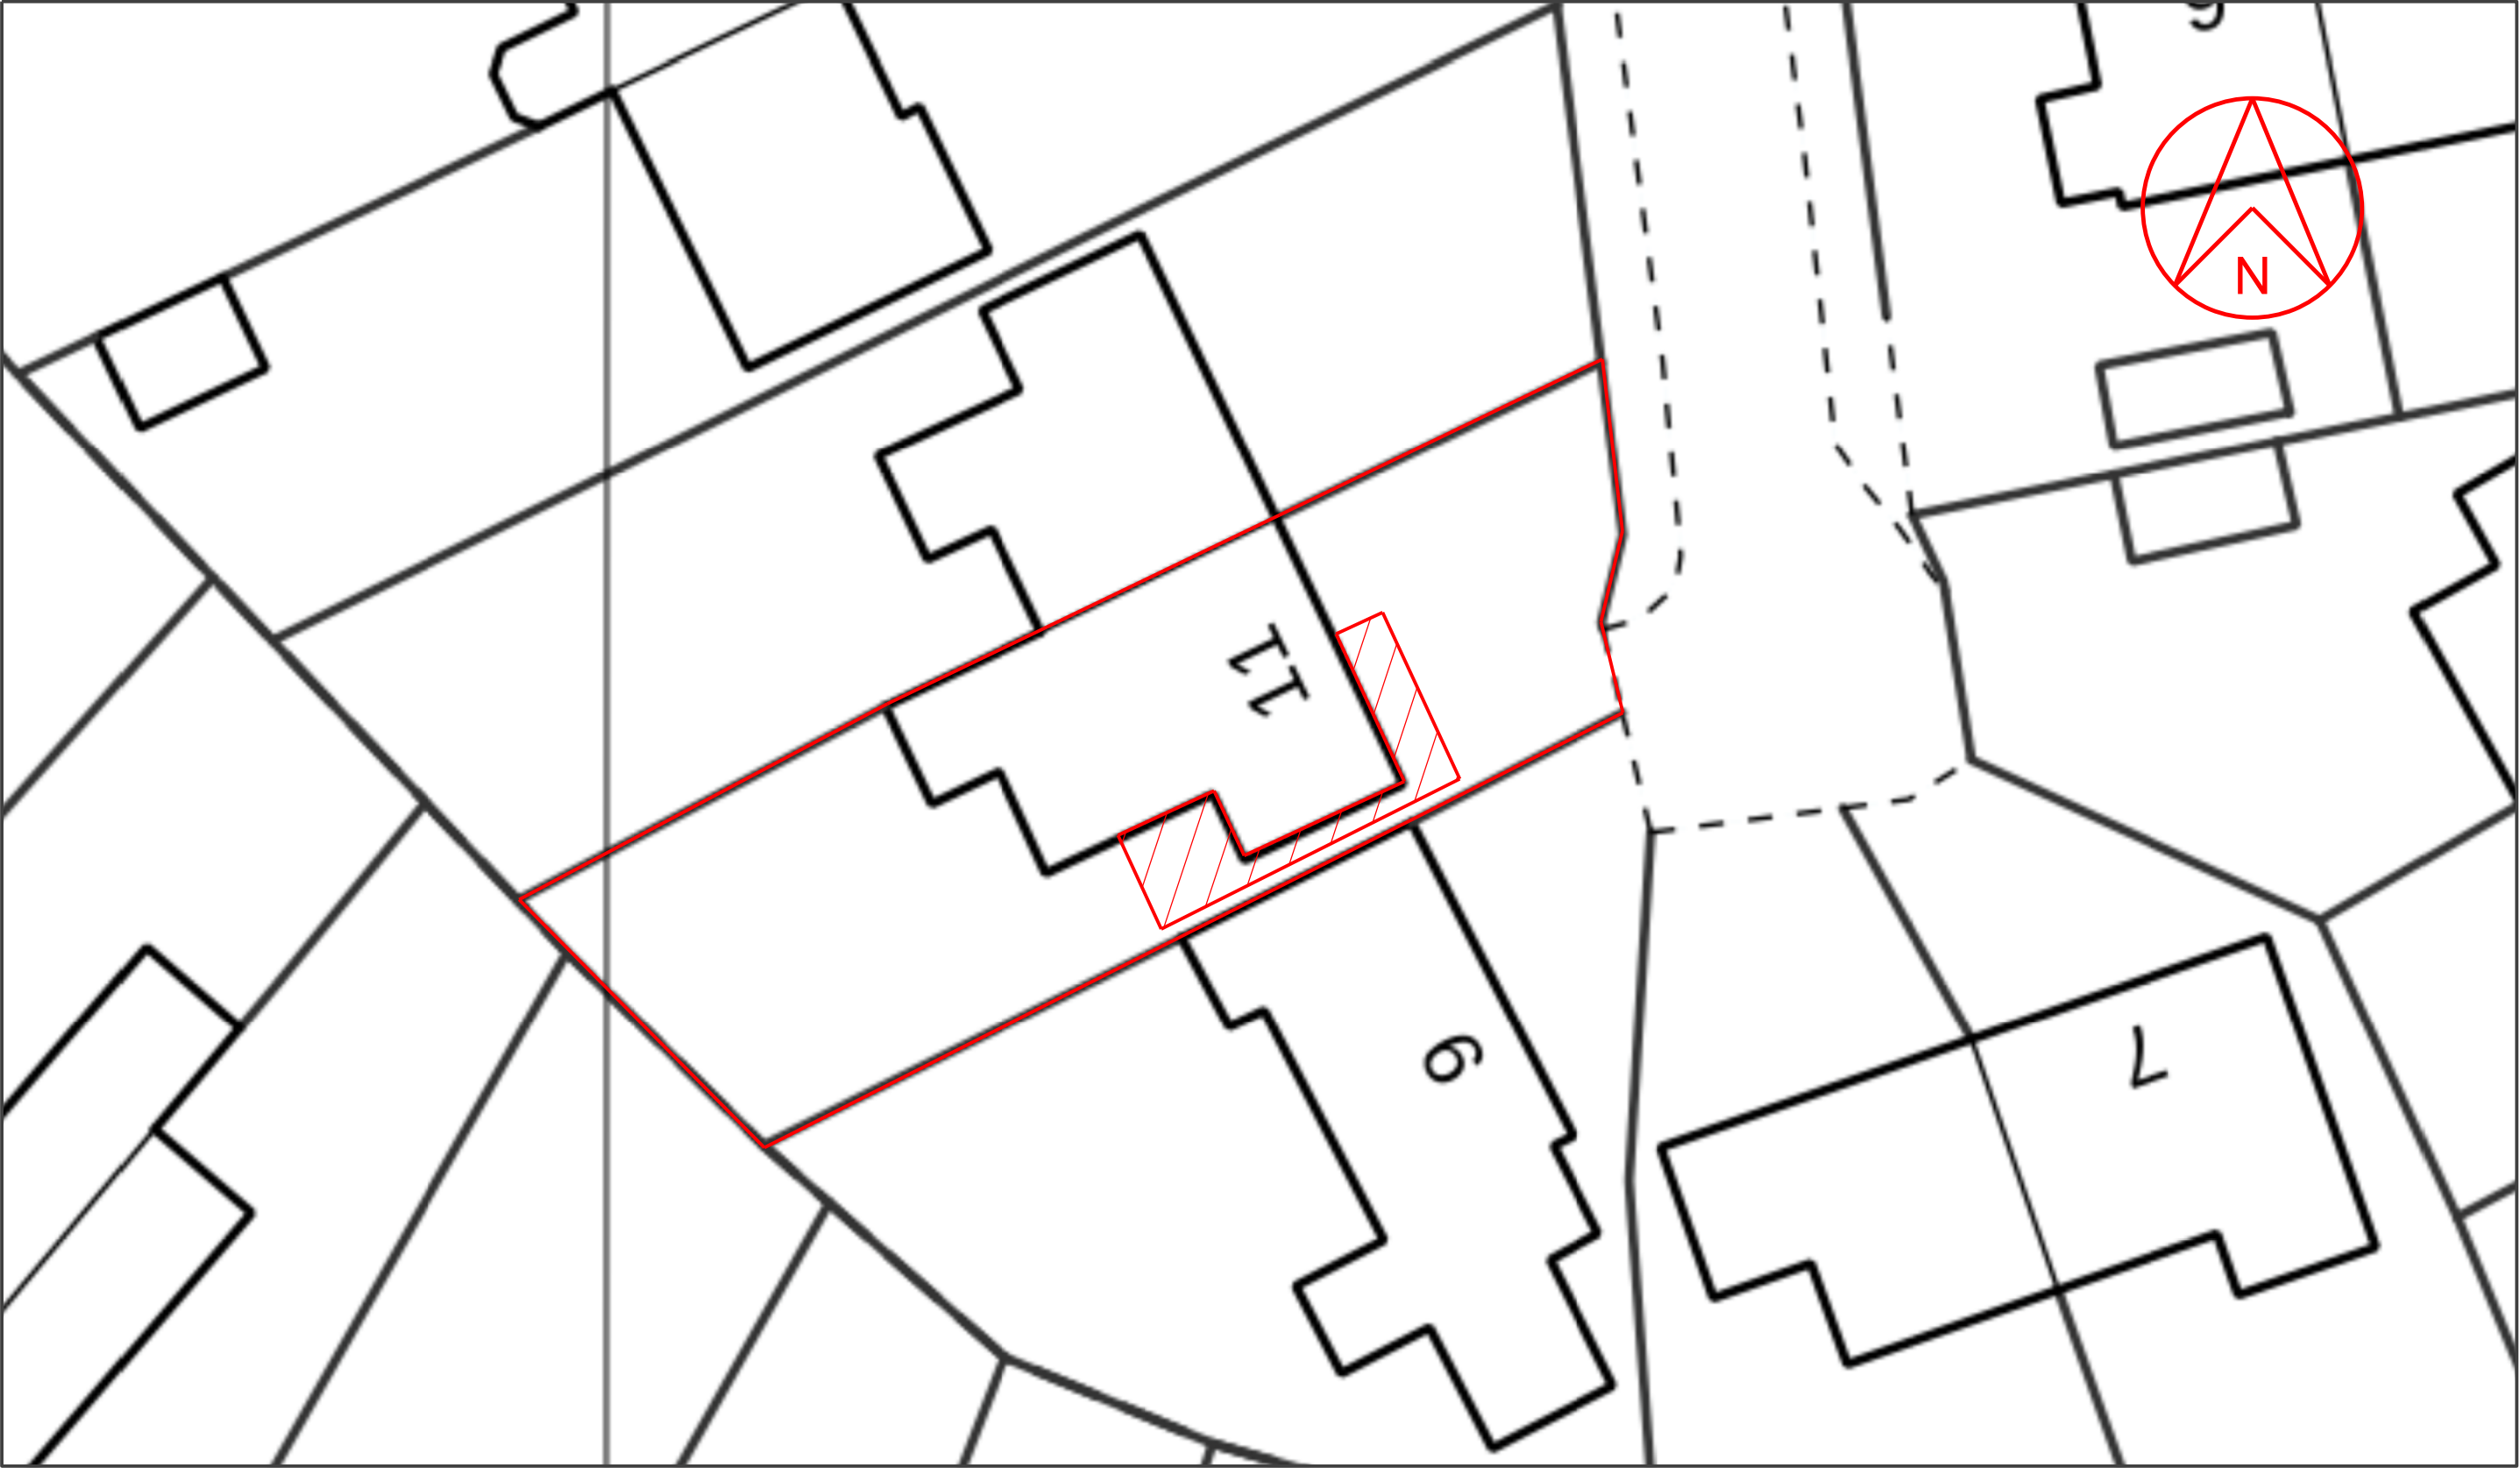

SCALE 0 1m 2m 3m 4m 5m 10m 15m 20m 25m 30m 35m 40m 45m 50m 60m 65m 70m 75m

This scheme is subject to town planning and all other necessary consents. Dimensions, area and levels where given are only approximate and subject to site survey. All dimensions are to be checked on site. Any discrepancies or variations are to be reported to the client before work commences. Figured dimensions only are to be taken from this drawing. This drawing is to be read in conjunction with all relevant consultants' and/or specialists drawings/documents and any discrepancies or variations are to be notified to the client before the affected work commences.	Rev 01 sep 2026 First issue	Client Mr. & Mrs. C. Higgins Job Title Proposed extension & alterations to 11 Tower Hill, Whitehaven Drawing Title Block plan	Scale: 1:200 @ A3/ 1:100 @ A1 Date: sep 2026 Job No: 728 Drwg No: 01002 Rev: 01	Richard J Lindsay Waters Edge 2A Church Road Harrington CA14 5QP email: calvadesign46@gmail.com Mob : 07921 949618
--	-----------------------------	--	--	--