


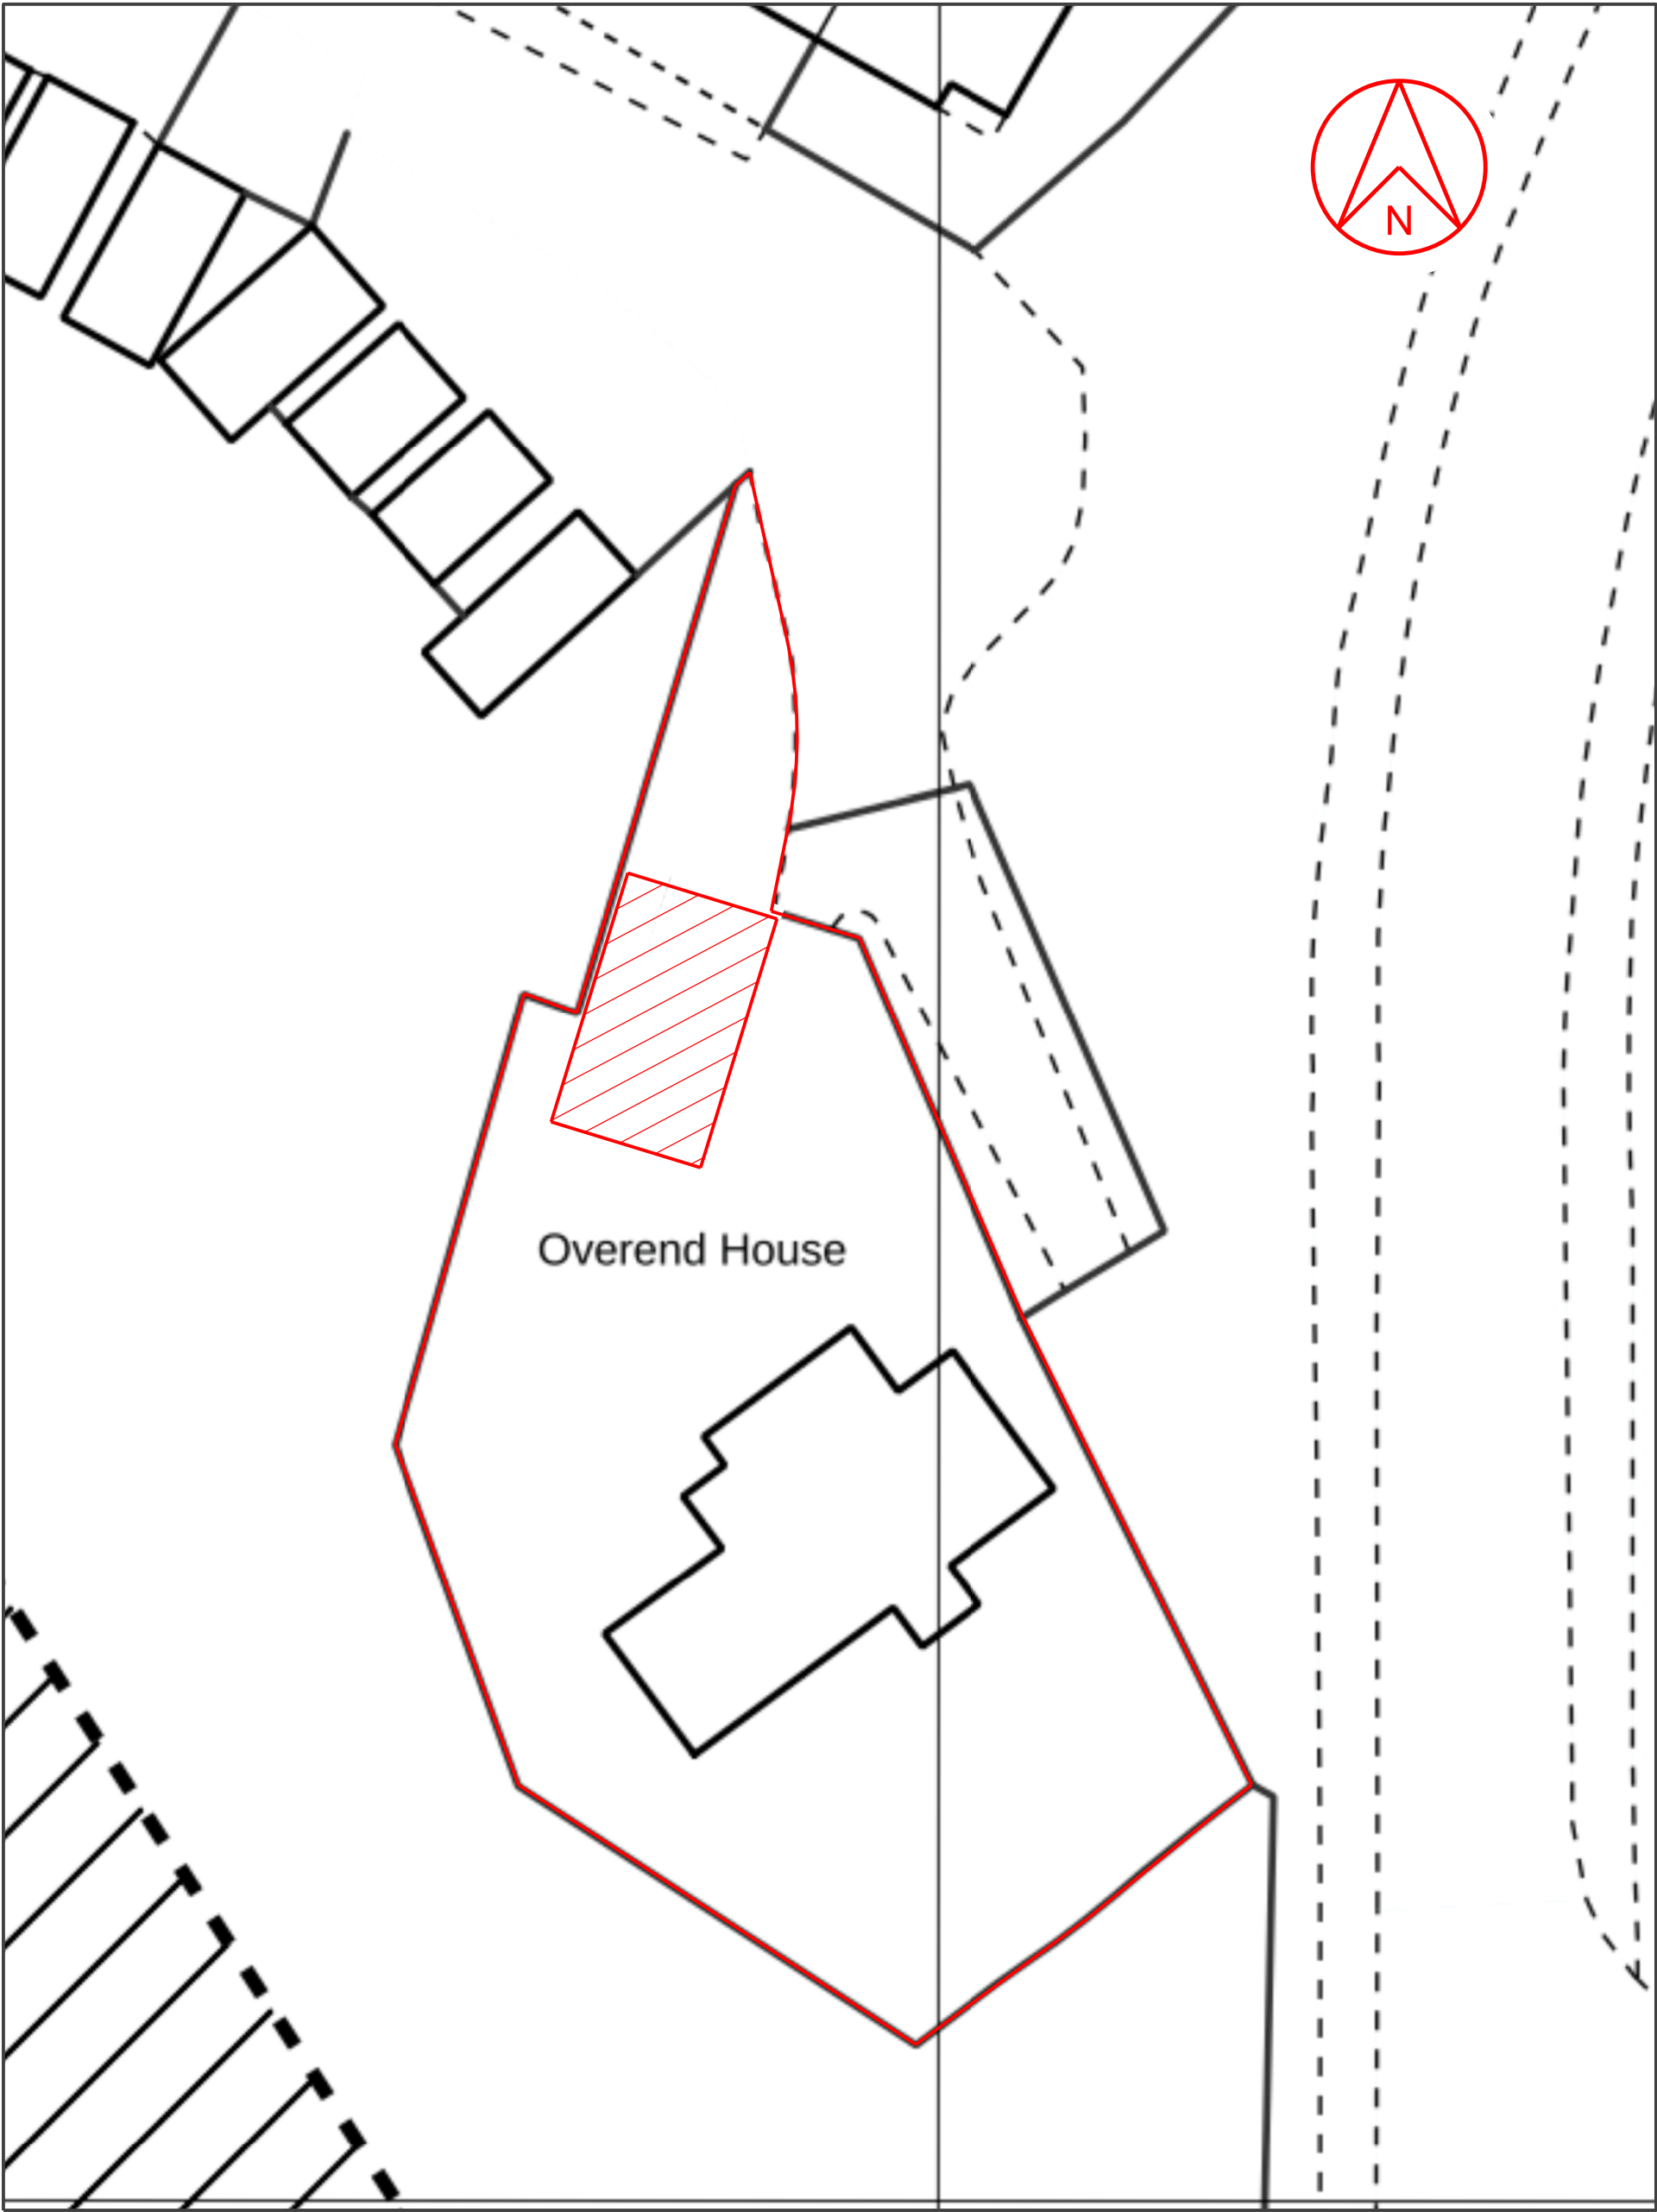

Rev 02 oct 2026 Updated
Rev 01 sep 2026 First issue

SCALE					
This scheme is subject to town planning and all other necessary consents.		Client Mr. McCourt		Scale: 1:250 @ A3	
Dimensions, area and levels where given are only approximate and subject to site survey. All dimensions are to be checked on site. Any discrepancies or variations are to be reported to the client before work commences. Figured dimensions only are to be taken from this drawing.		Job Title Proposed garage/storage shed at Overend House, Richmond Hill Rd, Whitehaven		Date: sep 2026 Drawn:	
This drawing is to be read in conjunction with all relevant consultants' and/or specialists drawings/documents and any discrepancies or variations are to be notified to the client before the affected work commences.		Drawing Title Block plan		Job No: 730 Drwg No: 01002 Rev: 02	
				Richard J Lindsay Waters Edge 2A Church Road Harrington CA14 5QP email: calvadesign46@gmail.com Mob : 07921 949618	