
©2016 Arqiva
All rights reserved. No part of this publication may be reproduced, stored in a retrieval system or transmitted in any form or by any means (Electronic, Mechanical, Photocopying, Recording or otherwise), without the prior written consent of the Company.

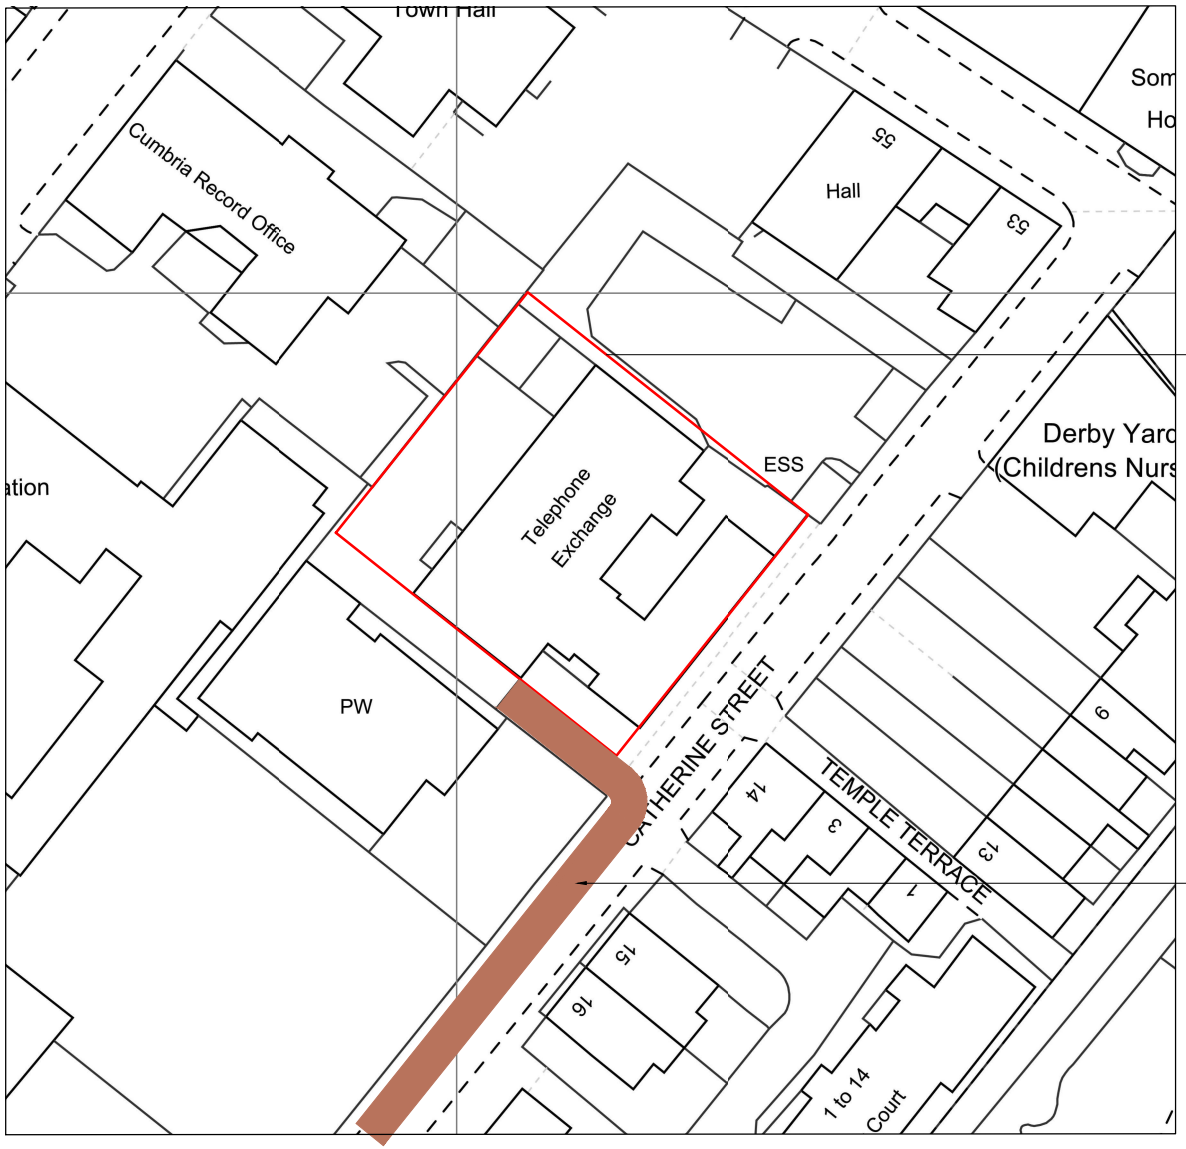

LEGAL PLAN
SCALE 1:500

0 5m 10m 20m

NOTES

BASED UPON ORDNANCE SURVEY DIGITAL DATA WITH THE PERMISSION OF THE CONTROLLER OF HER MAJESTY'S STATIONARY OFFICE, © CROWN COPYRIGHT. LICENCE NO. 100044560

BT SKYLINE No.
CA0009

	PROJ No			
	PROJ No			
	PROJ No			
1.A	PROJ No COLMOD.UK.000816 LOCATION PLAN		ULC	
1	PROJ No 168925 FIRST ISSUE	20/06/16	AT	JL
ISS	REVISION	DATE	DRN	APP

arqiva
Crawley Court, Winchester, Hampshire, SO21 2QA
Tel. 01962 823434, Fax. 01962 822378

SITE No UK-CU-000542
WHITEHAVEN ATE
CATHERINE STREET
WHITEHAVEN
CUMBRIA
CA28 7PA

NGR NX 97610 18080
OS GRID 297610 518080

TITLE
LEGAL PLAN

SCALE 1:500
DRAWN AT 16/06/16
APPROVED

DRG No. U000542-00-010-ML001 Sheet 1 of 1 Rev 1.A

A3