


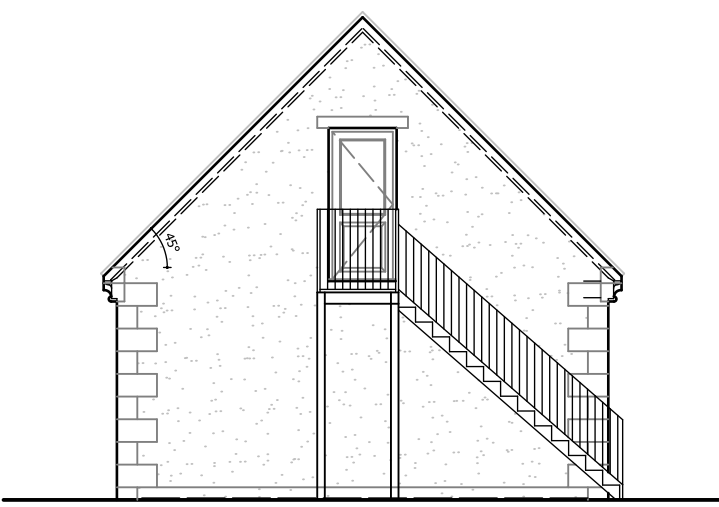


SE ELEVATION



NW ELEVATION




NE ELEVATION
(garage)

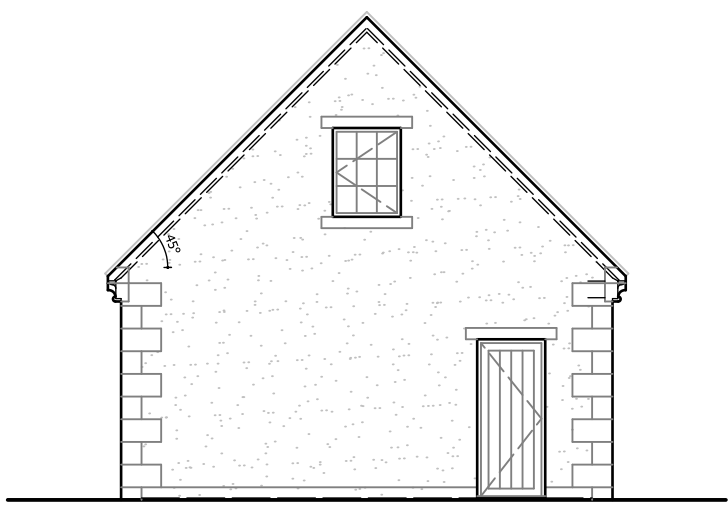

SW ELEVATION
(garage)




NE ELEVATION

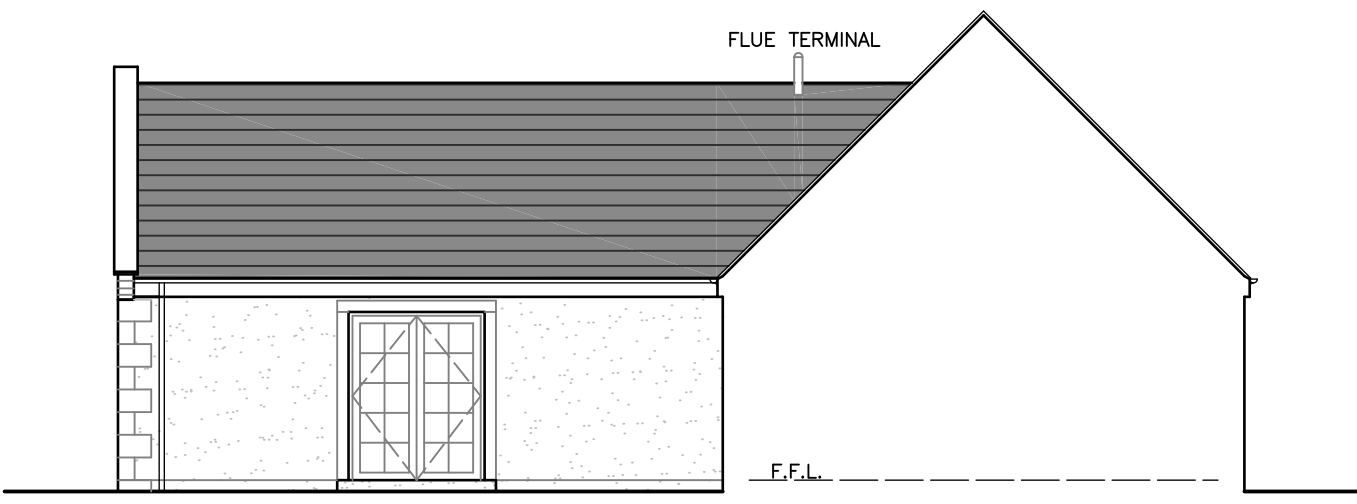

NW ELEVATION
(courtyard)



SW ELEVATION

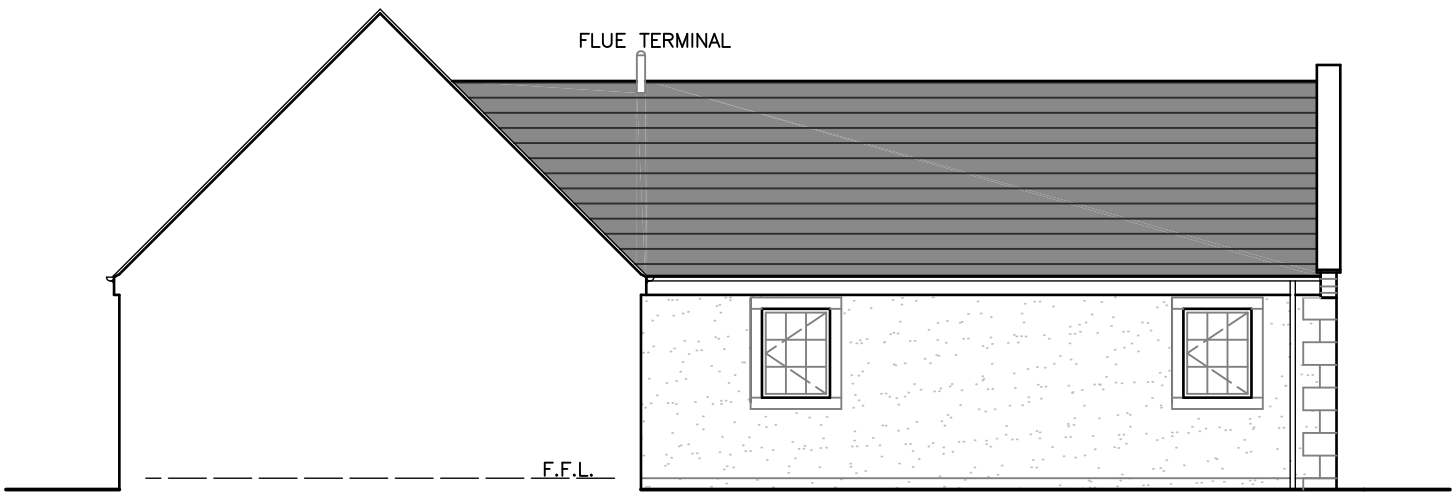

SE ELEVATION
(courtyard)

No.	Date	Revision	Initial
-----	------	----------	---------

ALPHA DESIGN

Architectural Services
Member of the Chartered Institute of
Architectural Technologists
Tel: 01900 829199 email: gb@adcumbria.co.uk

Project

NEW DWELLING,
HARRAS DYKE FARM,
HARRAS MOOR,
WHITEHAVEN

Client

MR & MRS W.V. LITTLE

Drawing

PROPOSED ELEVATIONS

Scale 1:100 @ A1 (L) Drawn GB

Checked Date SEPT. 2026

Drawing No.

25/05/1078 - 110

This drawing and design is copyright and must not be reproduced in part or in whole without prior written consent. Contractors must verify all dimensions on site before commencing work or preparing shop drawings.